


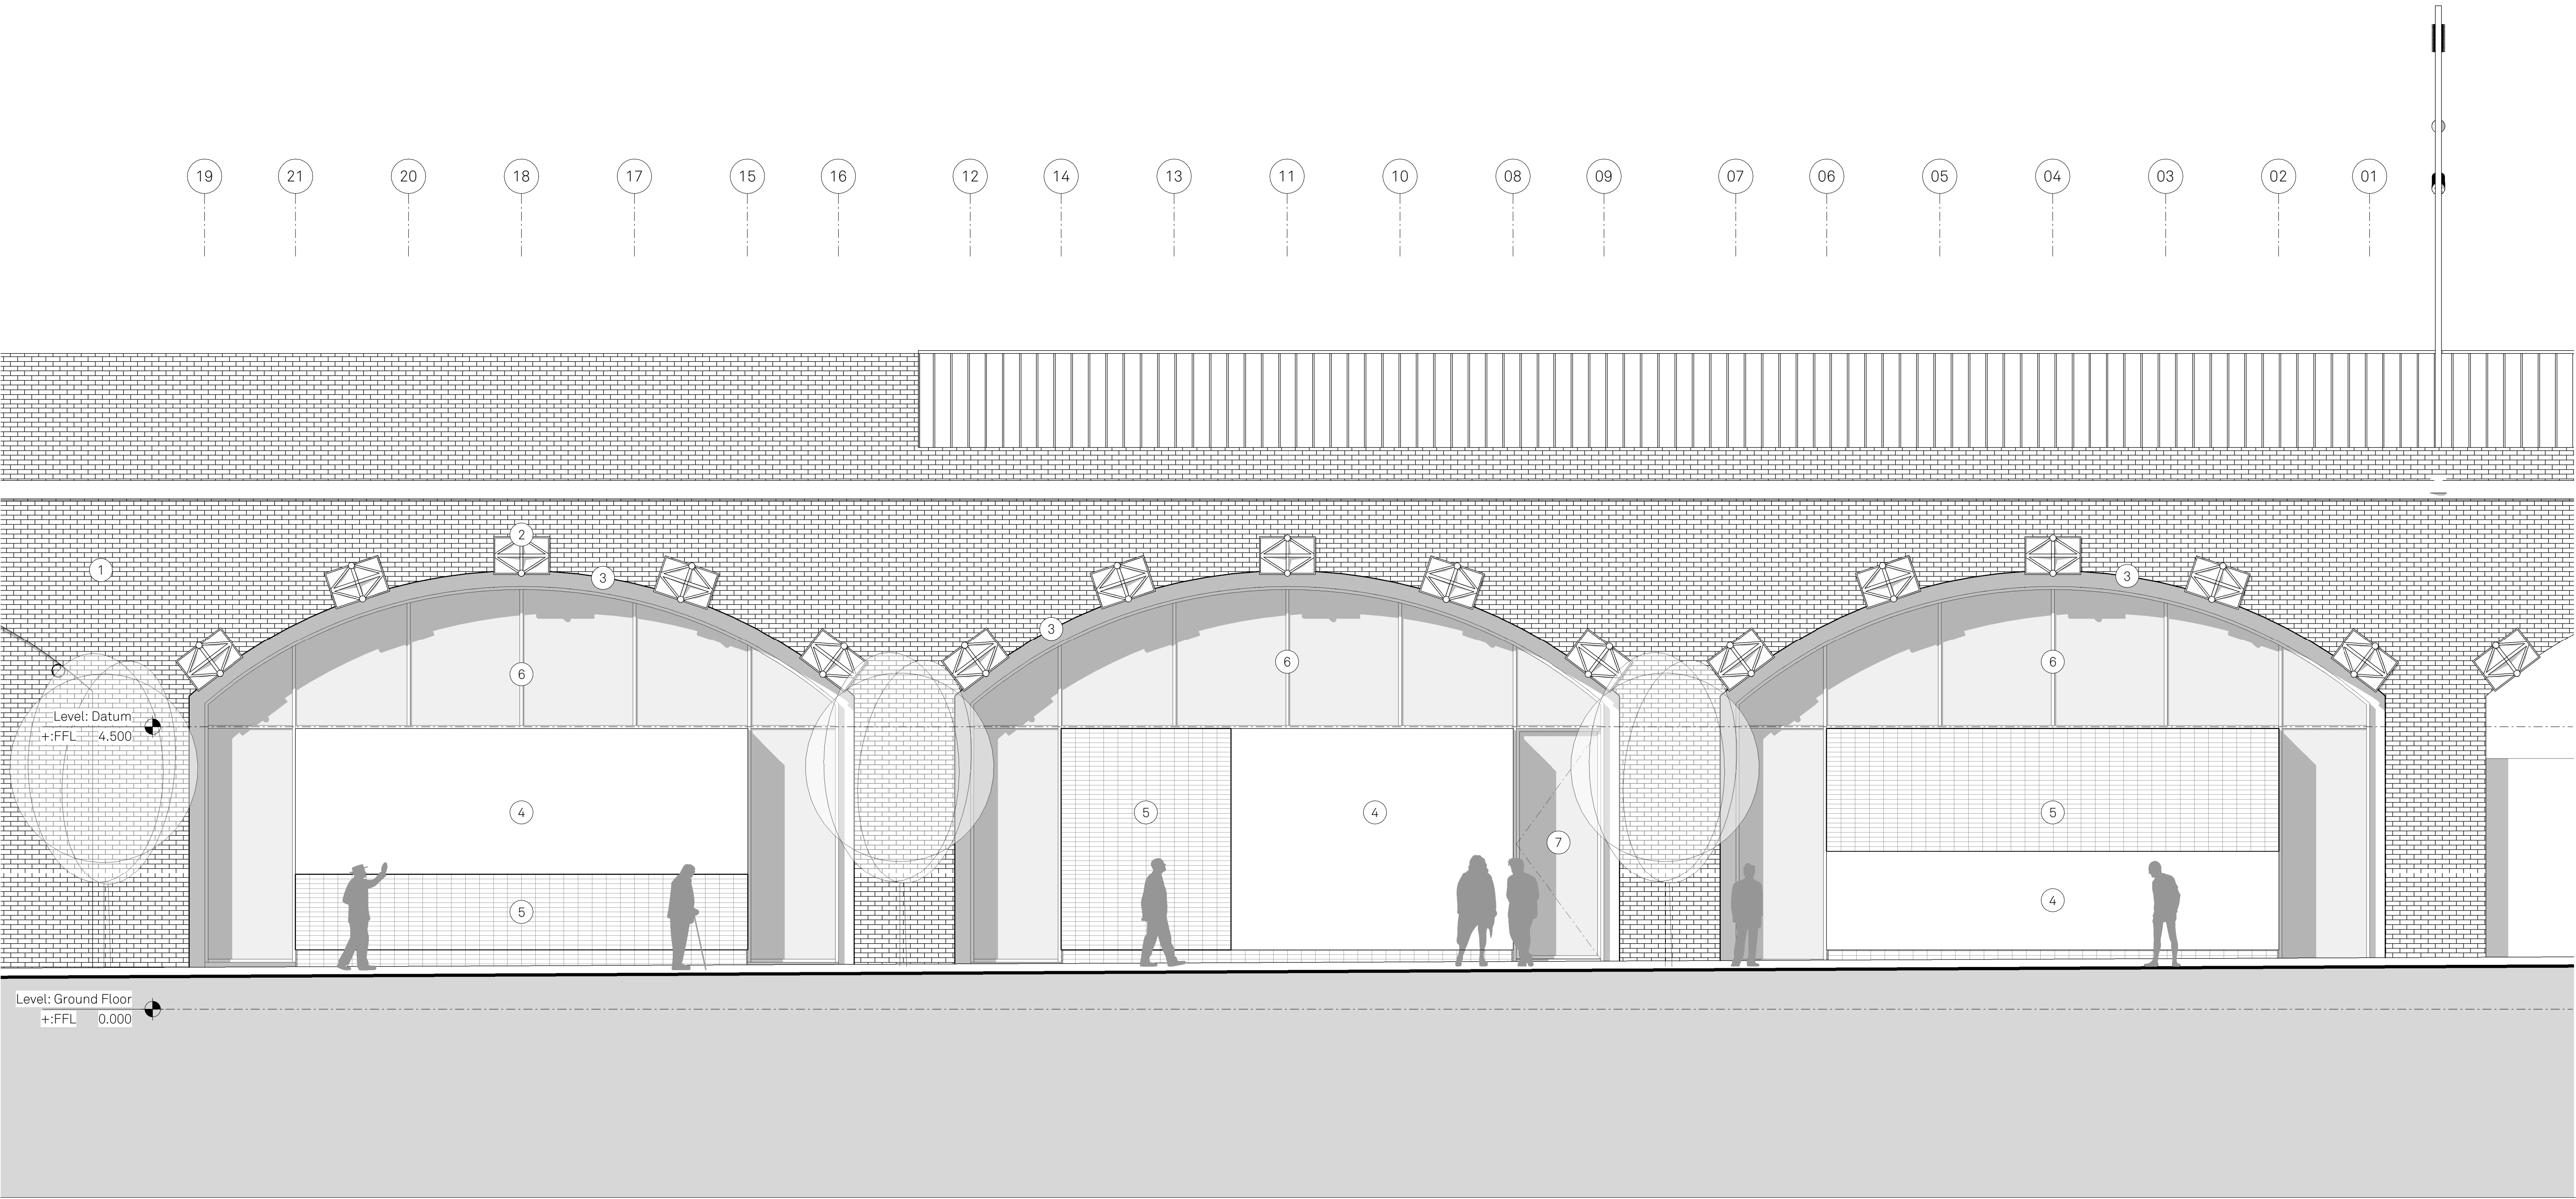

Notes

MATERIALITY KEY:

- 1

Listed brick viaduct
- 2

Existing viaduct steel ties
- 3

Shadow gap & lighting detail to match glazing
- 4

Frame-less glazing, display window
- 5

Stack bonded brick
- 6

Aluminium powder-coated / anodized glazing system
- 7

Entrance door part of glazing system

Project HOME Arches		Title: Elevation 1 - Whitworth Street		Scale: As indicated @ A1	
Drawn ER	Checked: SA	Status: S4	Drawing No: HMA-JMA-XX-N-E-A-042200	Rev: P01	
Details 19 10 2021 Planning					

Jon Matthews Architects

4th Floor Centurion House, 129 Deansgate, Manchester, M3 3WR0161 974 3690

Copyright of this drawing is vested in Jon Matthews Architects and it must not be copied or reproduced without written consent. Figured dimensions only are to be taken from this drawing. Do not scale from this drawing. For full company disclosure please visit www.jonmatthewsarchitects.com