


Site Logistics Appraisal

Rev: Draft

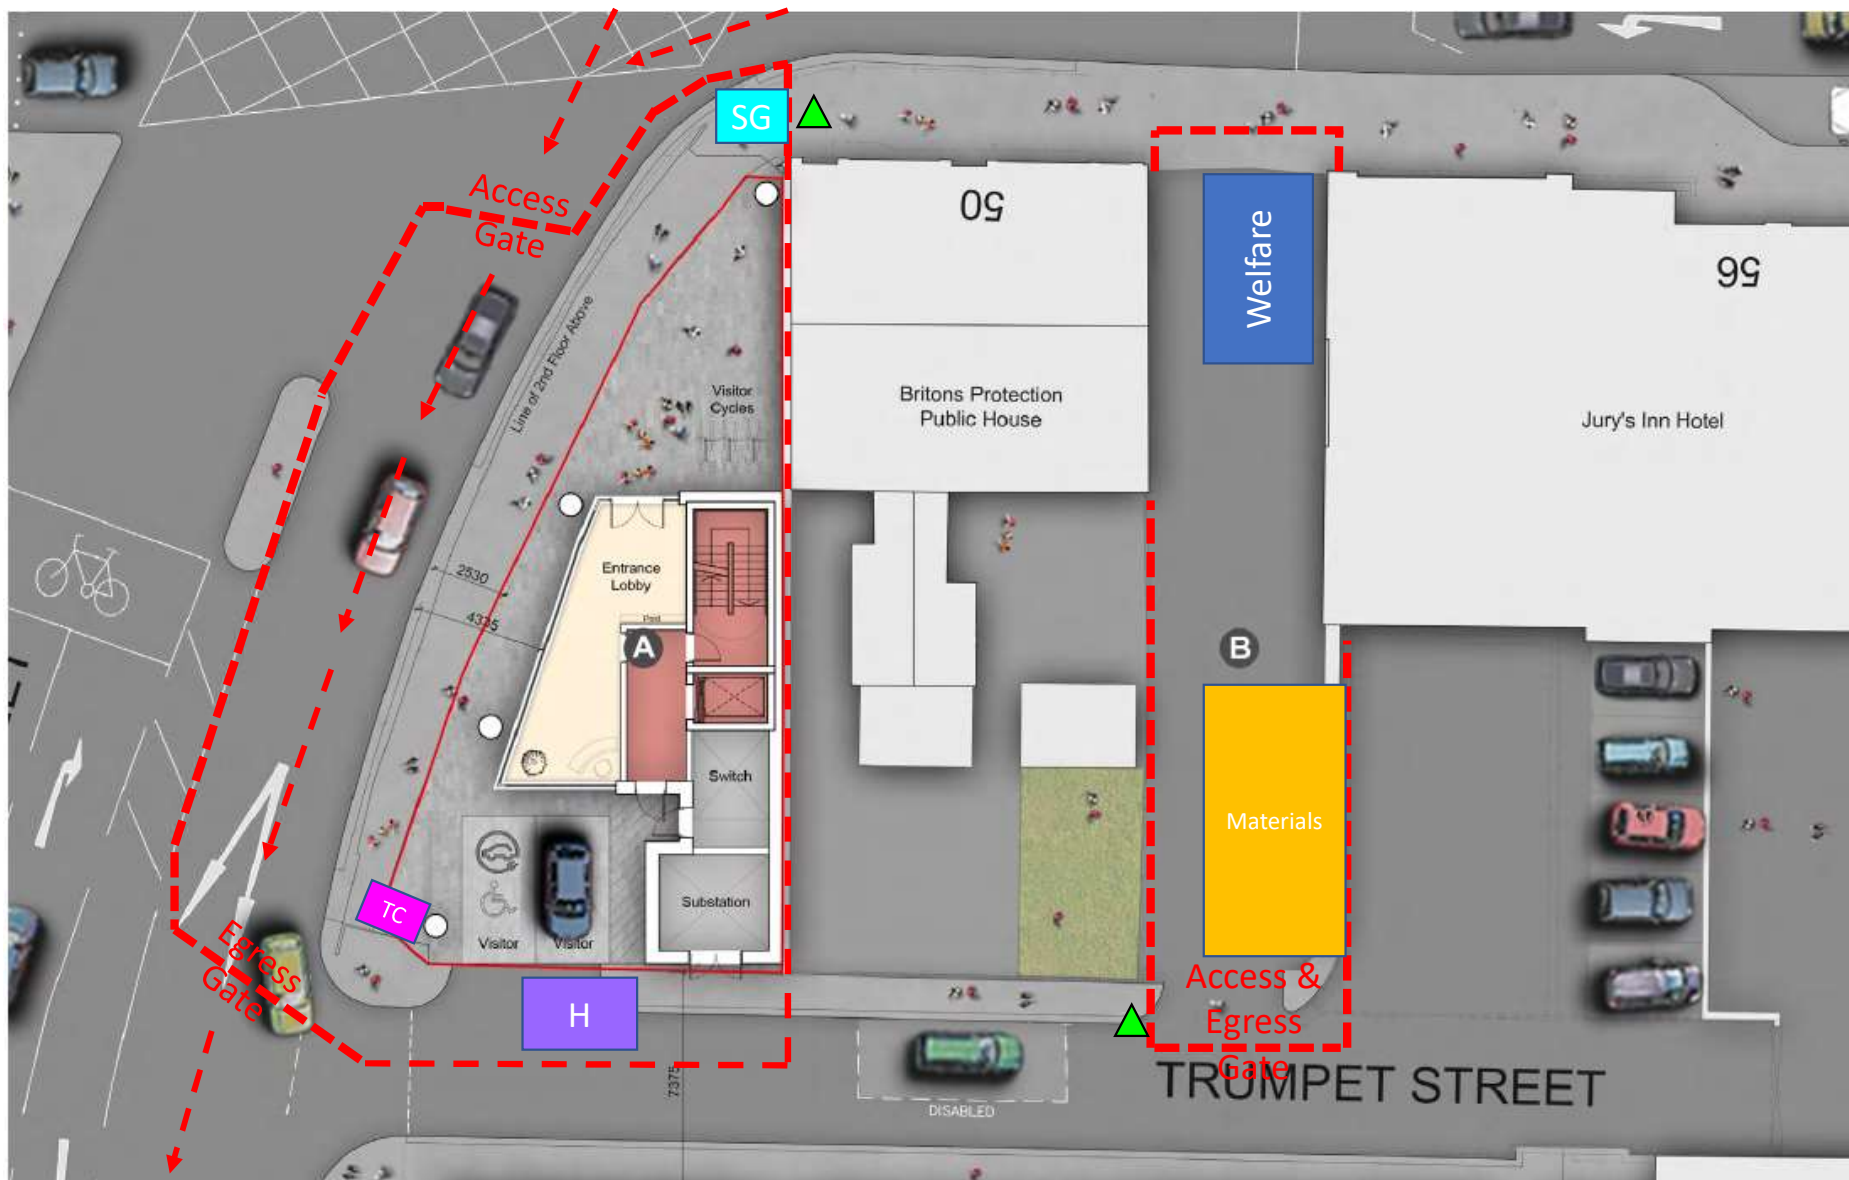

Key:

—▶ = Site Traffic Access/ Egress routes

--- = Site Hoarding

▲ = Site Operatives Pedestrian access/ egress

■ = Security Guard/ Hut/ Turnstile

■ = Single Passenger and goods hoist

■ = Luffing Jib Tower Crane

■ = Materials Storage

Notes

1. This is a draft proposals, and would be subject to discussion, agreement and sign-off from MCC Highways, Public House and Hotel.
2. Luffing Jib Tower crane subject to agreement with Public House
3. Materials storage compound subject to agreement with Jurys Inn
4. Highway/ Footpath changes subject to agreement with MCC
5. Tower crane would be subject to oversailing agreements


Drawing Title: Apex- Proposed Site Logistics Option 1

Drawing Nr.: SH 01

Revision: Draft

Date: 10-Nov-21

Scale: No Scale

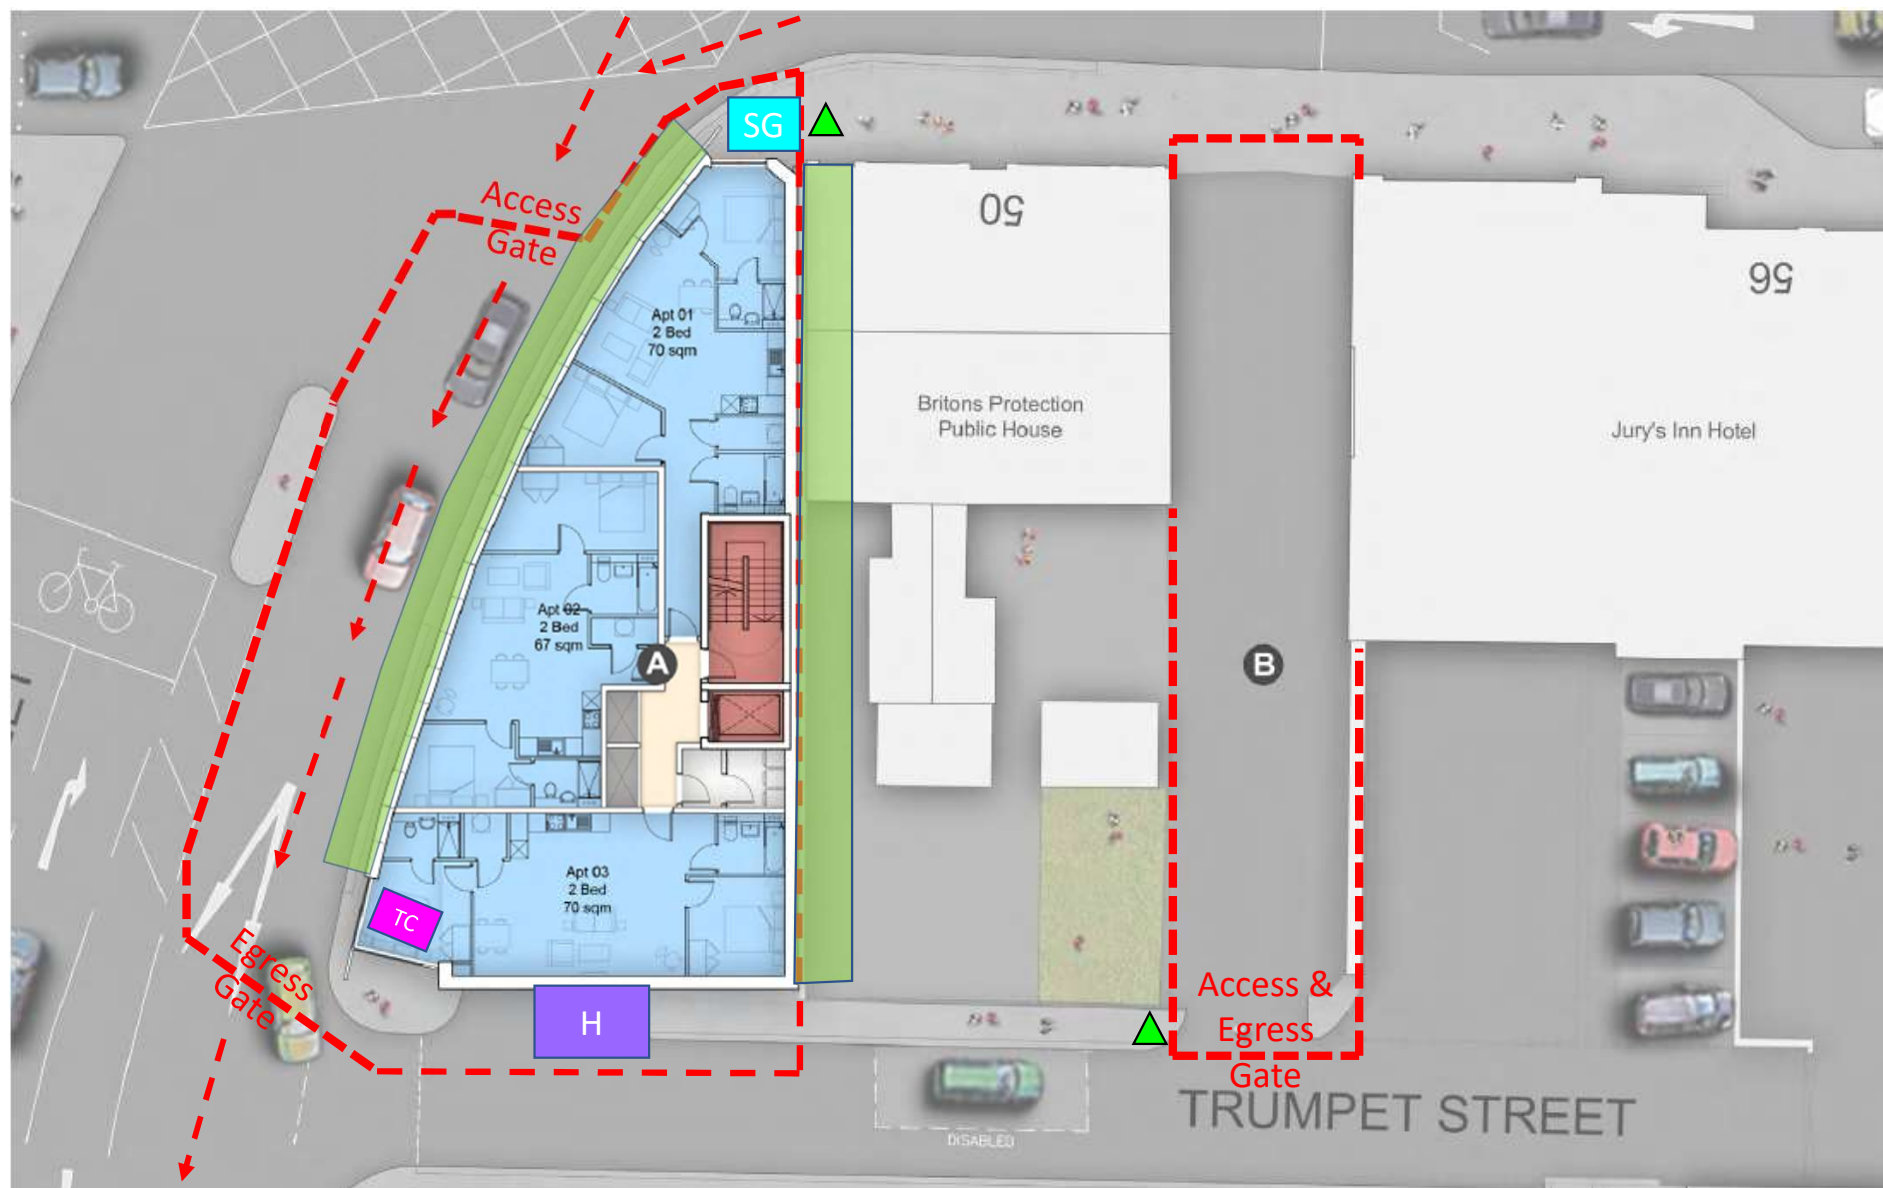

Key:

—▶ = Site Traffic Access/ Egress routes

--- = Site Hoarding

▲ = Site Operatives Pedestrian access/ egress

■ = Security Guard/ Hut/ Turnstile

■ = Single Passenger and goods hoist

■ = Luffing Jib Tower Crane

■ = Elevated Scaffold Crash Deck

■ = Materials Storage

Notes

1. This is a draft proposals, and would be subject to discussion, agreement and sign-off from MCC Highways, Public House and Hotel.
2. Luffing Jib Tower crane subject to agreement with Public House
3. Materials storage compound subject to agreement with Jurys Inn
4. Highway/ Footpath changes subject to agreement with MCC
5. Tower crane would be subject to oversailing agreements

Drawing Title: Apex- Proposed Site Logistics Option 1


Drawing Nr.: SH 01

Revision: Draft

Date: 10-Nov-21

Scale: No Scale



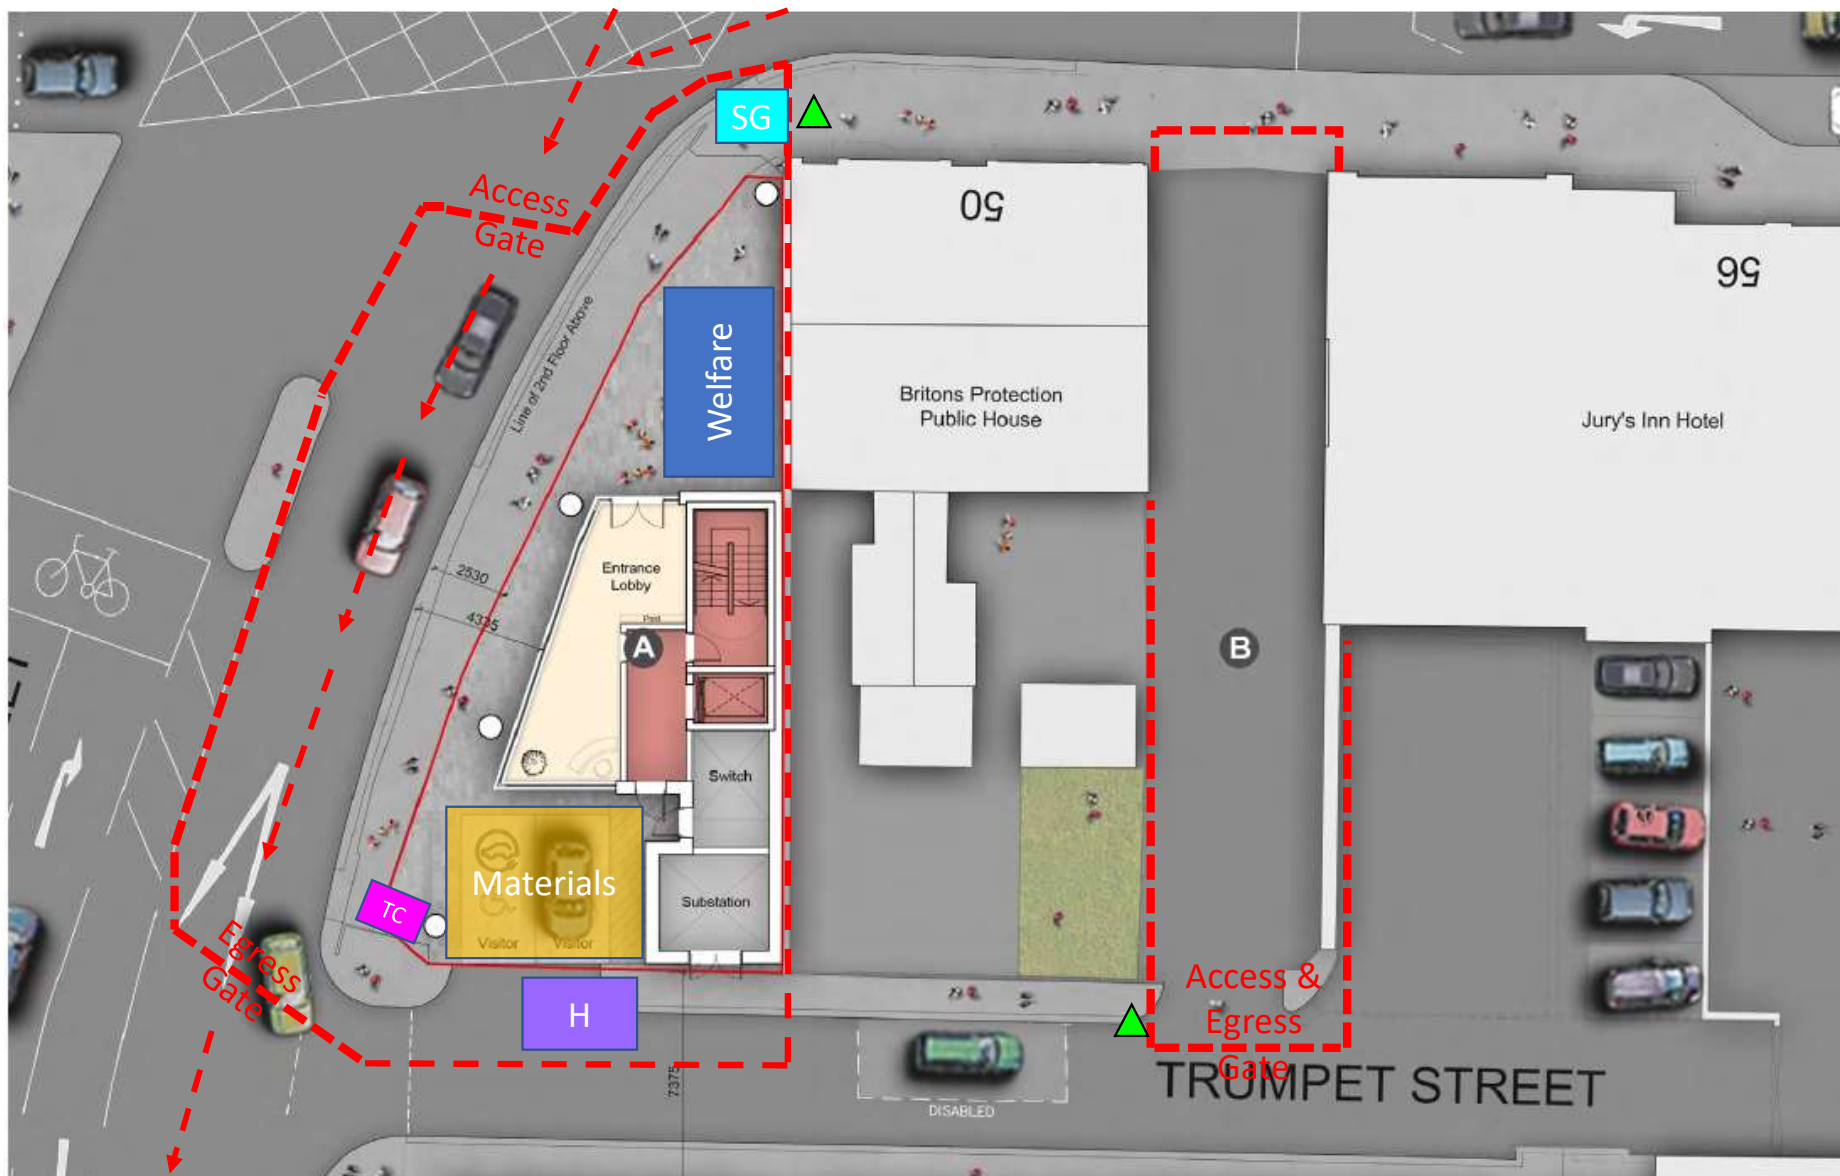

Key:

—▶ = Site Traffic Access/ Egress routes

--- = Site Hoarding

▲ = Site Operatives Pedestrian access/ egress

■ = Security Guard/ Hut/ Turnstile

■ = Single Passenger and goods hoist

■ = Luffing Jib Tower Crane

■ = Materials Storage

Notes

1. This is a draft proposals, and would be subject to discussion, agreement and sign-off from MCC Highways, Public House and Hotel.
2. Luffing Jib Tower crane subject to agreement with Public House
3. Materials storage compound subject to agreement with Jurys Inn
4. Highway/ Footpath changes subject to agreement with MCC
5. Tower crane would be subject to oversailing agreements


Drawing Title: Apex- Proposed Site Logistics Option 1

Drawing Nr.: SH 01

Revision: Draft

Date: 10-Nov-21

Scale: No Scale

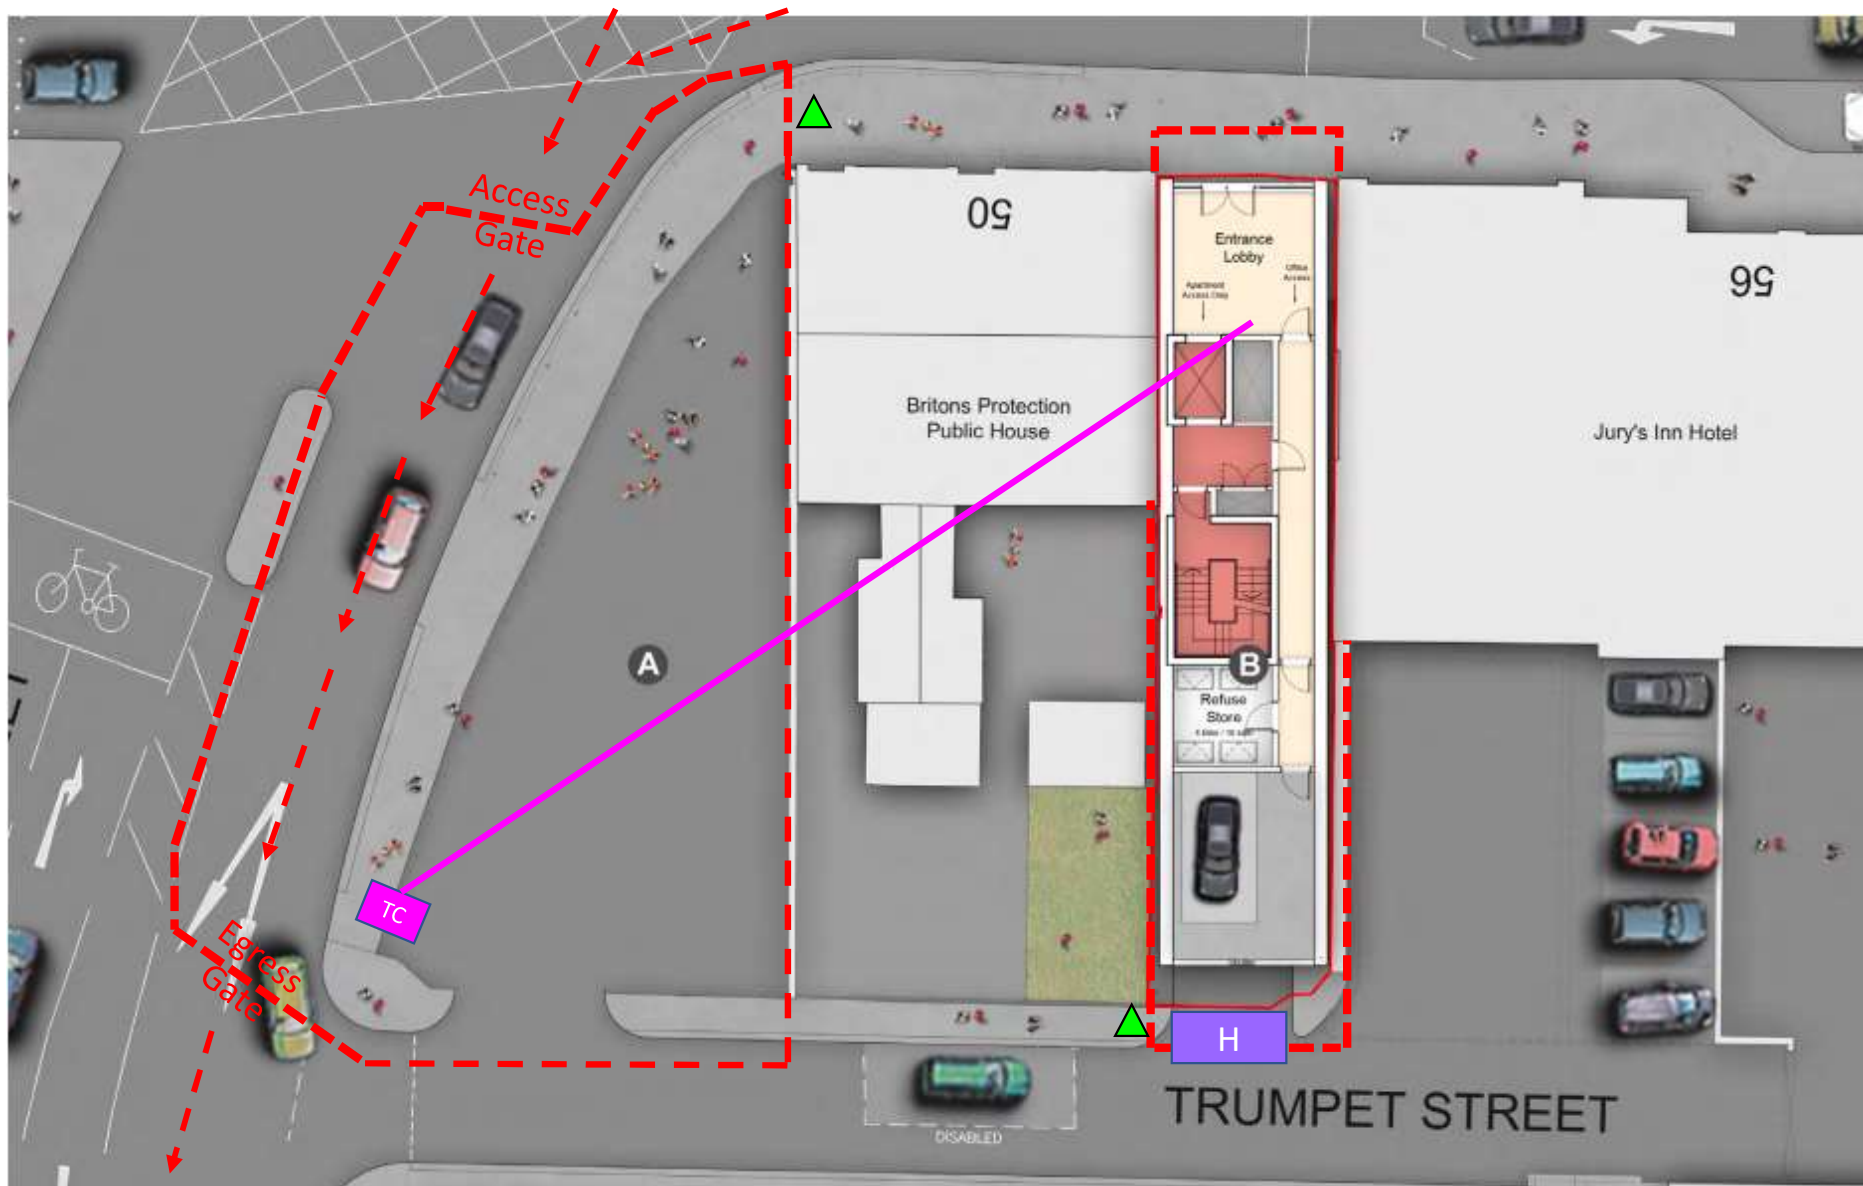

Key:

—▶ = Site Traffic Access/ Egress routes

--- = Site Hoarding

▲ = Site Operatives Pedestrian access/ egress

■ = Security Guard/ Hut/ Turnstile

■ = Single Passenger and goods hoist

■ = Luffing Jib Tower Crane

■ = Materials Storage

Notes

1. This is a draft proposals, and would be subject to discussion, agreement and sign-off from MCC Highways, Public House and Hotel.
2. Luffing Jib Tower crane subject to agreement with Public House
3. Materials storage compound subject to agreement with Jurys Inn
4. Highway/ Footpath changes subject to agreement with MCC
5. Tower crane would be subject to oversailing agreements


Drawing Title: Apex- Proposed Site Logistics Option 1

Drawing Nr.: SH 01

Revision: Draft

Date: 10-Nov-21

Scale: No Scale

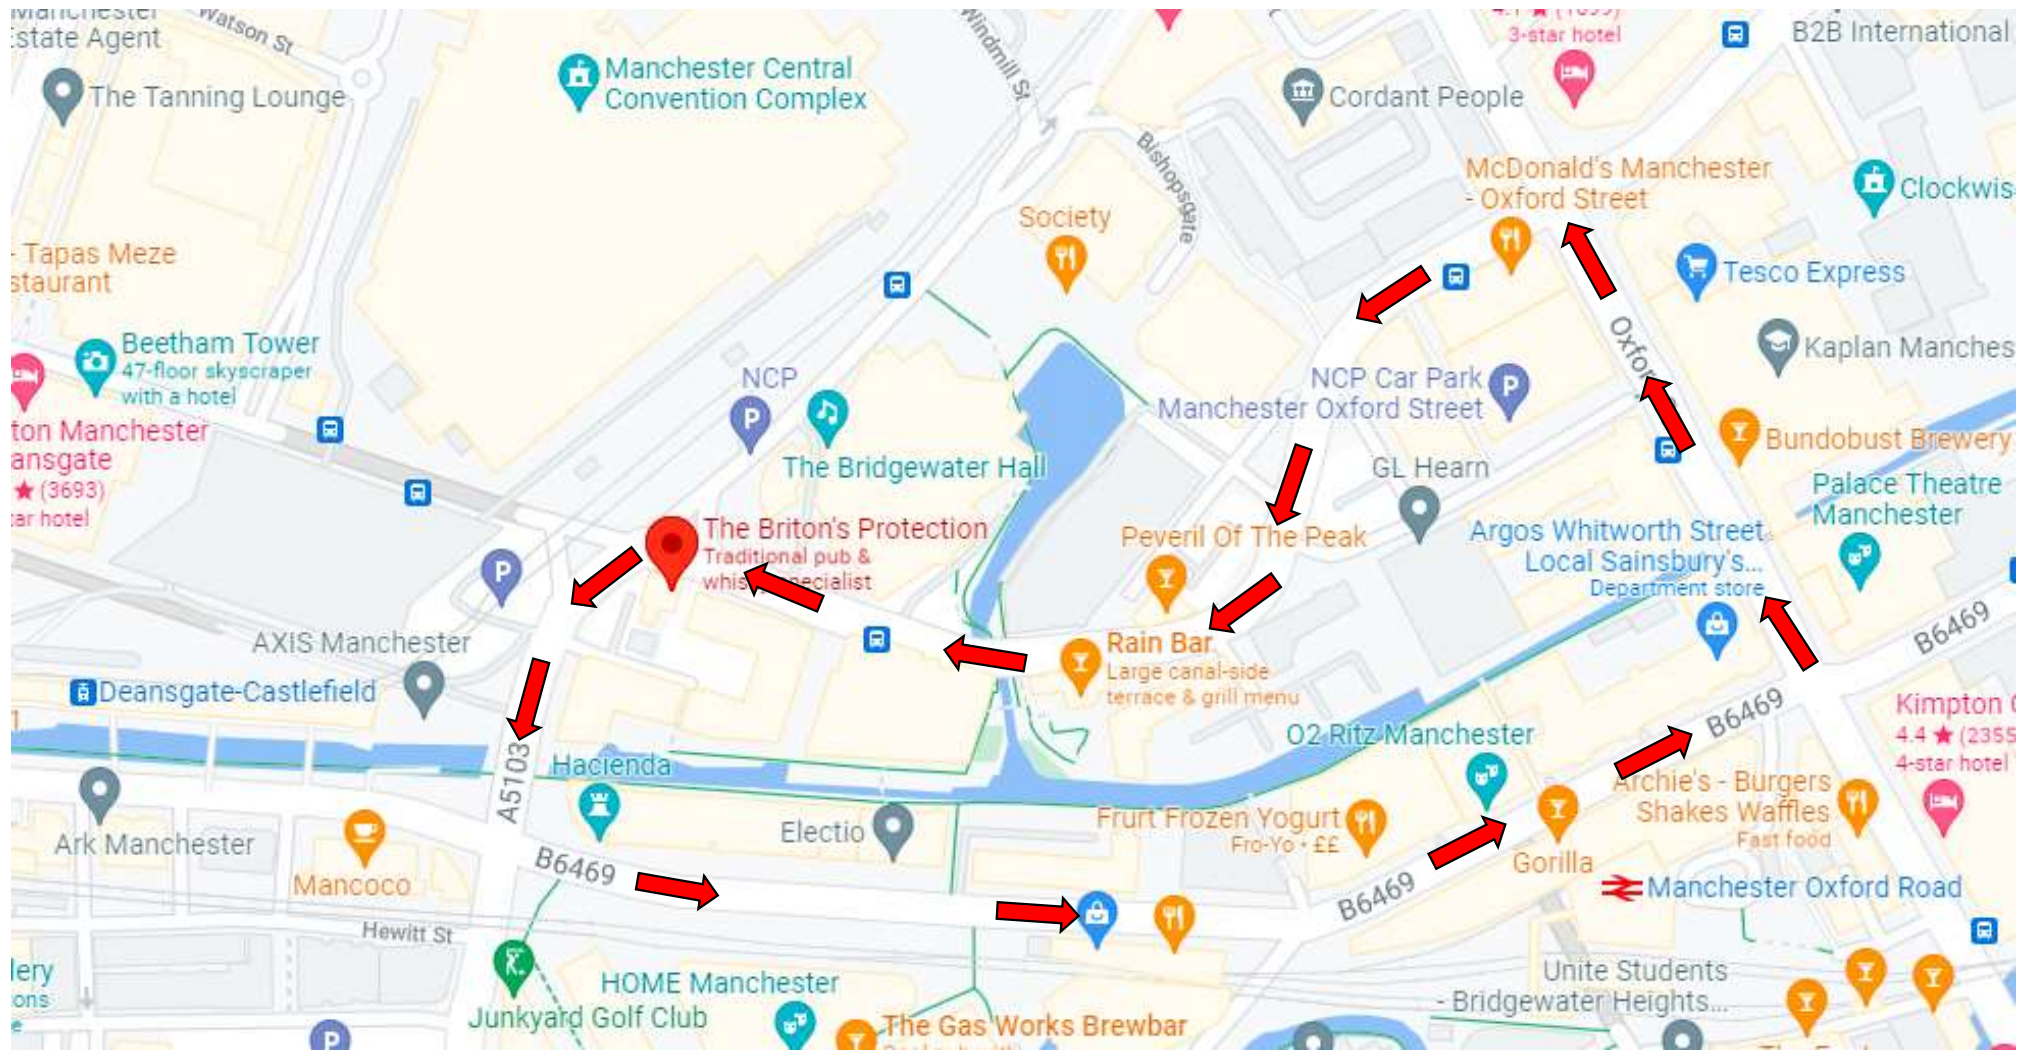

Key:

→ = Site Traffic Access/ Egress routes

- - - = Site Hoarding

▲ = Site Operatives Pedestrian access/ egress

□ = Security Guard/ Hut/ Turnstile

□ = Single Passenger and goods hoist

□ = Luffing Jib Tower Crane

□ = Materials Storage

Notes

1. This is a draft proposals, and would be subject to discussion, agreement and sign-off from MCC Highways, Public House and Hotel.
2. Luffing Jib Tower crane subject to agreement with Public House
3. Materials storage compound subject to agreement with Jurys Inn
4. Highway/ Footpath changes subject to agreement with MCC
5. Tower crane would be subject to oversailing agreements

Drawing Title: Apex- Proposed Site Logistics Option 1

Drawing Nr.: SH 01

Revision: Draft

Date: 10-Nov-21

Scale: No Scale

