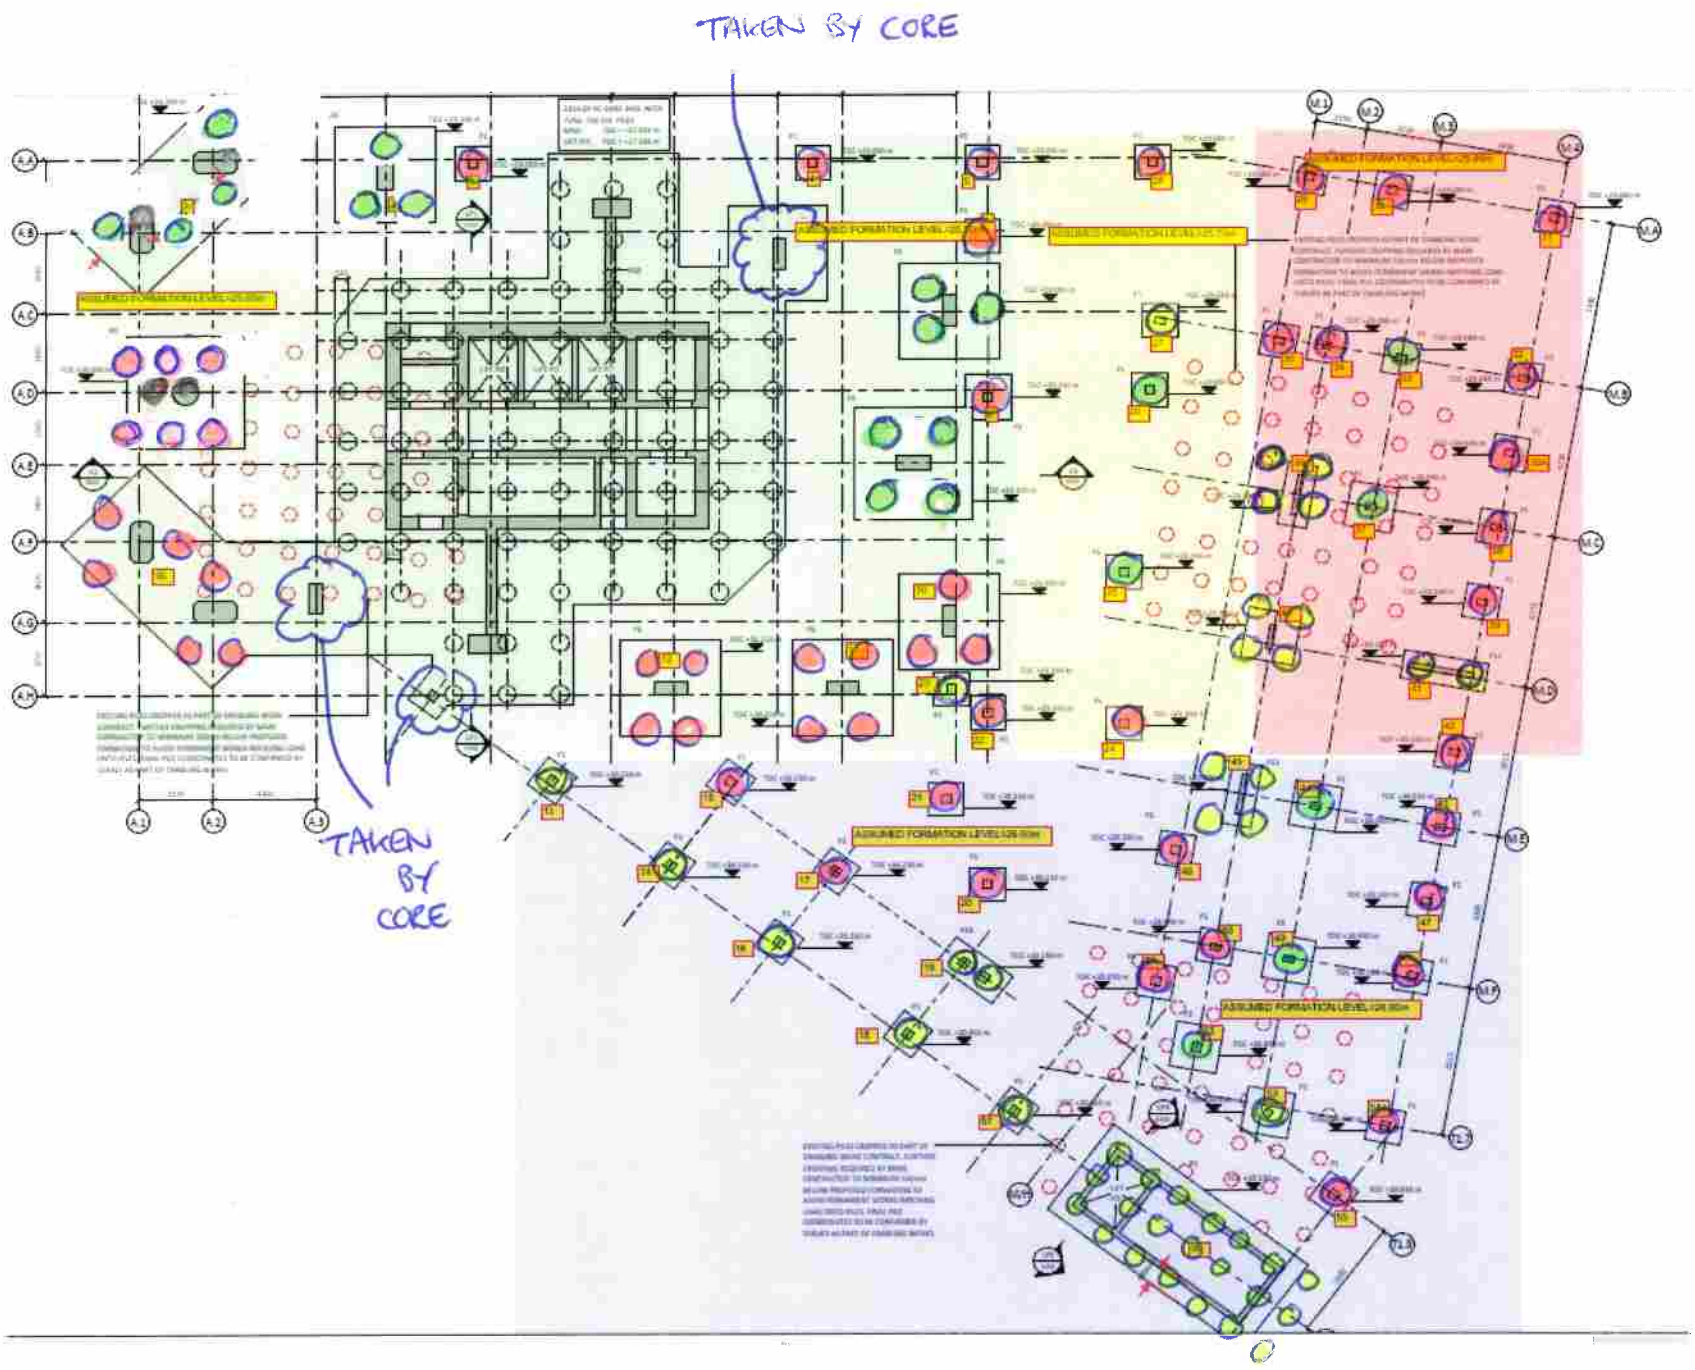

Tower A & Podium A
proposed Piles

1/3

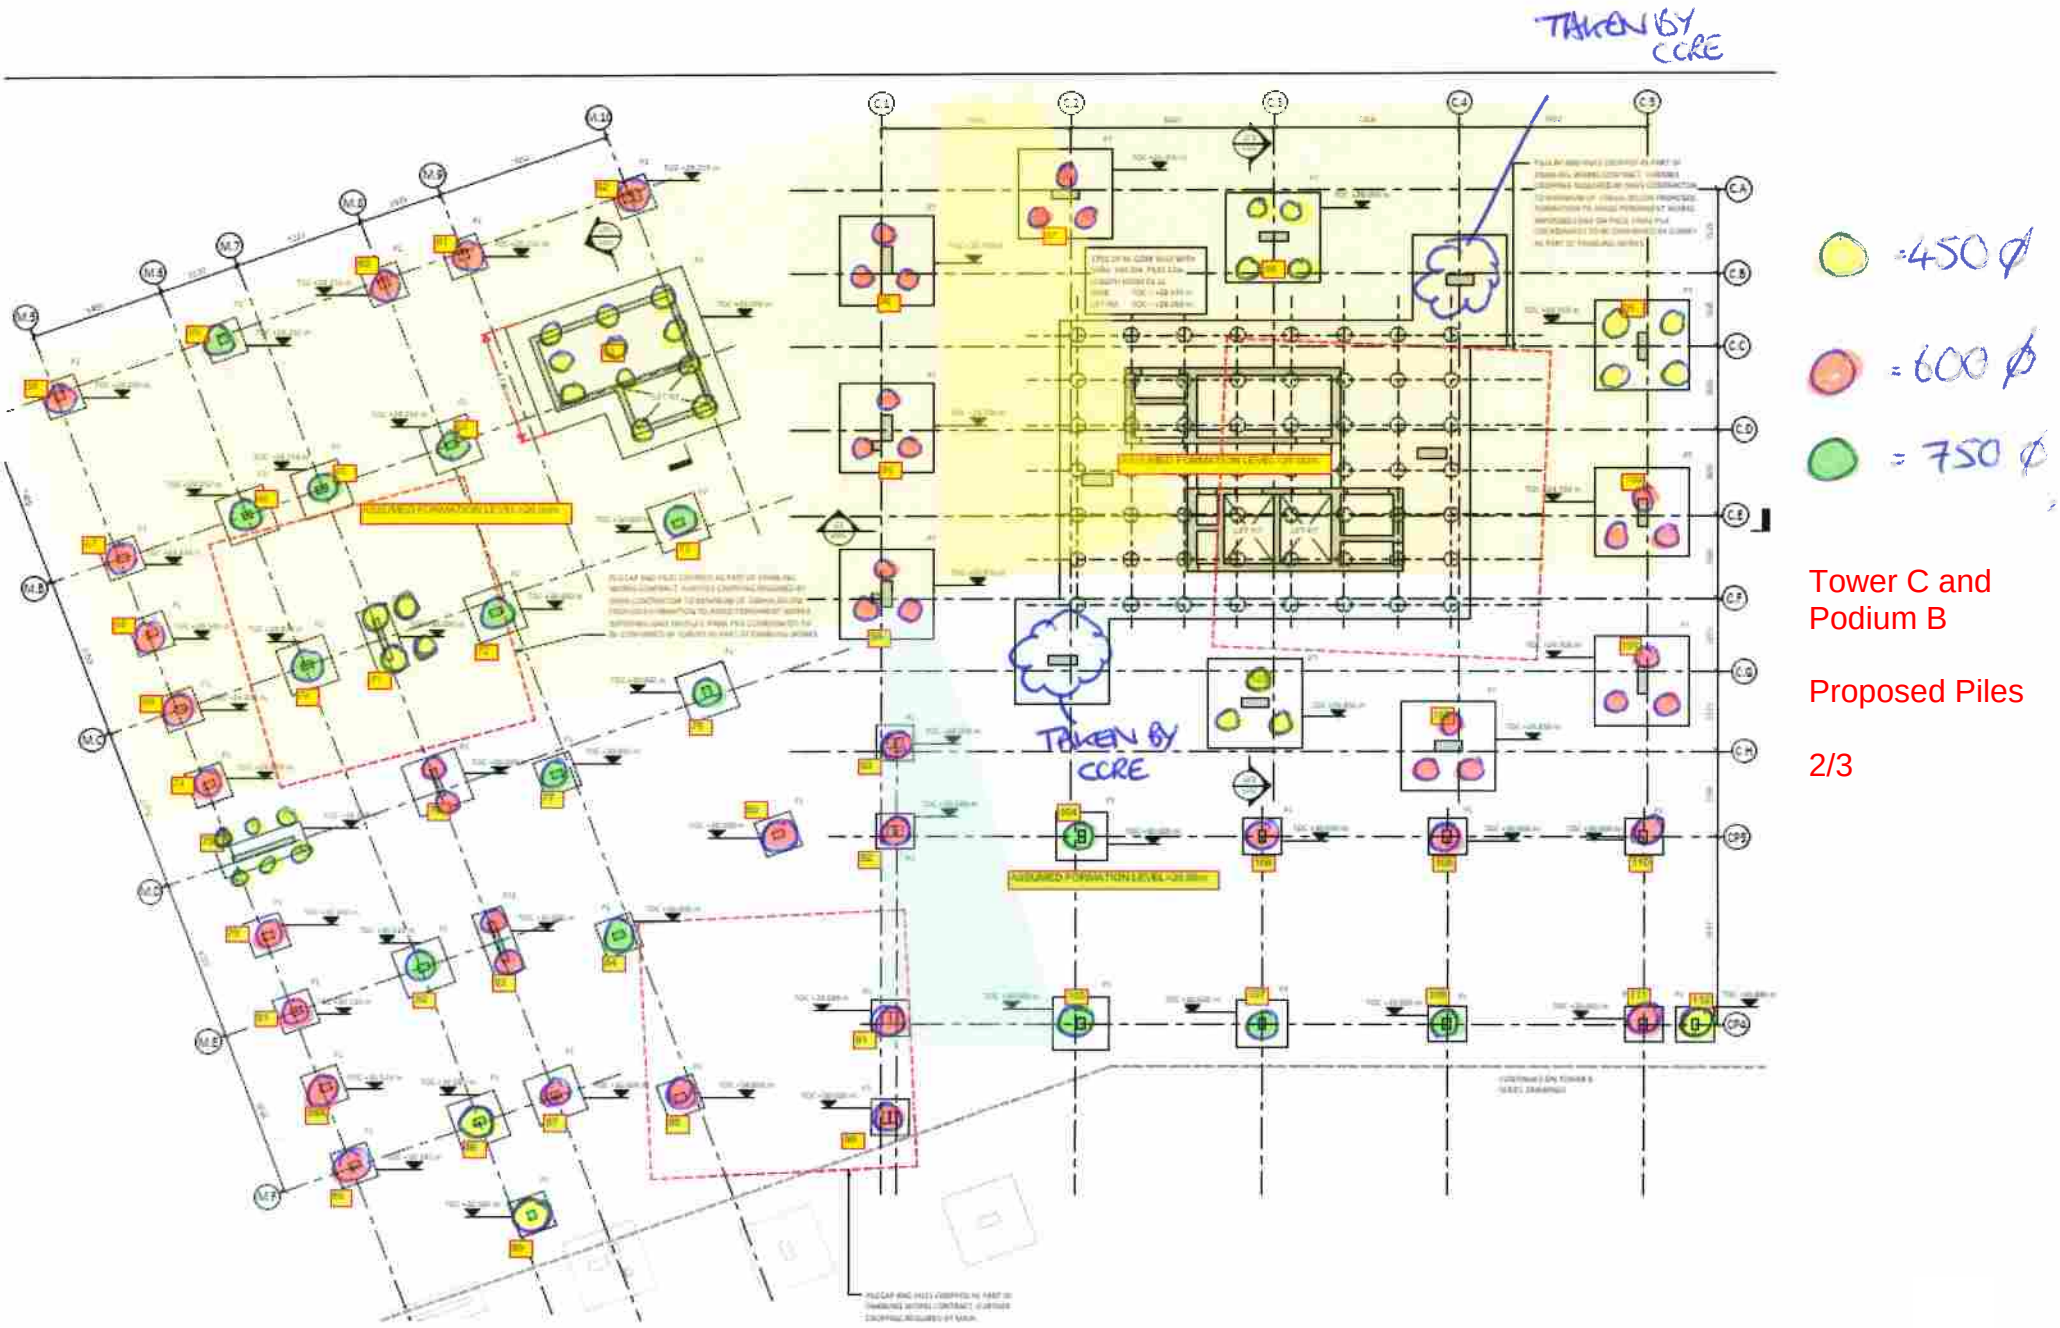

Tower C and Podium B

Proposed Piles

2/3

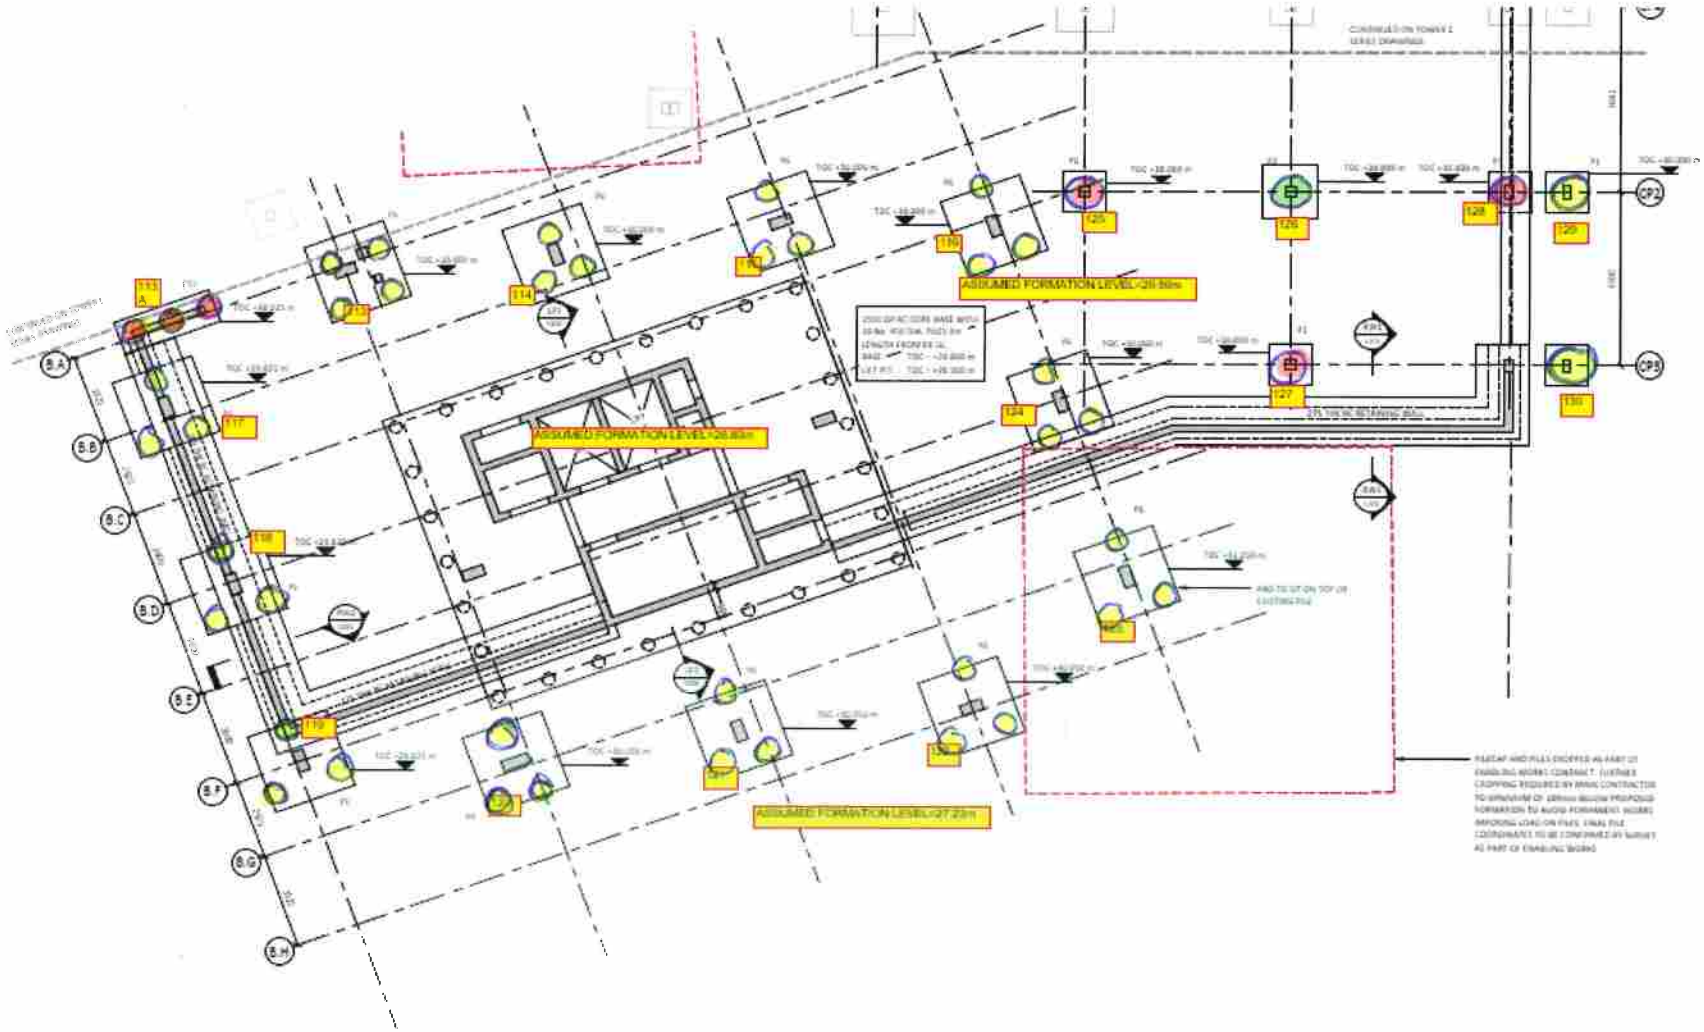

Tower B
Proposed Piles

3/3