
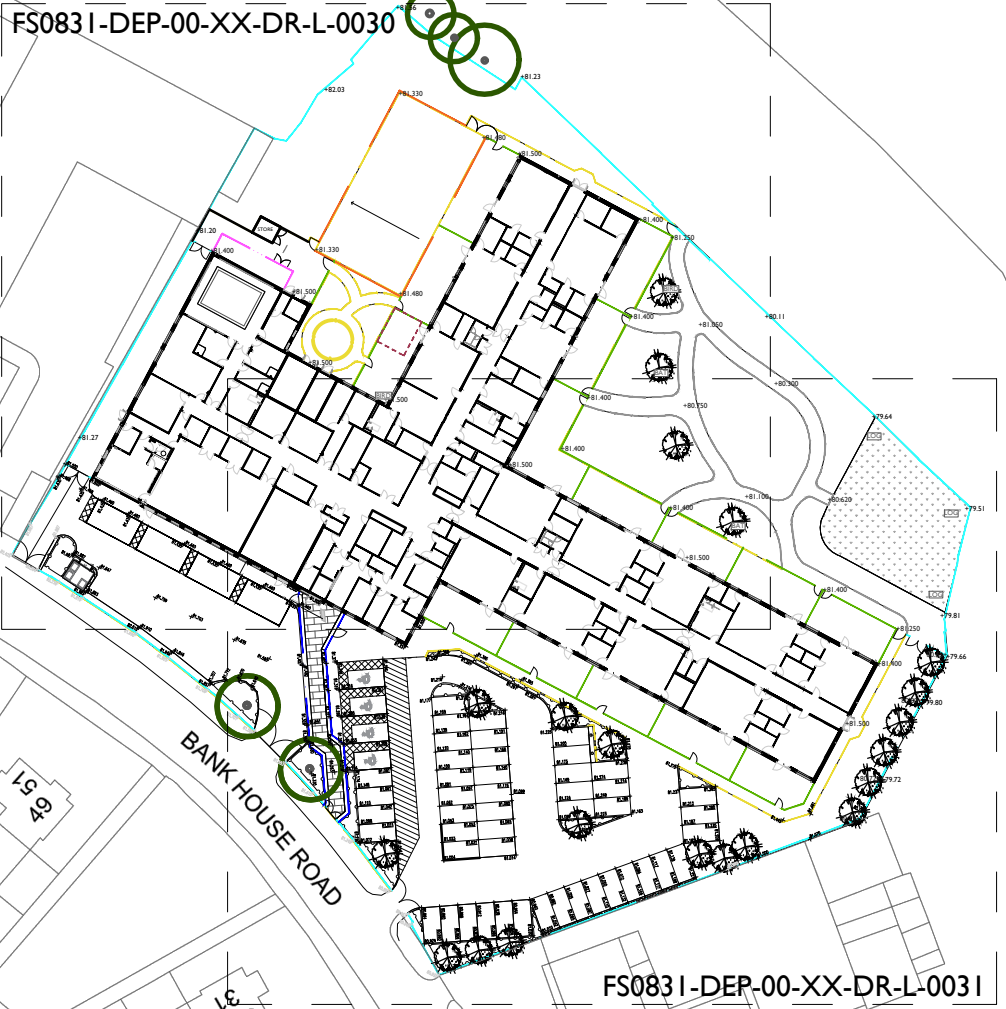


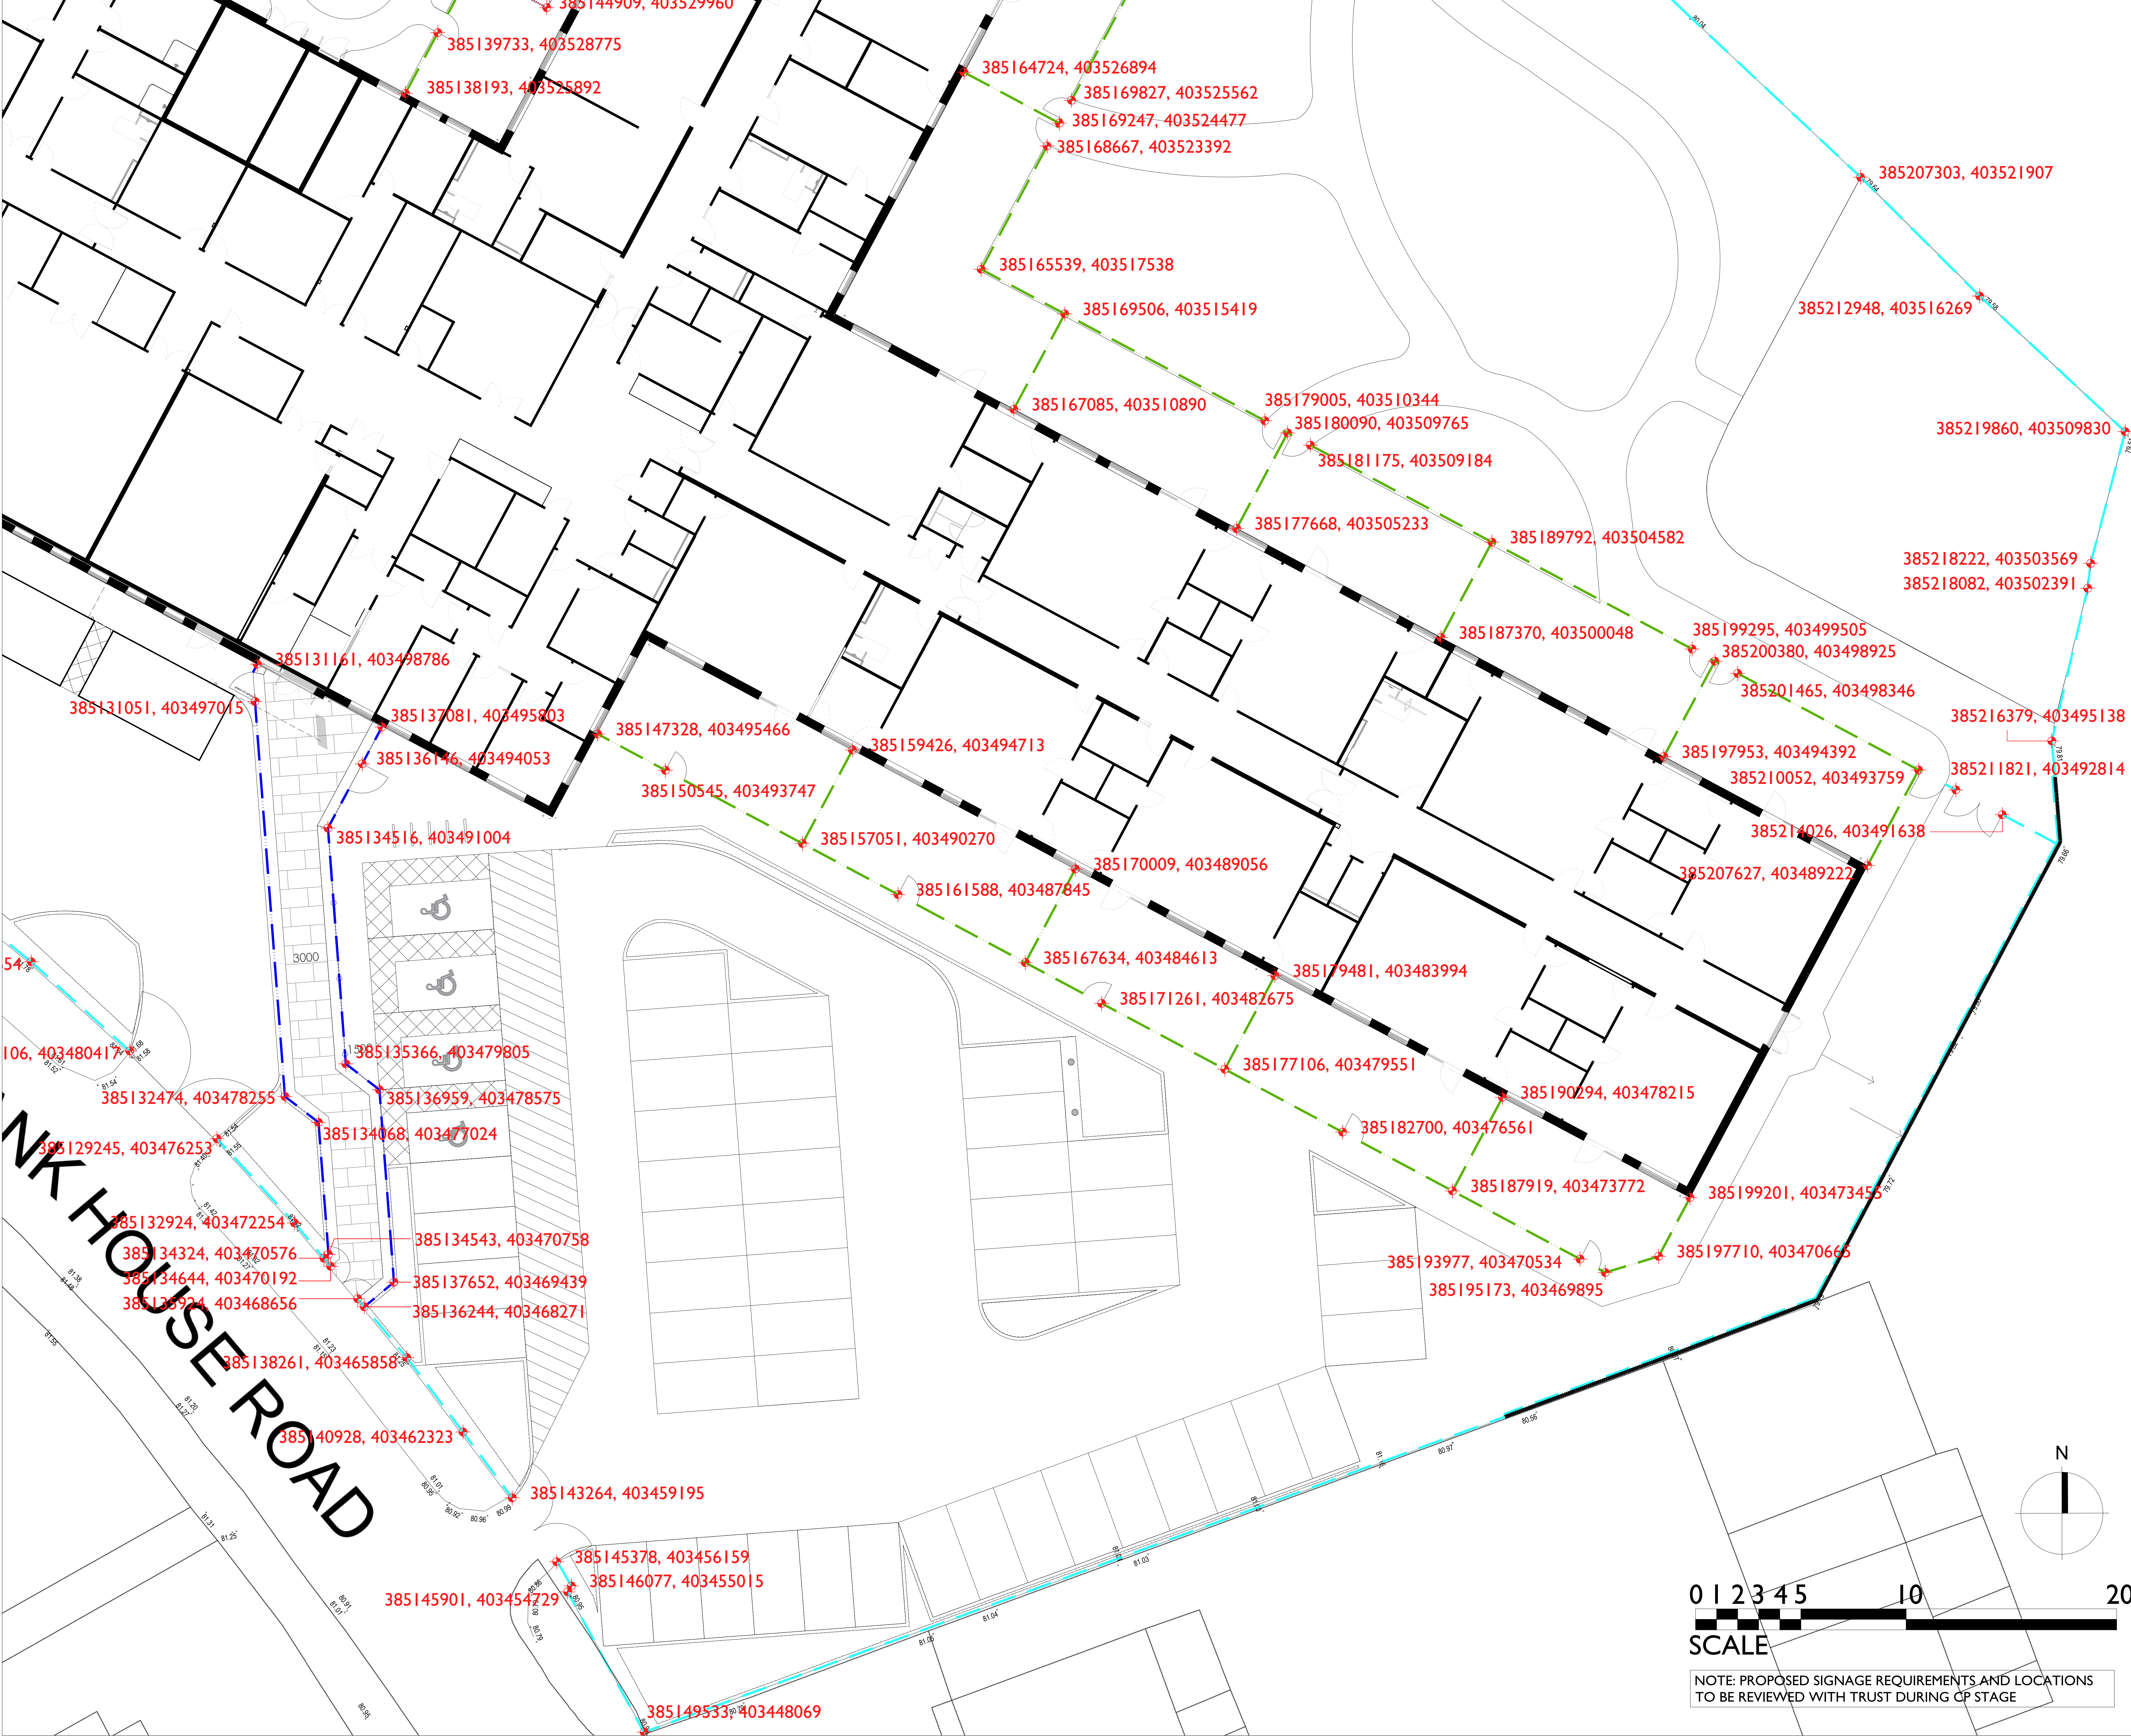

LAYOUT LOCATION PLAN

KEY

- 2.4m Height Secure Steel Weldmesh Fencing to replace boundary fencing
- 2.5m Height Secure Steel Weldmesh Fencing
- 1.2m Height Steel Weldmesh Fencing
- 3.0m Height Steel Weldmesh Fencing to MUGA
- 2.0m Closeboard timber fence to AHU compound

385377513, 403497690

Fencing coordinate point

Rev C02: Existing boundary levels & retaining wall added
Rev C01: Construction Status

dep
DEP LANDSCAPE ARCHITECTURE LTD
2 COMMERCIAL STREET
MANCHESTER, M15 4RQ
T: 0161 2419878
E: info@dep.co.uk
W: www.dep.co.uk

Client: Intervise Construction Ltd

Project: Prospect House

Description: Fencing Setting Out Plan
F50831-DEP-00-XX-DR-L-0031 (2 of 2)
CONSTRUCTION

Scale: 1:100@A0
Job number: (4264) 0031
Drawn: DH (TR)
Date: FEB 20
Revision: C02

Copyright DEP Landscape Architecture Ltd

All levels and dimensions to be checked on site by contractor prior to commencement. Any variations to be reported to the client. This drawing is to be read in conjunction with all others relating to the project and all information derived accordingly. Any anomalies to be reported to the client. Do not scale from this drawing. Use figured dimensions only. Work shown on this drawings to be carried out in accordance with current British Standards and Codes of Practice.

NOTE: PROPOSED SIGNAGE REQUIREMENTS AND LOCATIONS TO BE REVIEWED WITH TRUST DURING CP STAGE