


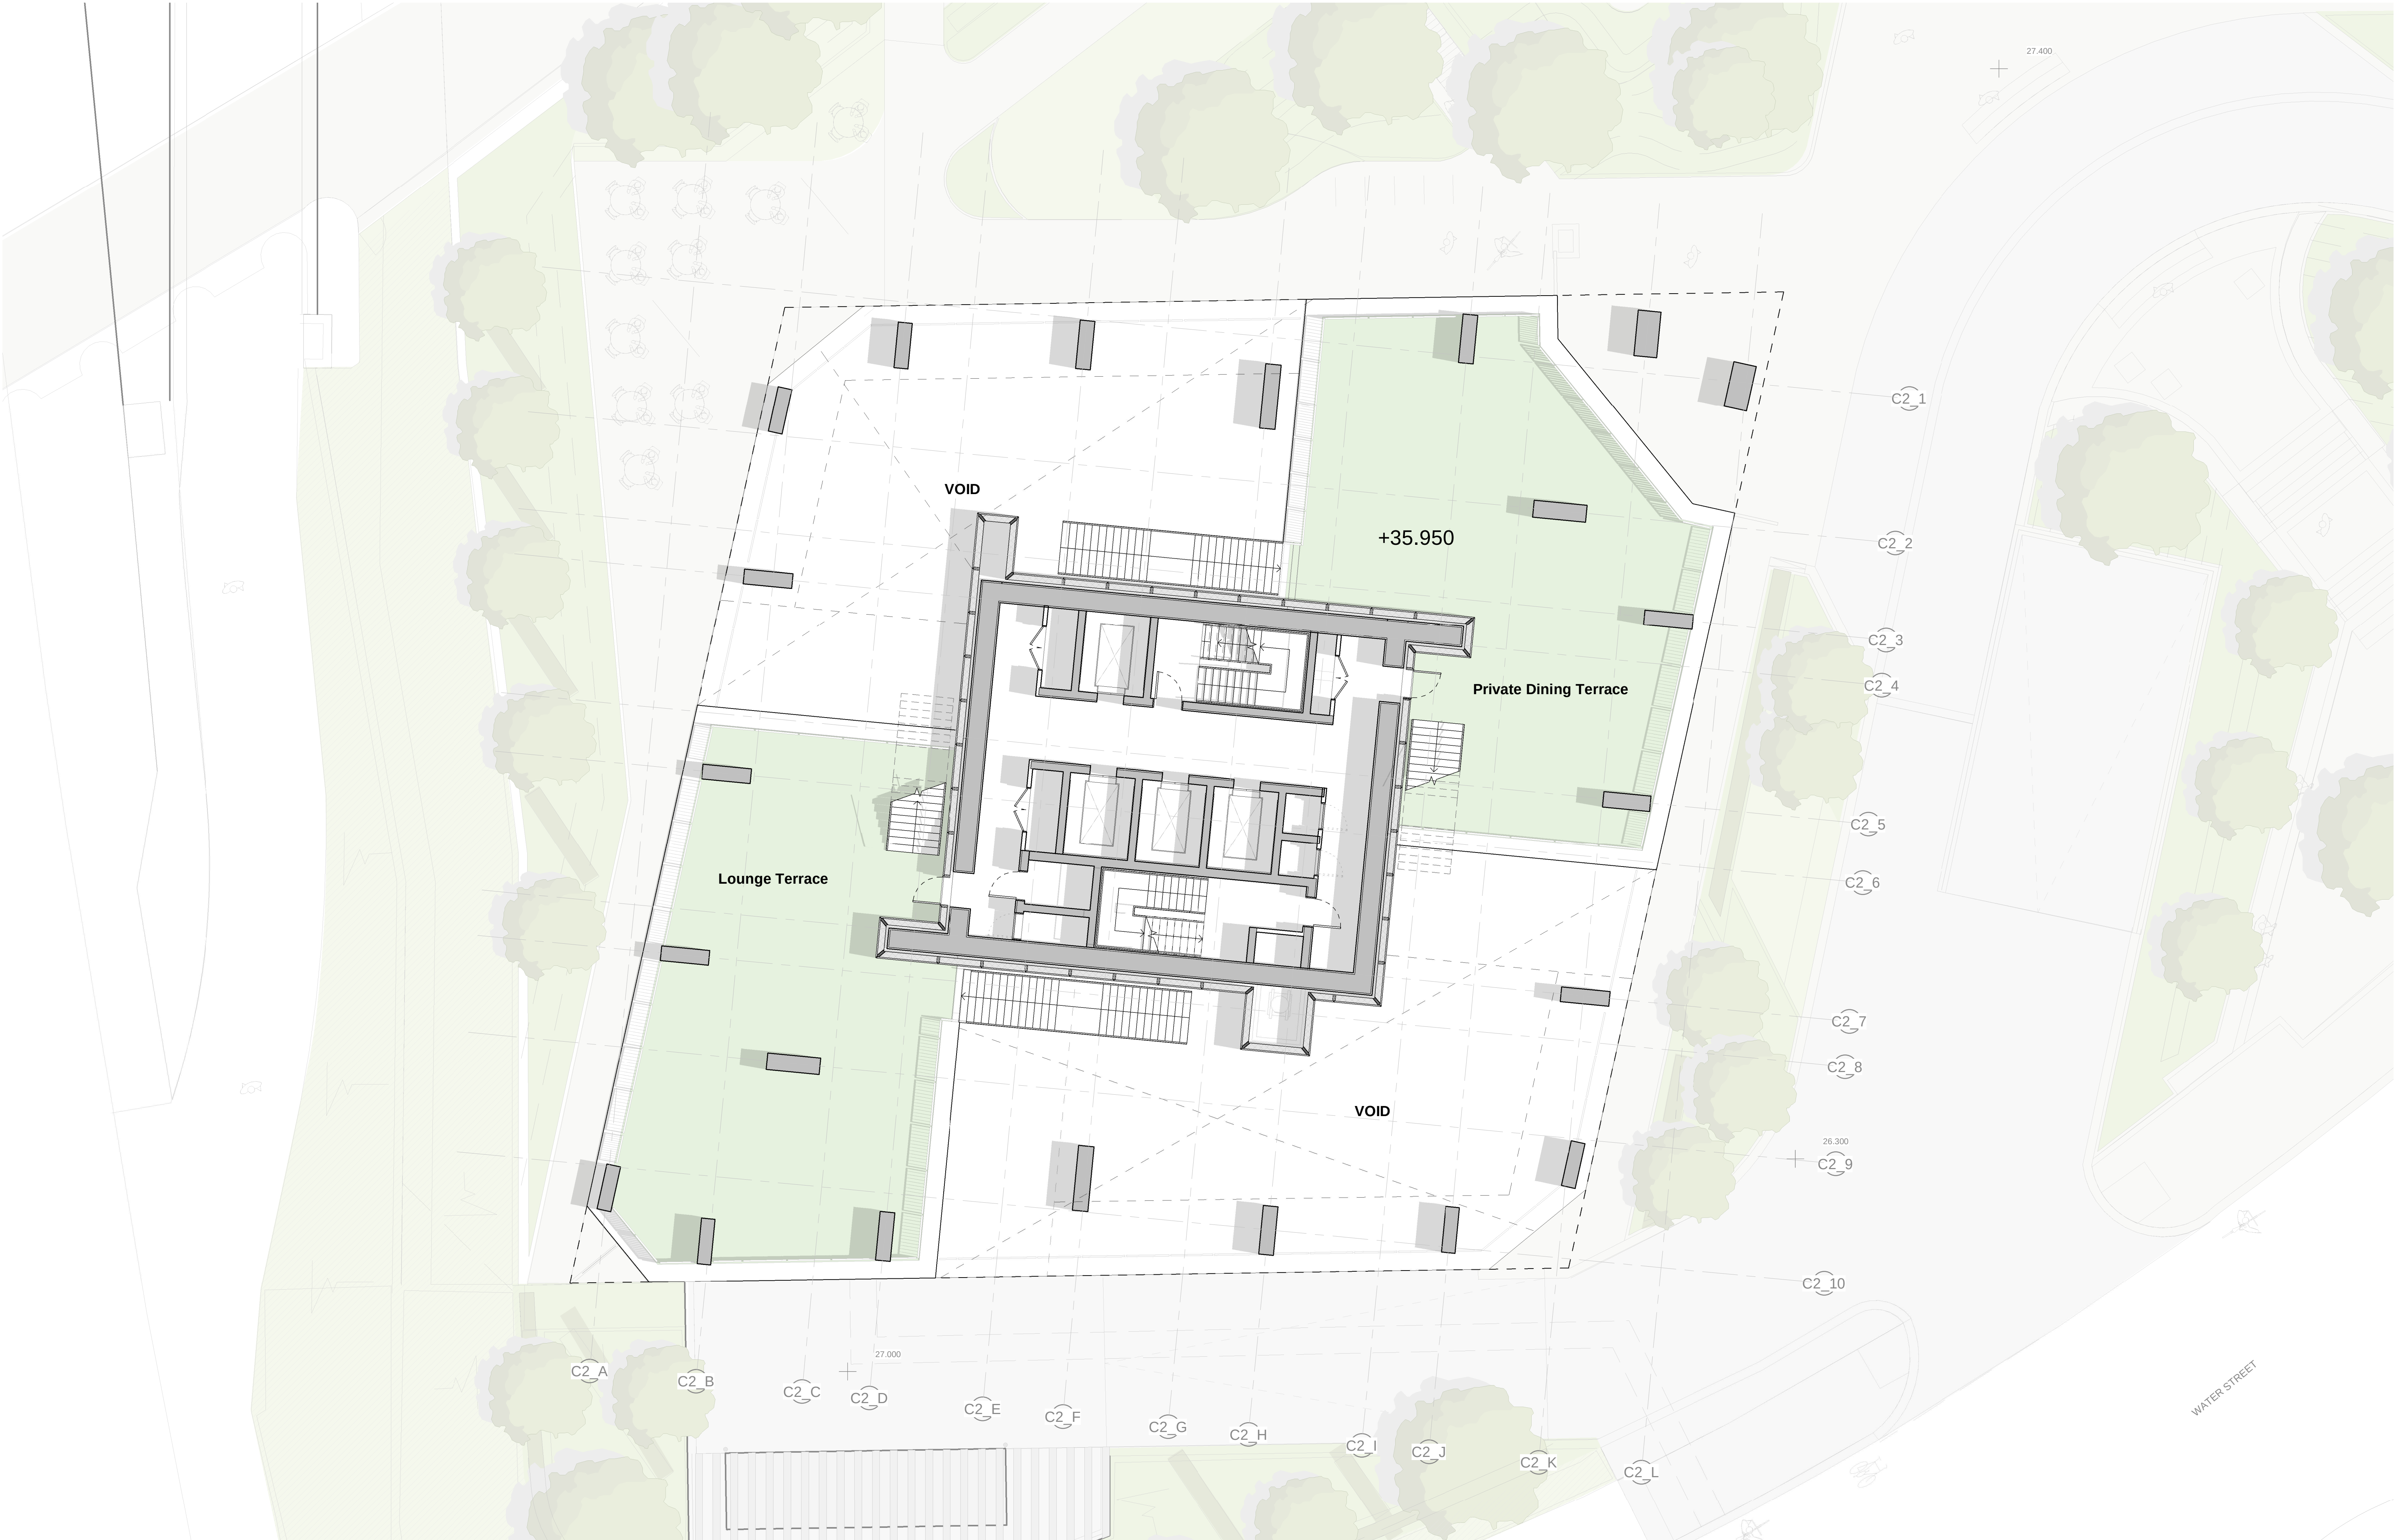

This drawing is copyright.
Do not scale off dimensions.

All dimensions to be checked on
site by contractor.

Contractor to report any dimensional
discrepancies, errors or omissions
prior to commencing on site.

Residential FOH

Commercial

Staff

BOH

Refuse

Amenity

Terrace

NORTH

Rev	Date	Description
P01	2021-10-29	Planning Issue

Project Title
Trinity Islands
Trinity Way
Manchester

Status
Planning Issue

Drawing Title	Scale
Site C Building 2 General Arrangement Level 02 Plan	1 : 100@ A1

Project No	Revision
10364	P01

simpsonhaugh

Manchester
+44 (0)161 835 2345

London
+44 (0)20 7549 4000