

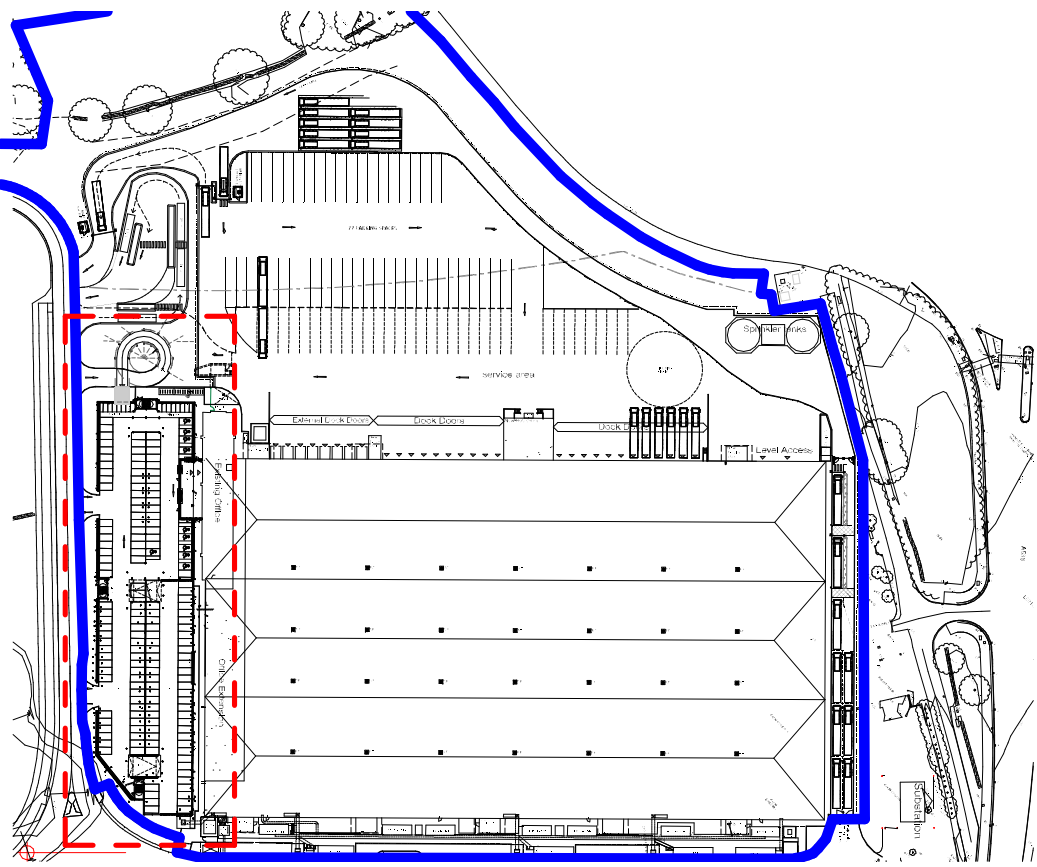
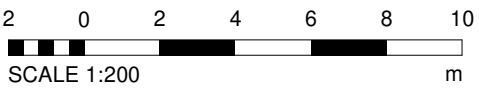


Architects are to be notified of any discrepancies.
Contractors must check all dimensions on site.
This drawing is subject to copyright laws and is for use on this project only.
This drawing is to be used solely for the information as titled only.
For other information refer to the latest revision of any cross referenced drawings.
To be read in conjunction with relevant design standards/protocols


This is a colour drawing. In order to ensure any subsequent reproduction is viewed correctly it should be printed in full colour.

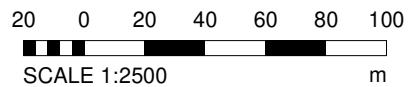

KEY PLAN
1 : 2500

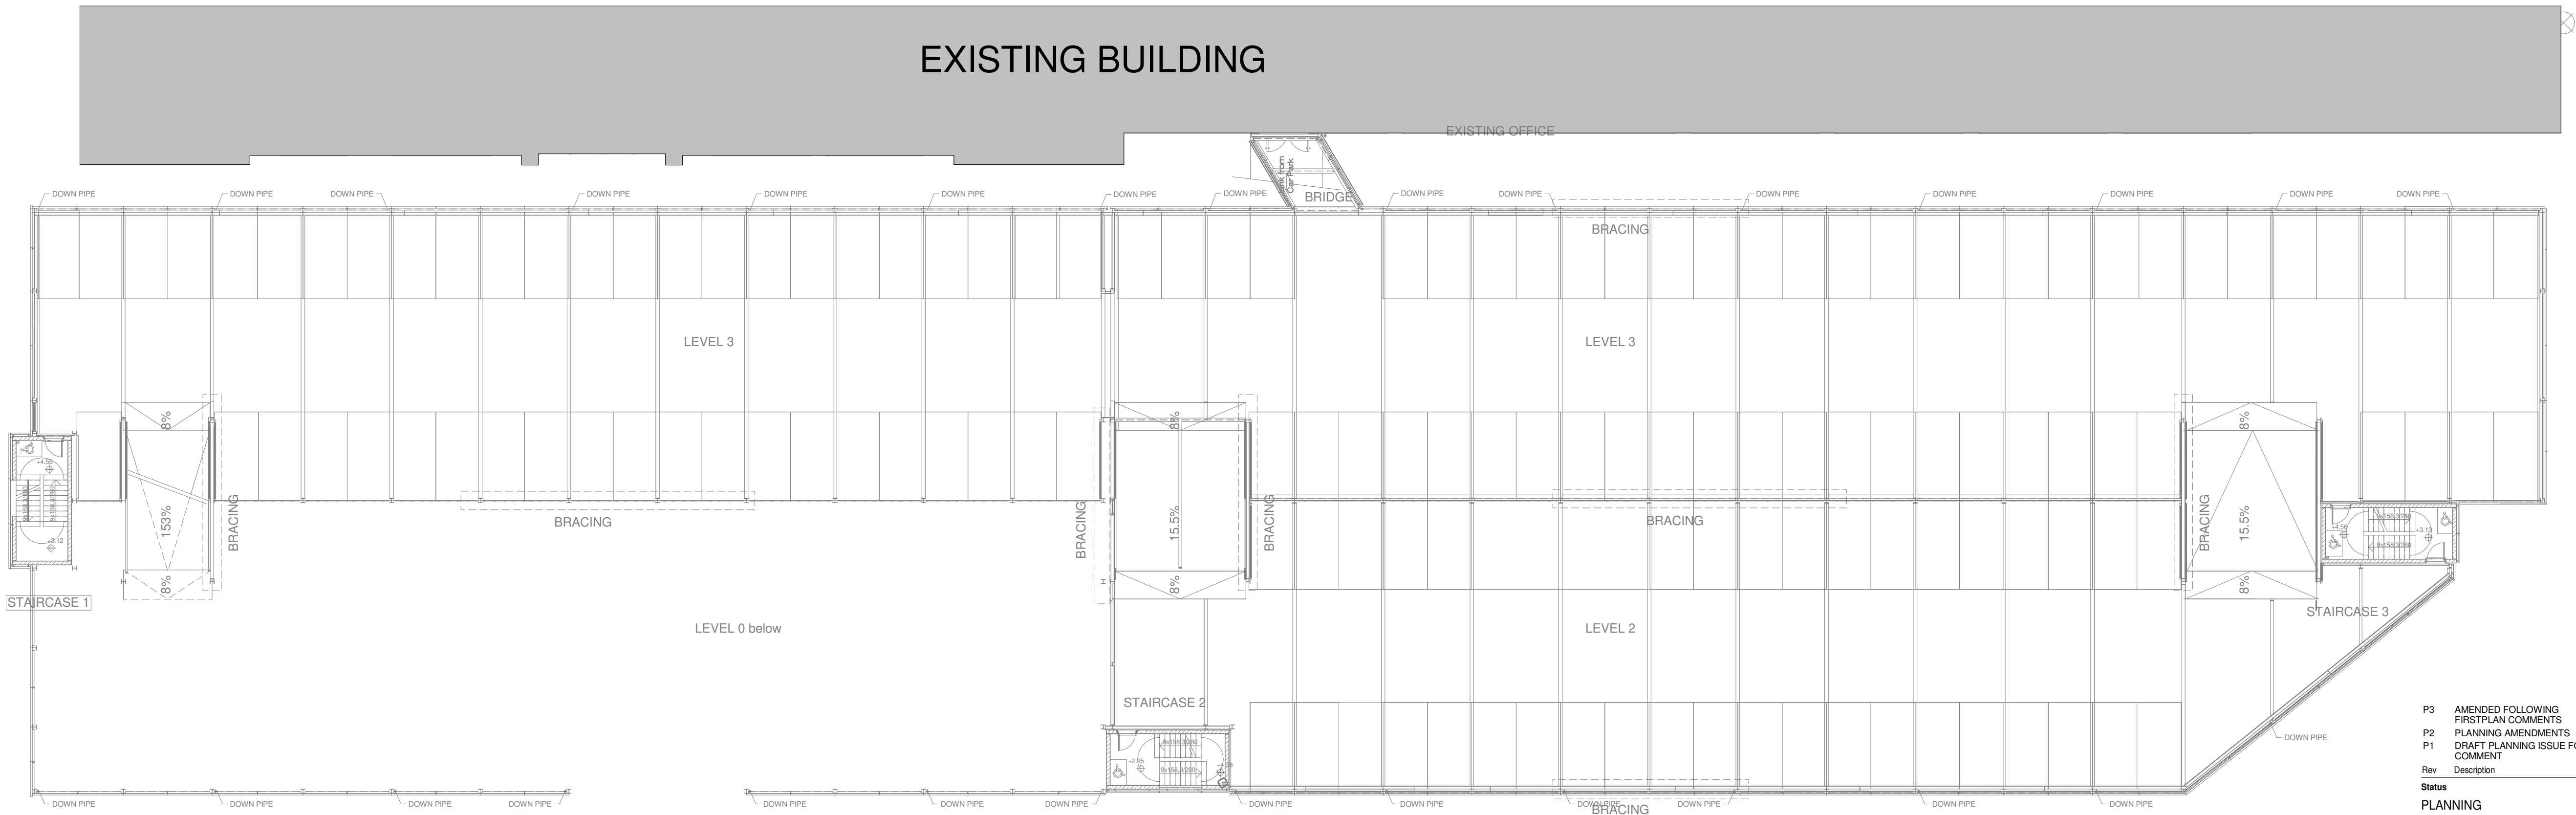

EXISTING DECK PLAN 02 - 03
1 : 200

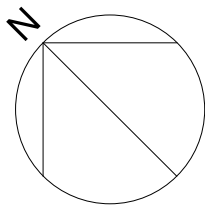

P3	AMENDED FOLLOWING FIRSTPLAN COMMENTS	26.02.21	NW	CP
P2	PLANNING AMENDMENTS	23.02.21	NW	PW
P1	DRAFT PLANNING ISSUE FOR COMMENT	07.02.21	CP	PW

Rev	Description	Date	Dm	Ckd
-----	-------------	------	----	-----

Status
PLANNING

SMR

SMALLEY MARSEY RISPIN

ARCHITECTS

Floor 2 The Exchange Station Parade Harrogate HG1 1TS
01423 707 757
admin@smrarchitects.co.uk

Project
MAN_1 - MANCHESTER. Project Address: Manchester Airport, 6 Sunbank Ln, Altrincham M90 5AA



Drawing Title
EXISTING PARKING DECK PLAN

Proj Ref	Origin	Zone	Level	Type	Role	Num	Status	Rev
MAN_1	SMR	09	ZZ	DR	A	2003	A3	P3
SMR Job Ref		Sheet		Scale		Drawn		
7441-09-2003		A1		NOTED		CP		