


C:\USERS\ALINA STOIAN\EXTERIOR ARCHITECTURE LTD\JONATHAN MILEY - 1882 ST JOHN'S01 CAD\02 SHEET LAYOUT\1882 STAGE 5\1882 MGY STAGE 5\SJQ-600-EXA-XX-L00-DR-L-000602.DWG

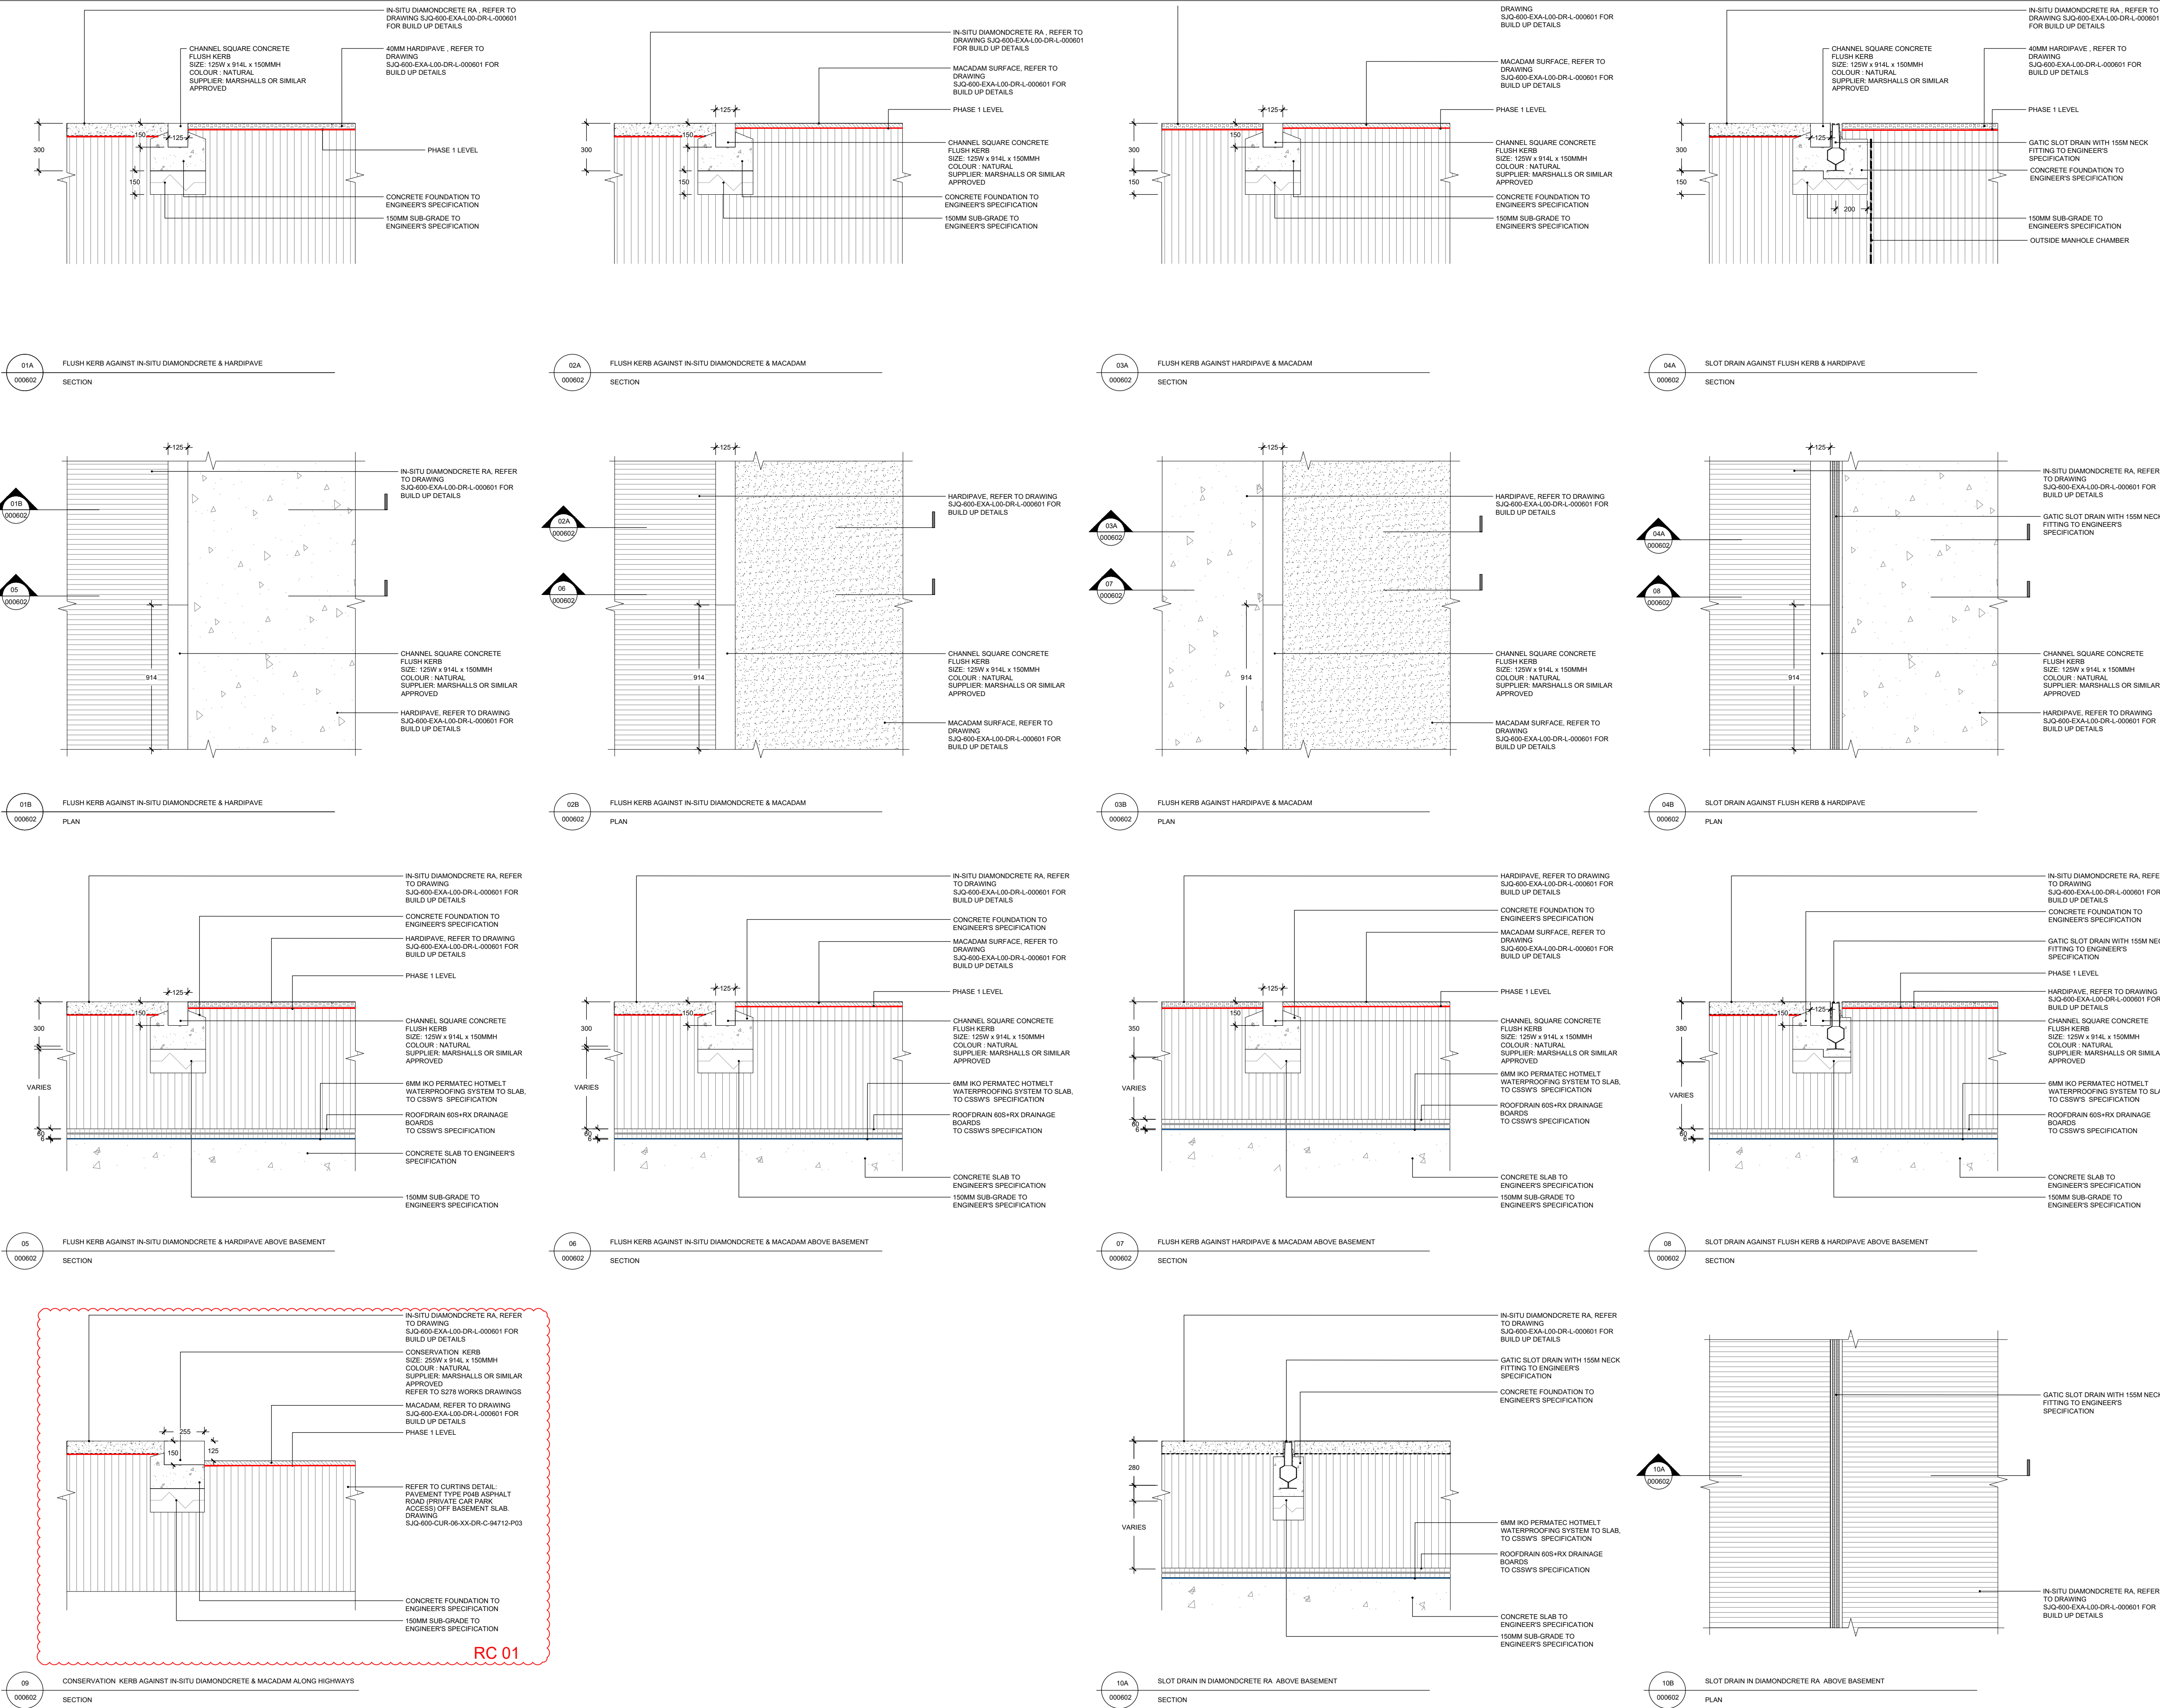

No dimensions are to be scaled from this drawing. All dimensions are to be checked on site. Area measurements for indicative purposes only.

This drawing is the property of Exterior Architecture Ltd. No part of the drawing may be reproduced in any manner without permission from Exterior Architecture Ltd.

Client
**ALLIED
LONDON**

Do not scale from drawing. Use figured dimensions only. All dimensions to be checked on site

Revision cloud:
RC 01 - Conservation kerb detail added

----	----	----
P06	STAGE 5 ADDENDUM	15.03.2021
P05	STAGE 4 COORDINATION	08.01.2021
P04	STAGE 4 COORDINATION	15.11.2019
P03	STAGE 4 COORDINATION	16.08.2019
P02	STAGE 4 COORDINATION	15.07.2019
P01	STAGE 4 DRAFT ISSUE	04.06.2019
Rev	Description	Date

**EXTERIOR
ARCHITECTURE**
LONDON
Unit 17.1, The Leather Market, 11-13 Weston Street, London, SE1 3ER
MANCHESTER
Studio 537, The Royal Exchange, St Anns Square, Manchester, M2 7DH
E-MAIL office@exteriorarchitecture.com
WEB www.exteriorarchitecture.com

Project title
ST JOHN'S

Drawing title
**PUBLIC REALM HARD LANDSCAPE
DETAILS - EDGING**

Issued By	Manchester	T: 0161 850 8101
Scale	1:20 @ A1	Drawn ExA
Status	STAGE 5	Checked SPL
Date	08.01.2021	Approved JM

Drawing number
SJQ-600-EXA-XX-L00-DR-L-000602

Revision
P06