
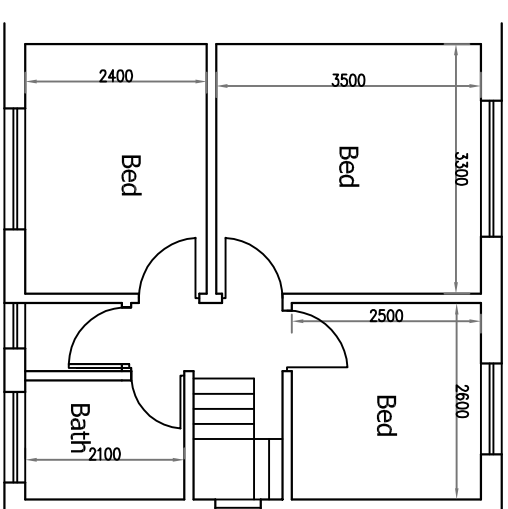
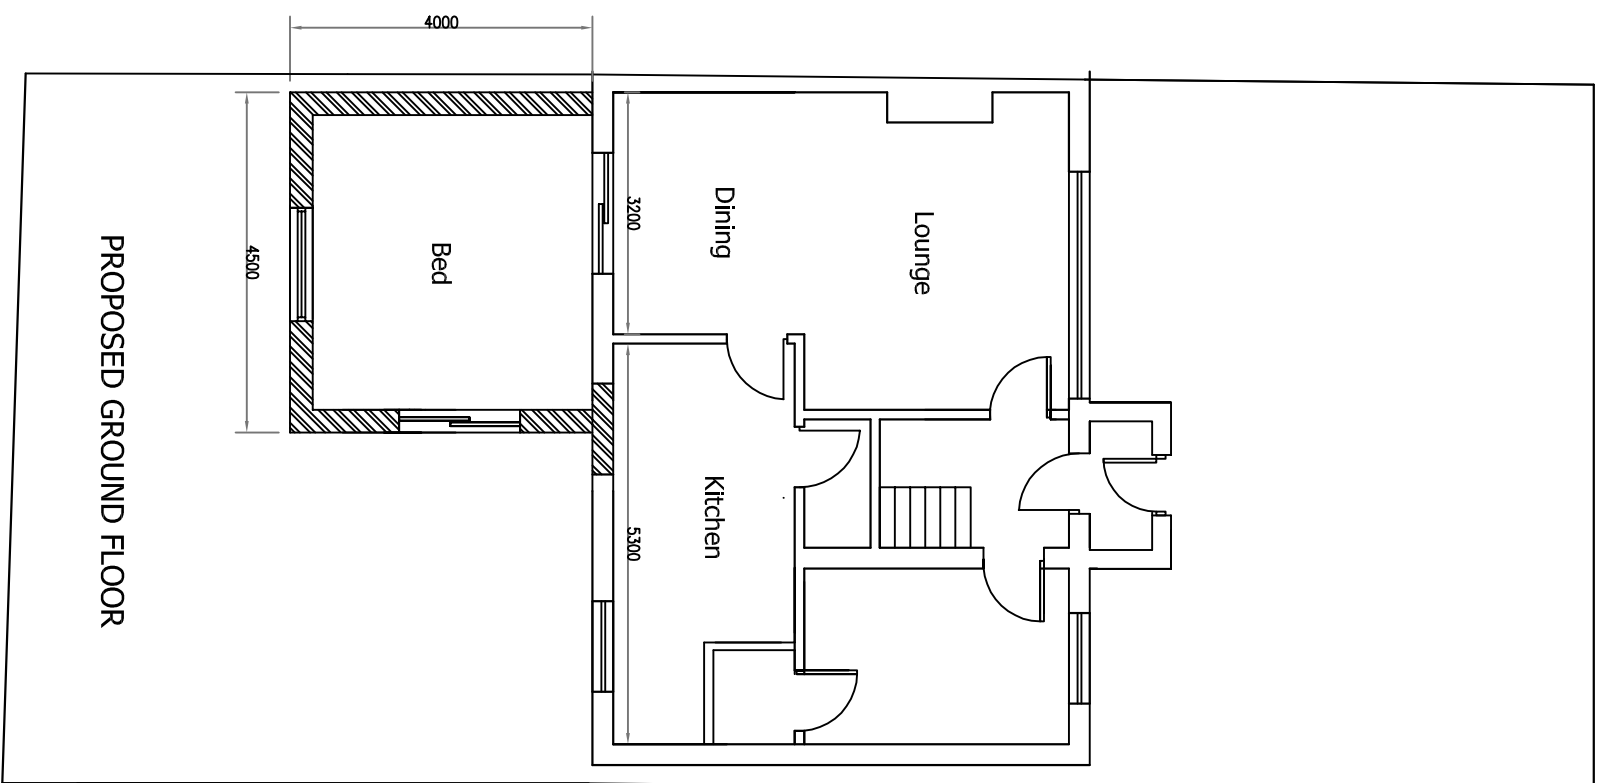
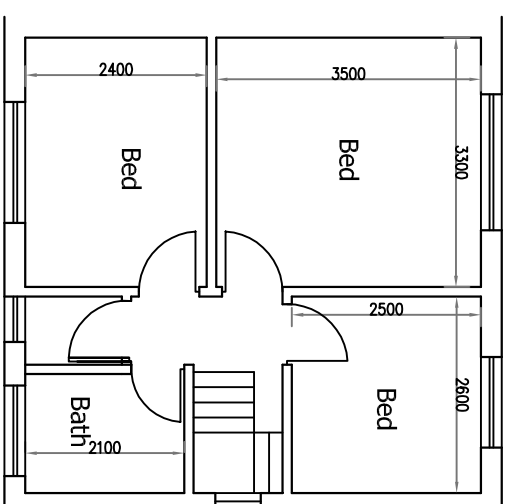
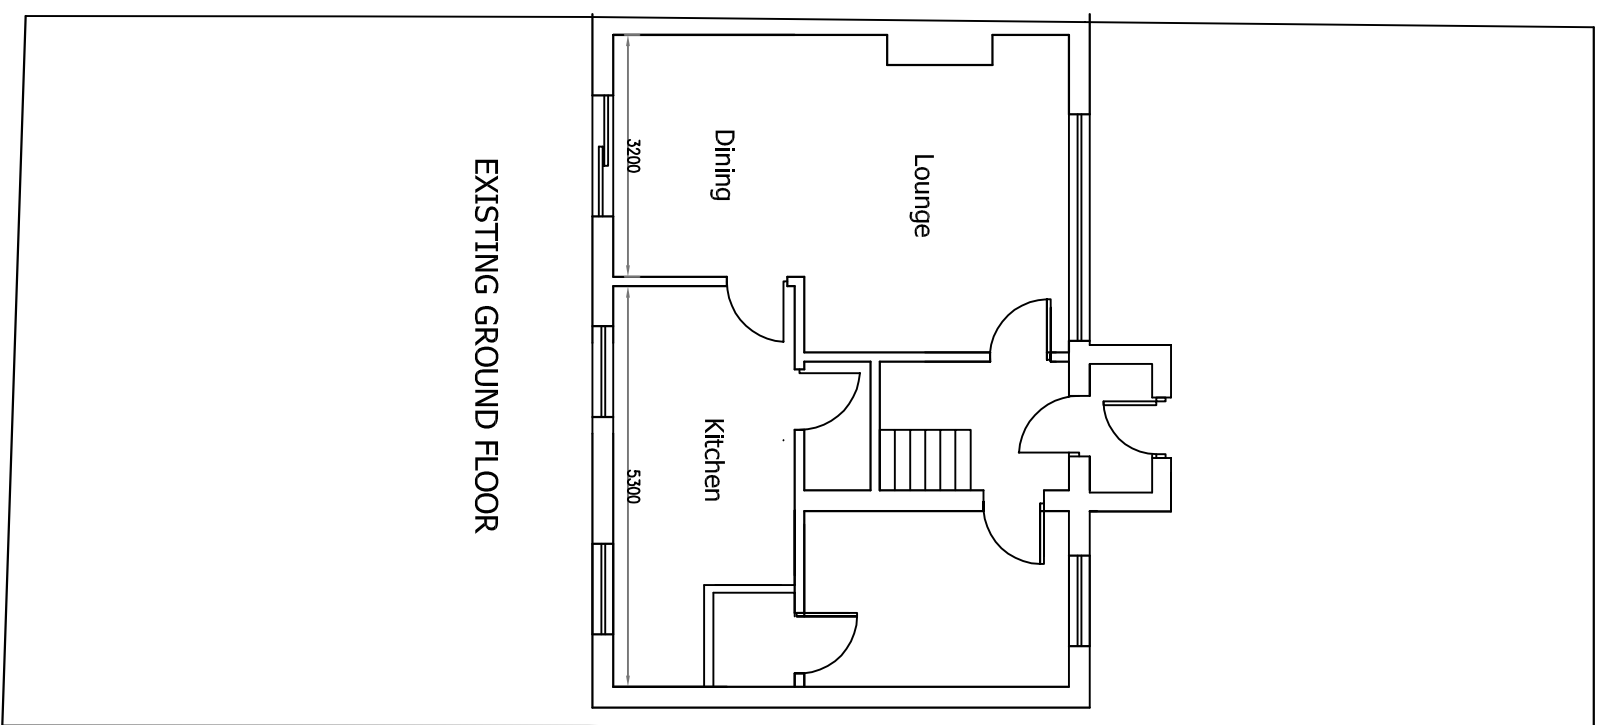
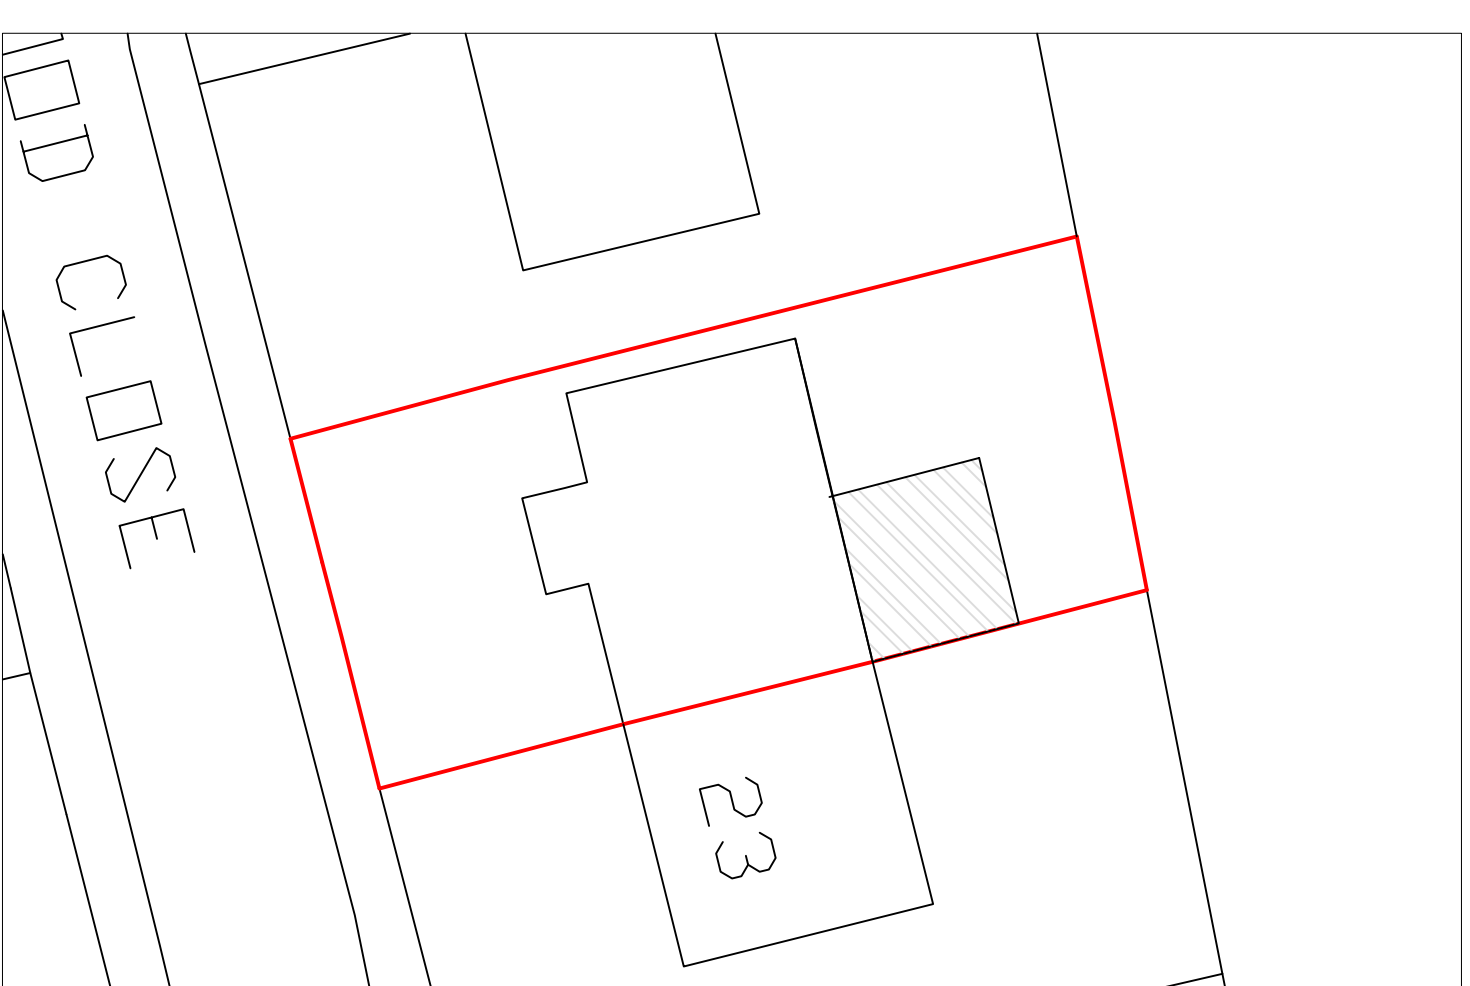
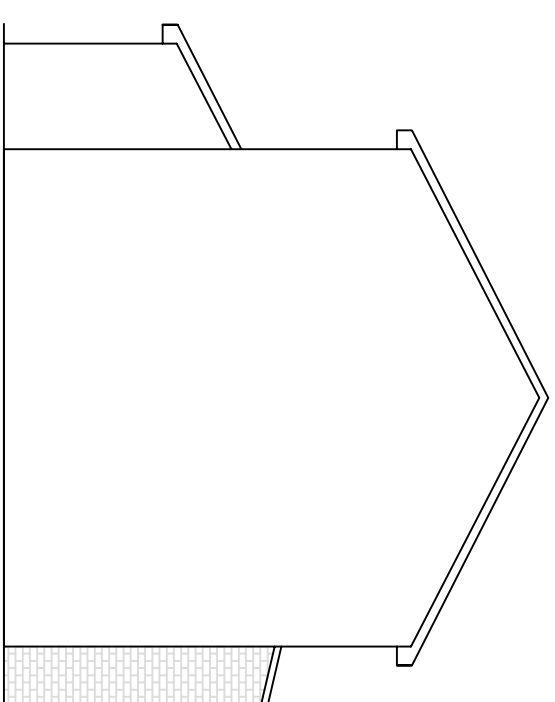
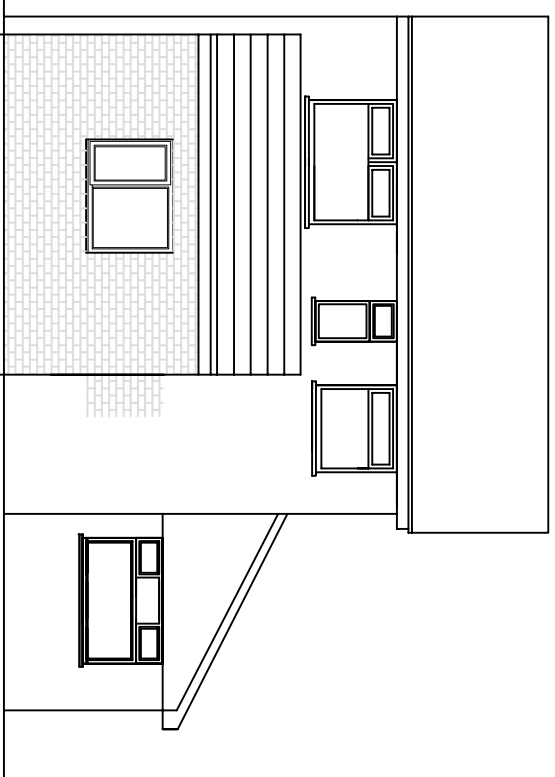
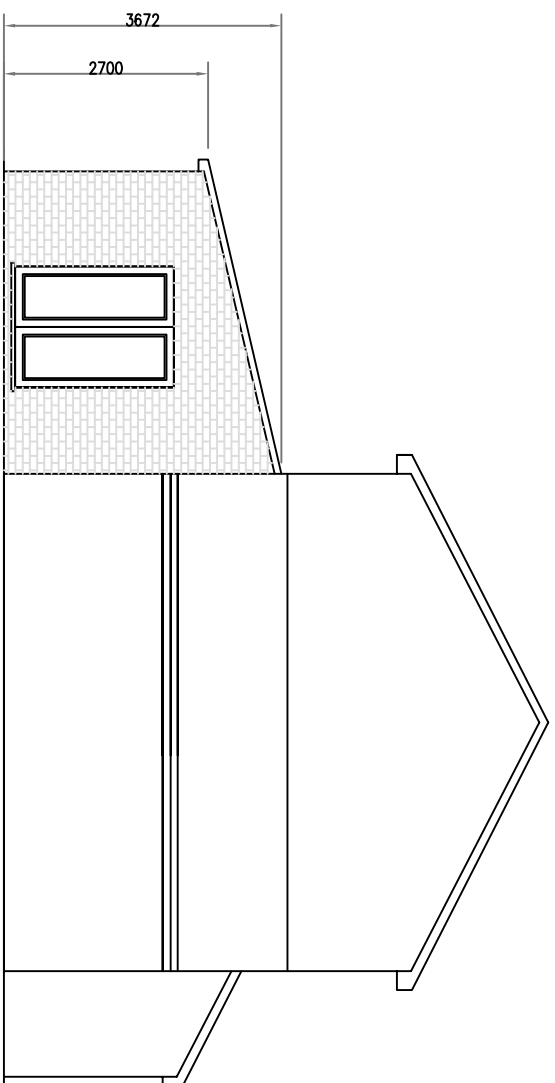
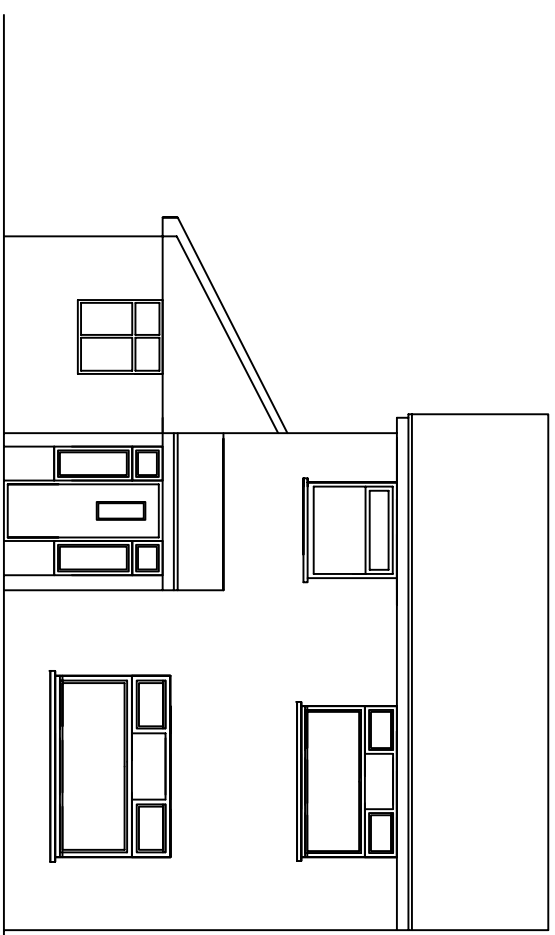
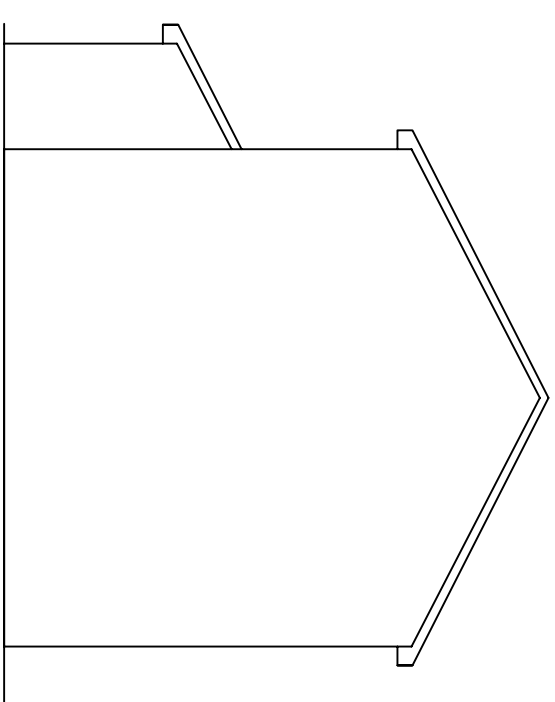
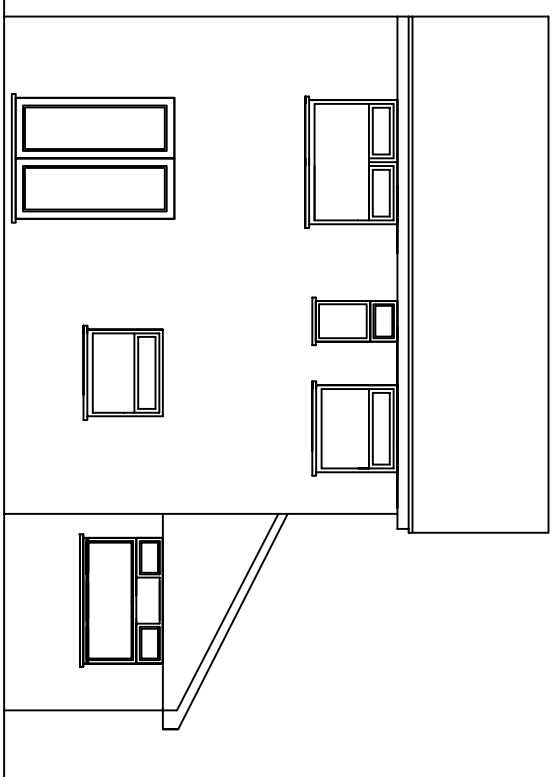
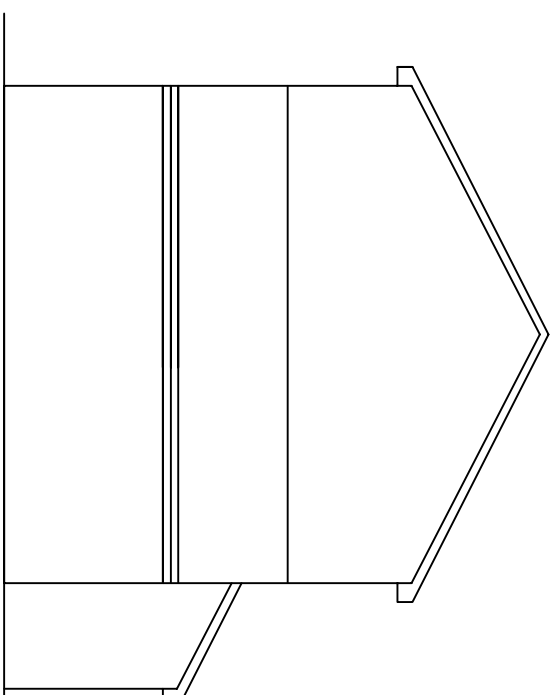
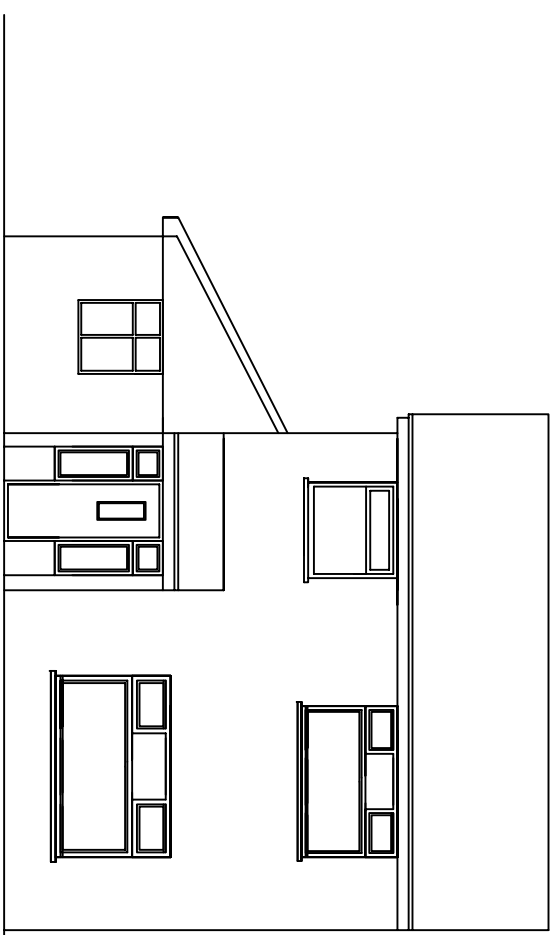
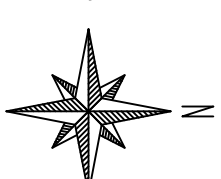


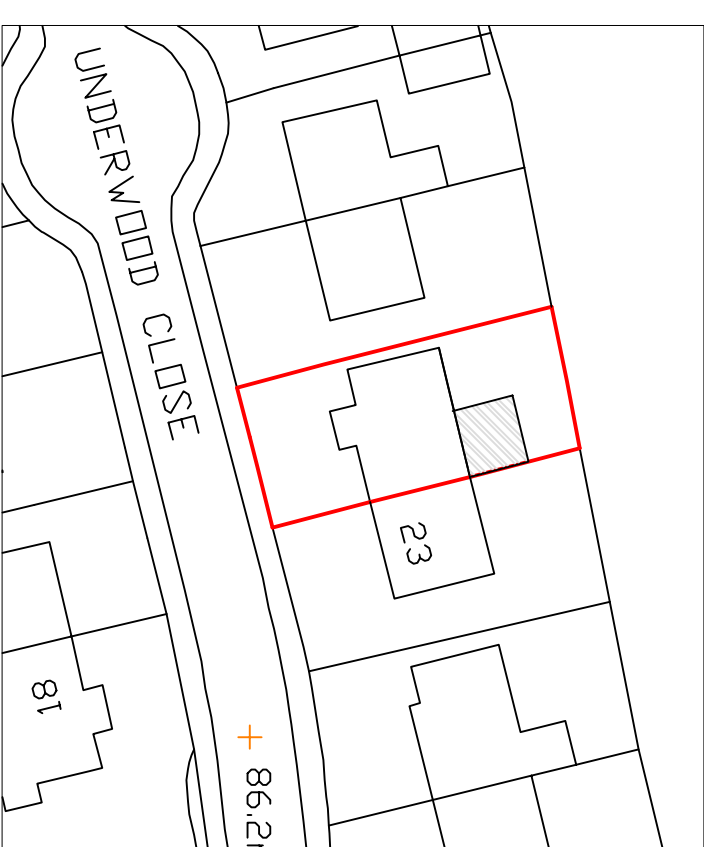

AREA OF LAND WITHIN CURTLAGE = 155sqm
AREA OF EXTENSIONS = 39sqm
THEREFORE LESS THAN HALF WILL BE COVERED
MAX HEIGHT IS LESS THAN 4m
MAX EAVES HEIGHT IS LESS THAN 3m

[illegible]