



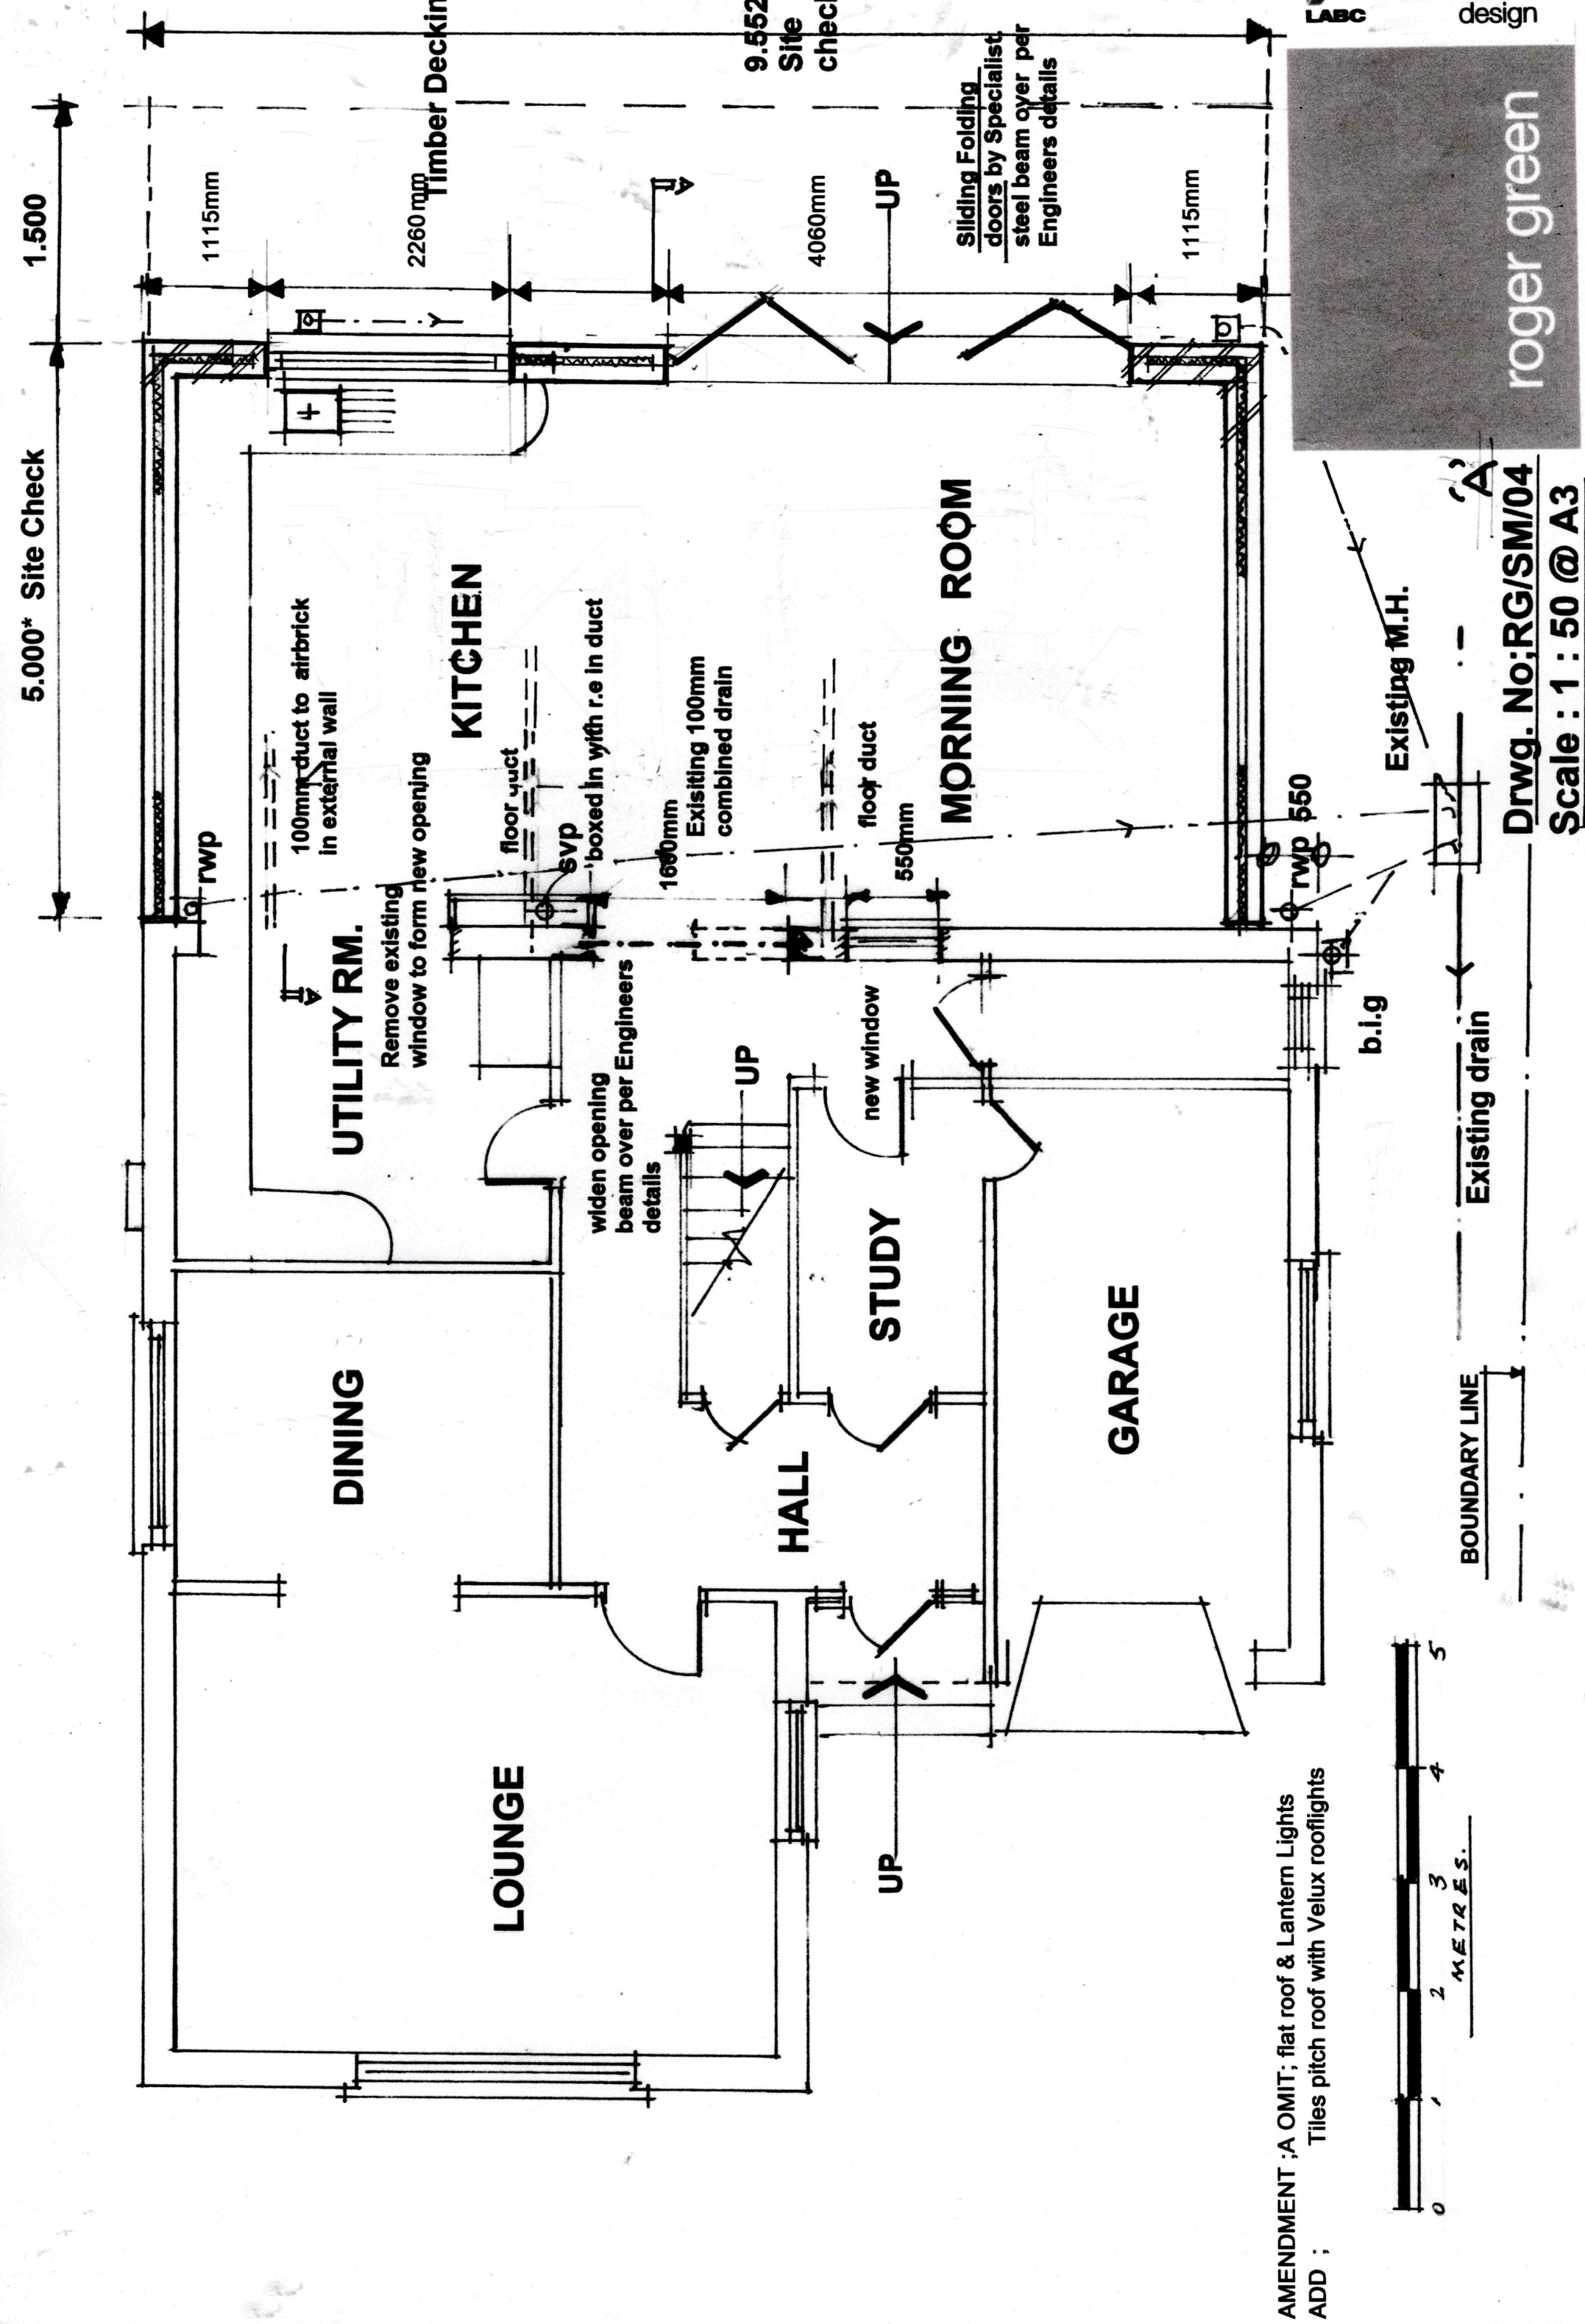

**AMENDMENT :A OMIT; flat roof & Lantern Lights**  
**ADD : Tiles pitch roof with Velux rooflights**

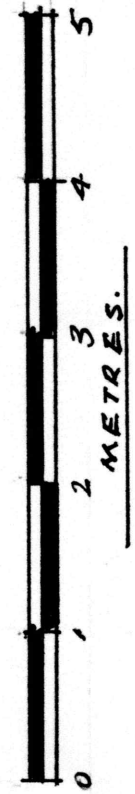

**BOUNDARY LINE**

**Existing drain**

**Existing ~~M.H.~~**

**Drwg. No:RG/SM/04**  
**Scale : 1 : 50 @ A3**

roger green