


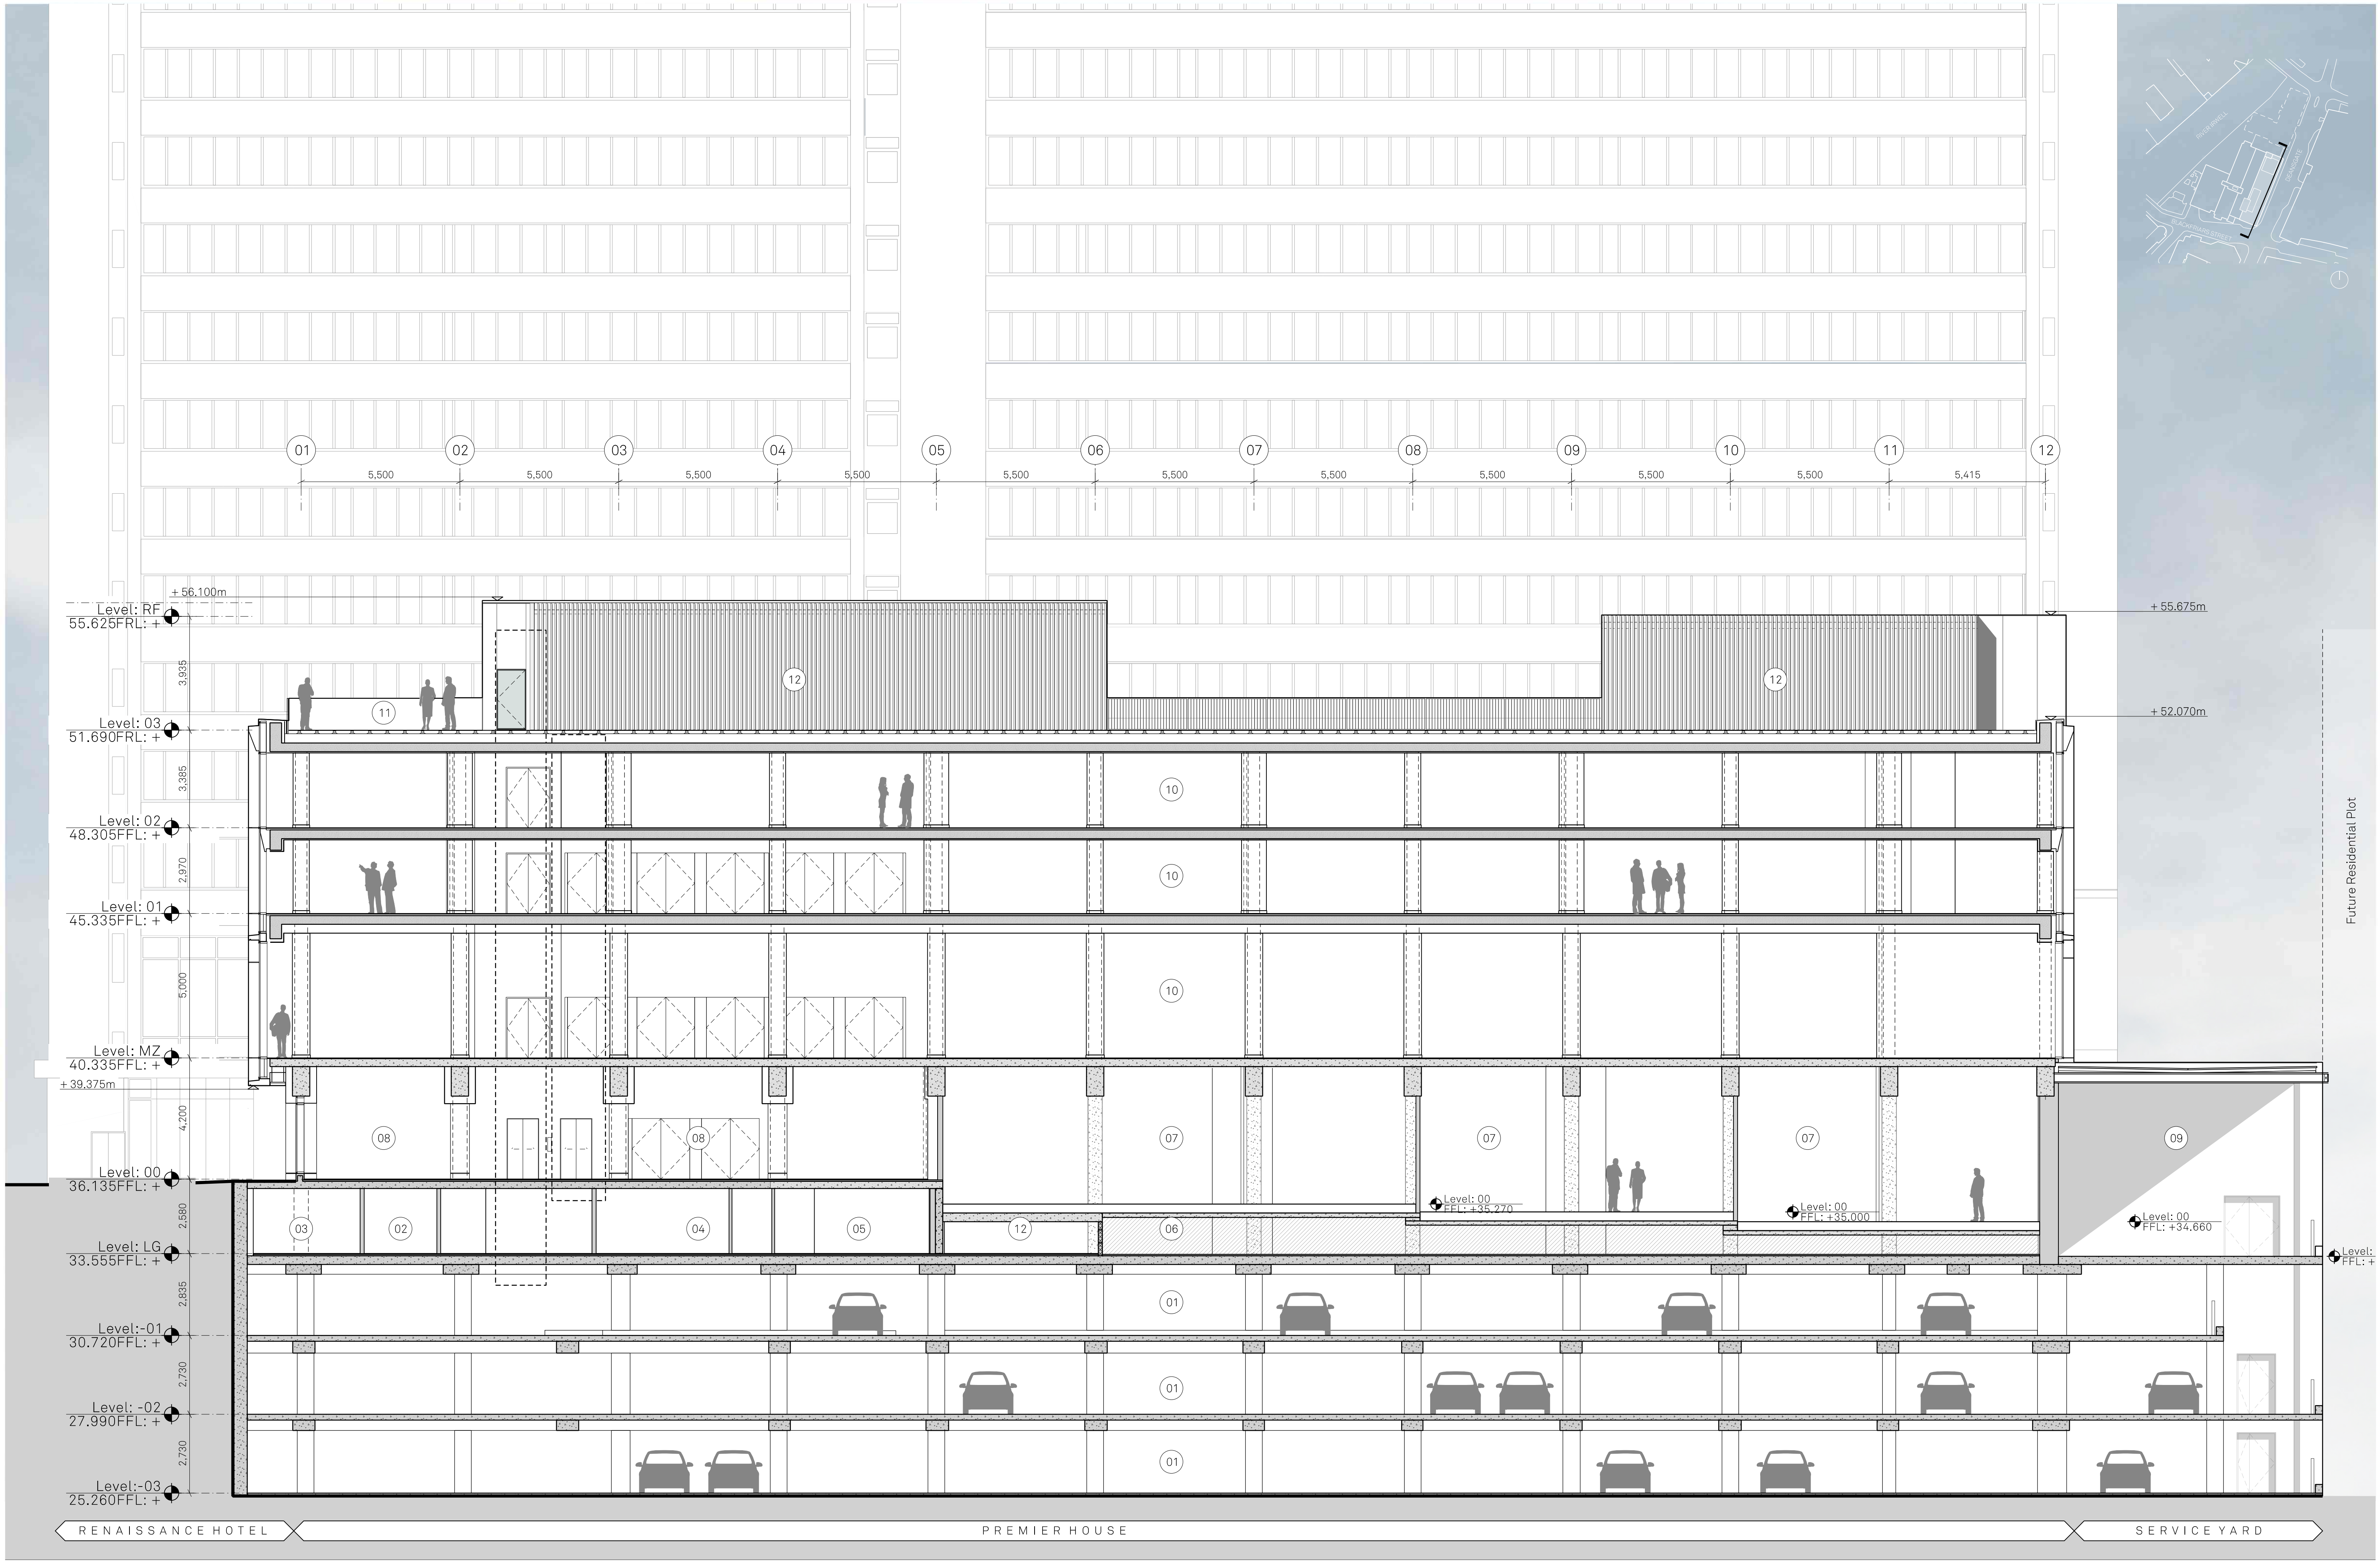

- MATERIALITY KEY:
- 01 Car Park
 - 02 Changing & Shower Facilities
 - 03 Cycle Store
 - 04 Boiler Room
 - 05 Refuse Store
 - 06 Void Former
 - 07 Retail Unit
 - 08 Office Reception/Cafe Area
 - 09 Service Yard
 - 10 Office
 - 11 Roof Terrace
 - 12 Plant

Project Name: Renaissance
Title: Premier House - Block 1
Proposed Section AA
Status: Planning
Project: 150
Drawing No: B1_05_2200
Rev: A

Scale: 1:100@A1

Jon Matthews Architects
4th Floor, Centurion House, 129 Deansgate, Manchester, M3 3WR
0161 974 3690

Copyright of this drawing is vested in Jon Matthews Architects and must not be copied or reproduced without written consent. Figured dimensions only are to be taken from this drawing. Do not scale from this drawing. For full company disclosure please visit www.jonmatthewsarchitects.com