


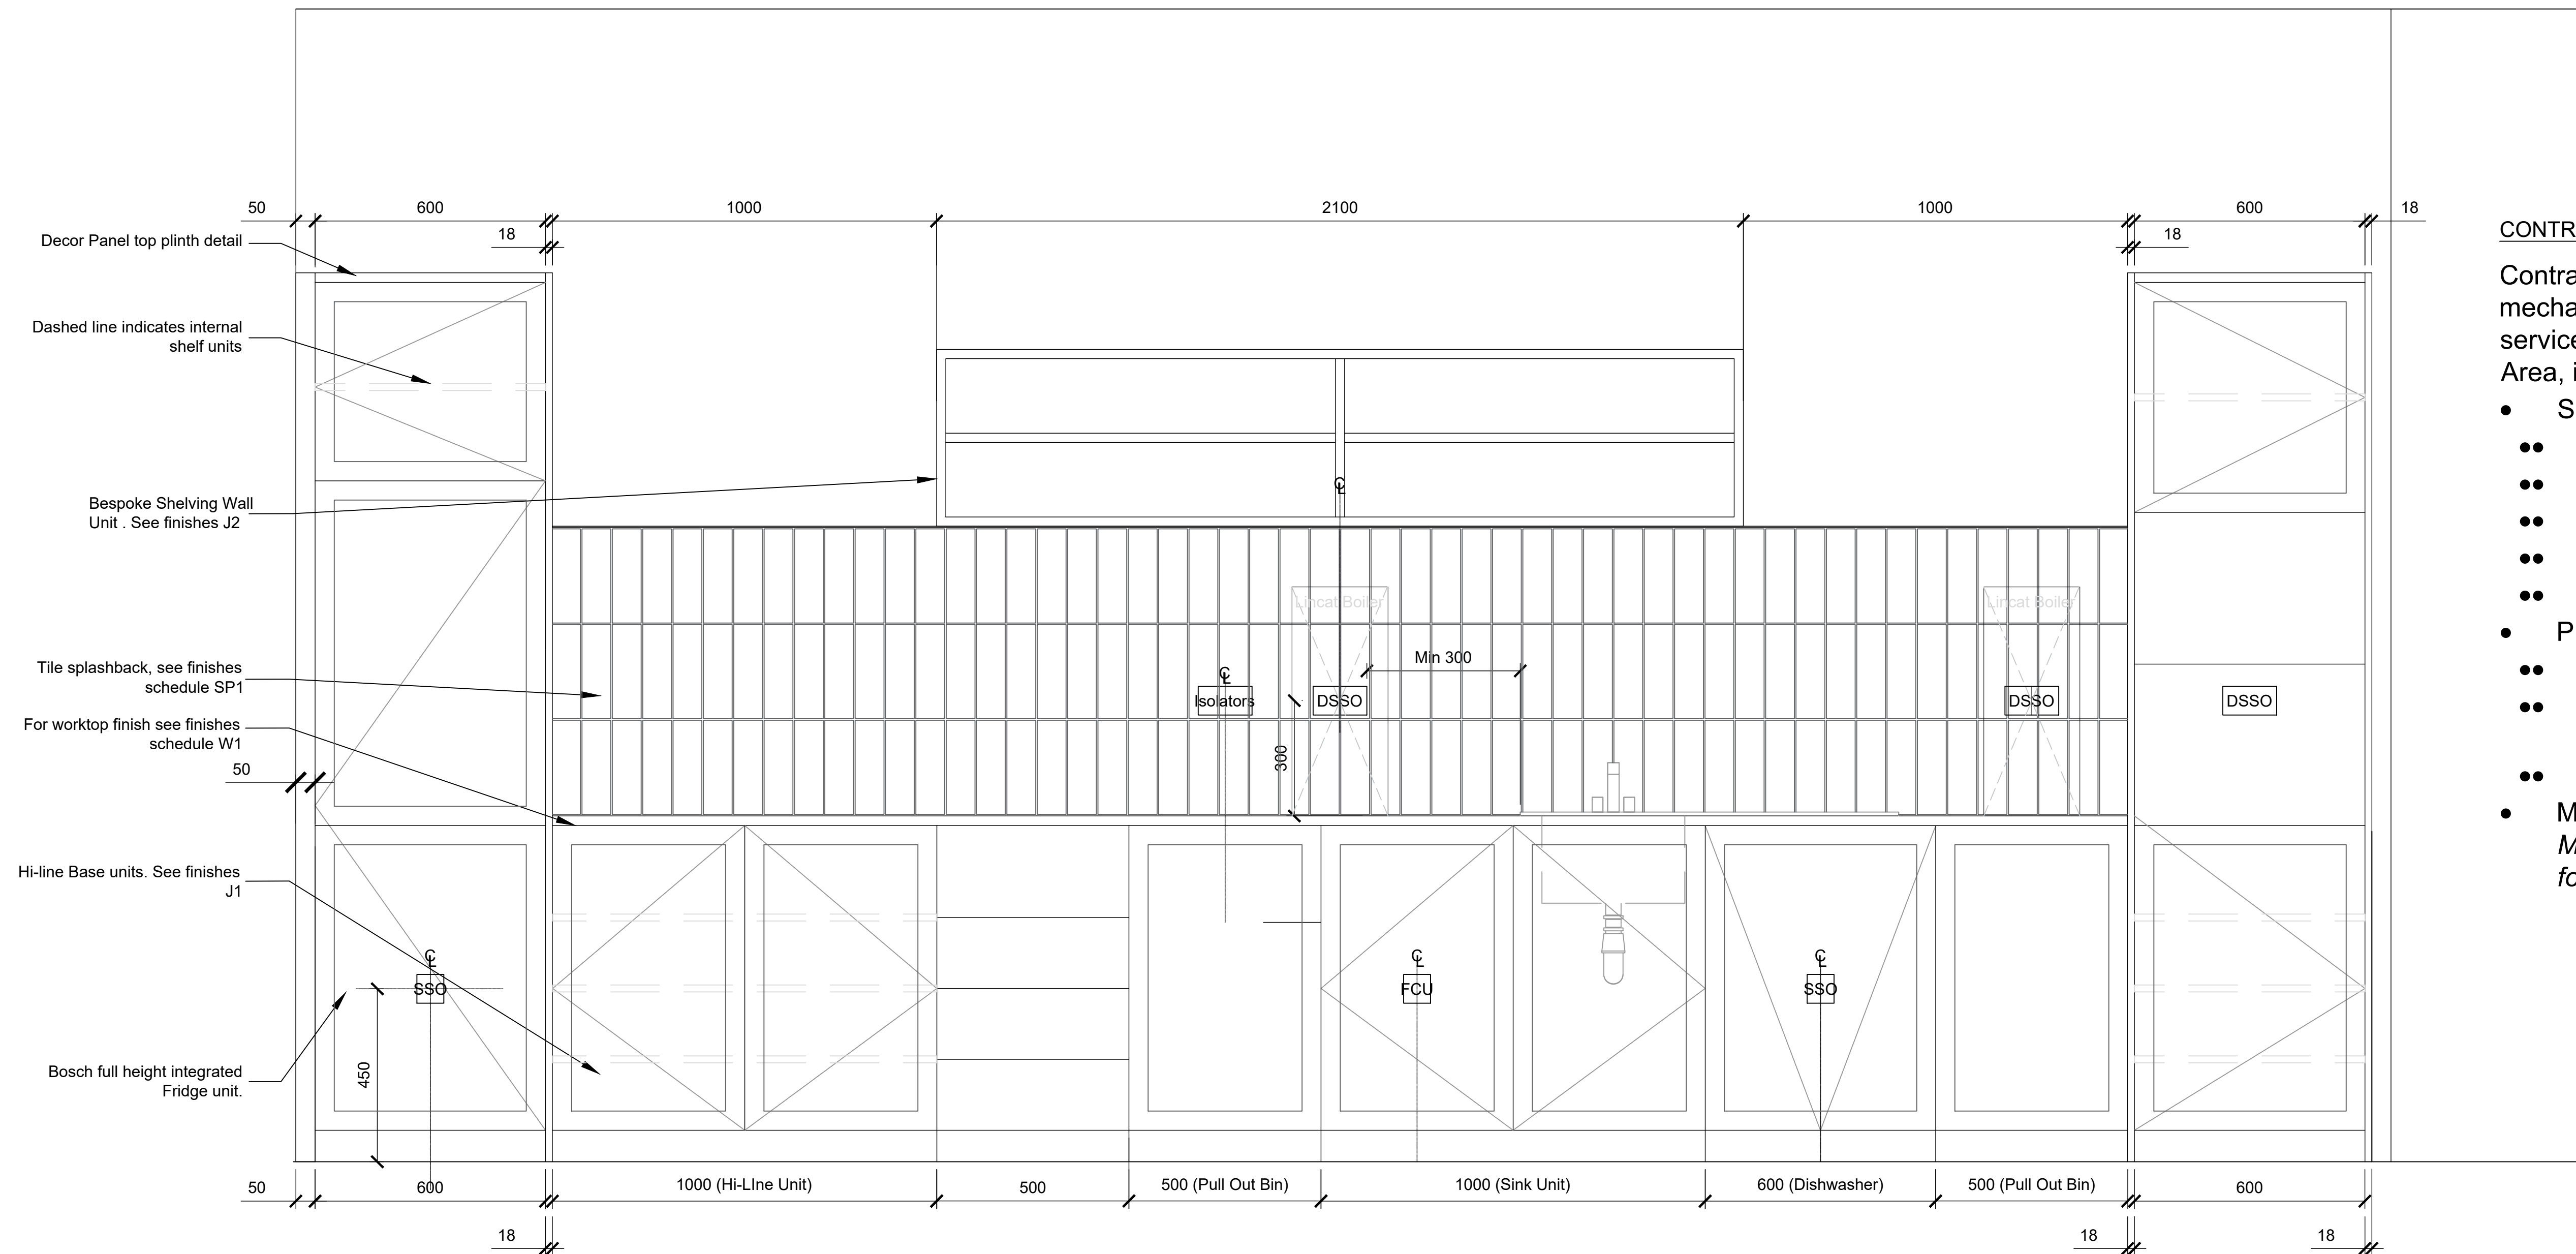


CONTRACTOR CPD ITEMS


Contractor to design all small power, mechanical extract and plumbing services required for open-plan Vend Area, inclusive of (but not limited to):

- Small Power for:
 - Fridge (isolator req'd.)
 - Dishwasher (isolator req'd.)
 - Hot Water Boiler
 - 2x Microwave (isolator req'd.)
 - Inline Sink Water heater
- Plumbing (incl. waste) for:
 - Sink (incl. hot water)
 - 2x Client Direct Water Heater (Spec TBC)
 - Dishwasher
- Mechanical Extract (*refer to HE MEP Client Requirement documen for requirement*)

ELEVATION A Scale 1:10
VEND AREA - KITCHEN

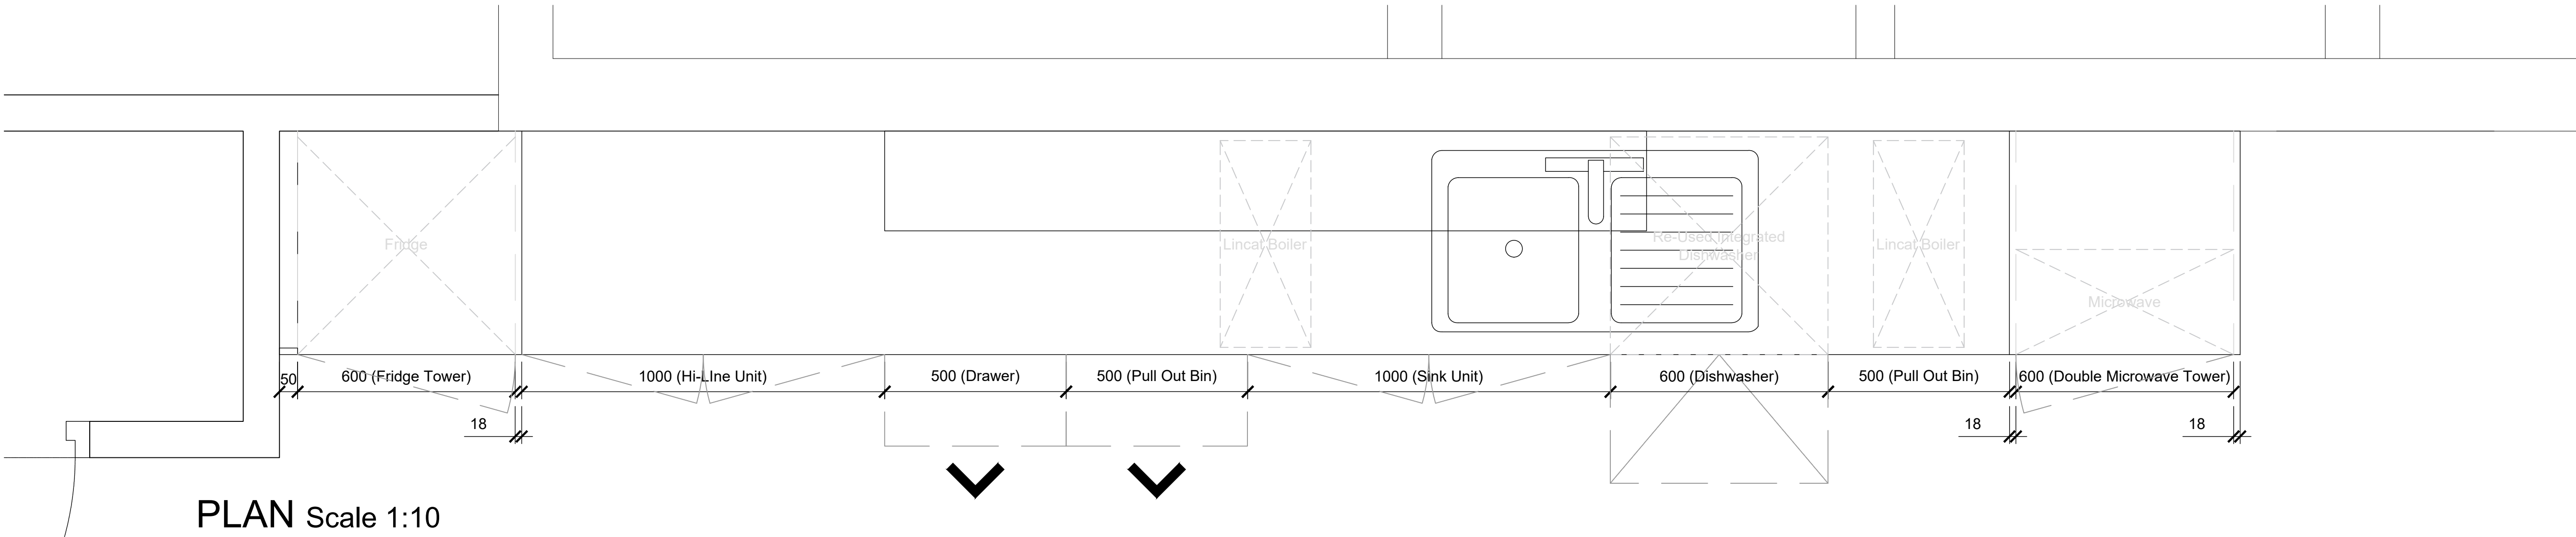

PLAN Scale 1:10

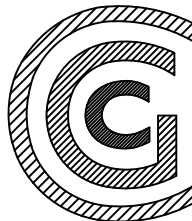

CONSTRUCTION GROUP CONSULTANCY
23 Austin Friars
London
EC2N 2QP
T. +44 (0)207 377 8430
F. +44 (0)207 377 8431
W. www.cgc.co.uk

REV	DATE	REVISION	DRAWN
T	03/12/21	ISSUED FOR TENDER	SB
--	--	--	--
--	--	--	--
--	--	--	--
--	--	--	--
--	--	--	--
--	--	--	--

Client:	Historic England
Project:	Manchester - Canada House
Drawing Title:	Joinery Detail - Kitchen / Tea-Point
Project Number:	202102
Scale:	1:10
Date:	03/12/21
Drawing No:	25(03)002
Rev:	T
Status:	☐ Information ☒ Tender ☐ Construction ☐ As Built