


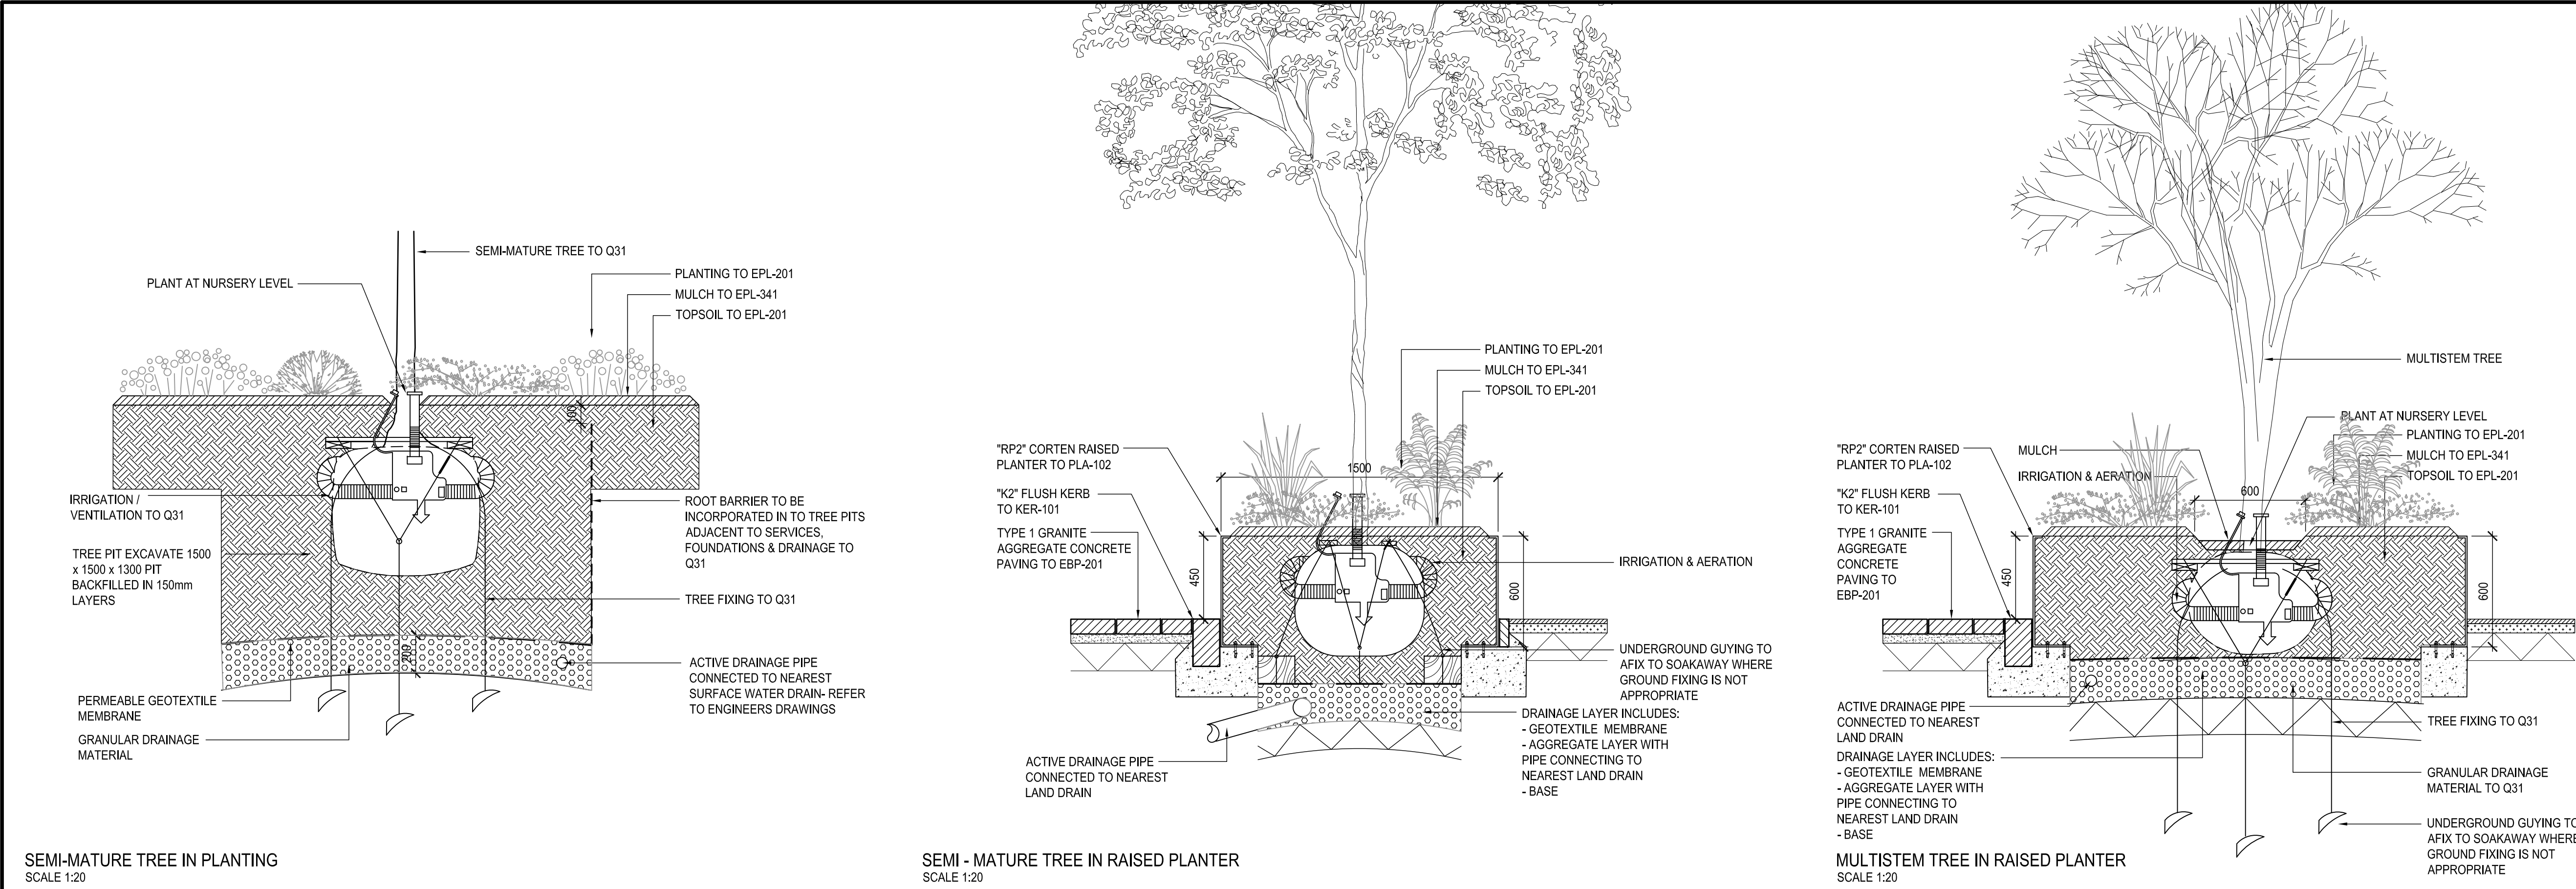

TO BE READ IN CONJUNCTION WITH THE FOLLOWING
DRAWINGS:
00(9)-JL001 - LANDSCAPE MASTERPLAN

BUILDING DESIGN PARTNERSHIP SHALL HAVE NO RESPONSIBILITY FOR ANY USE MADE OF THIS DOCUMENT OTHER THAN FOR THAT WHICH IT WAS PREPARED AND ISSUED. ALL DIMENSIONS SHOULD BE CHECKED ON SITE. DO NOT SCALE FROM THIS DRAWING ANY DRAWING ERRORS OR DIVERGENCIES SHOULD BE BROUGHT TO THE ATTENTION OF BUILDING DESIGN PARTNERSHIP AT THE ADDRESS SHOWN BELOW.	NOTES						CLIENT	Founded by: MANCHESTER CANCER RESEARCH CENTRE MANCHESTER 1824 The University of Manchester CANCER RESEARCH UK NHS The Christie NHS Foundation Trust <td rowspan="5"> BDP 11 Ducie Street PO Box 85, Piccadilly Basin Manchester, M60 3JA United Kingdom T +44 (0)161 828 2200 F +44 (0)161 828 2235 www.bdp.com </td> <td colspan="2">PROJECT TITLE</td> <td colspan="2">Paterson Redevelopment Project</td>	BDP 11 Ducie Street PO Box 85, Piccadilly Basin Manchester, M60 3JA United Kingdom T +44 (0)161 828 2200 F +44 (0)161 828 2235 www.bdp.com	PROJECT TITLE		Paterson Redevelopment Project	
										DRAWING TITLE		TYPICAL TREE DETAILS	
										SCALE		@ A1 1:20	
										DATE		FEB' 2020	
P02	STAGE 4 ISSUE	F	URM	26.11.21	</