



GENERAL NOTES:


- THIS DRAWING IS TO BE READ IN CONJUNCTION WITH ALL RELEVANT ARCHITECTS AND ENGINEERS DRAWINGS AND SPECIFICATIONS.
- DO NOT SCALE THIS DRAWING. ANY AMBIGUITIES, OMISSIONS AND ERRORS ON DRAWINGS SHALL BE BROUGHT TO THE ENGINEERS ATTENTION IMMEDIATELY. ALL DIMENSIONS MUST BE CHECKED / VERIFIED ON SITE.
- ALL DIMENSIONS ARE IN MILLIMETRES UNLESS NOTED OTHERWISE.

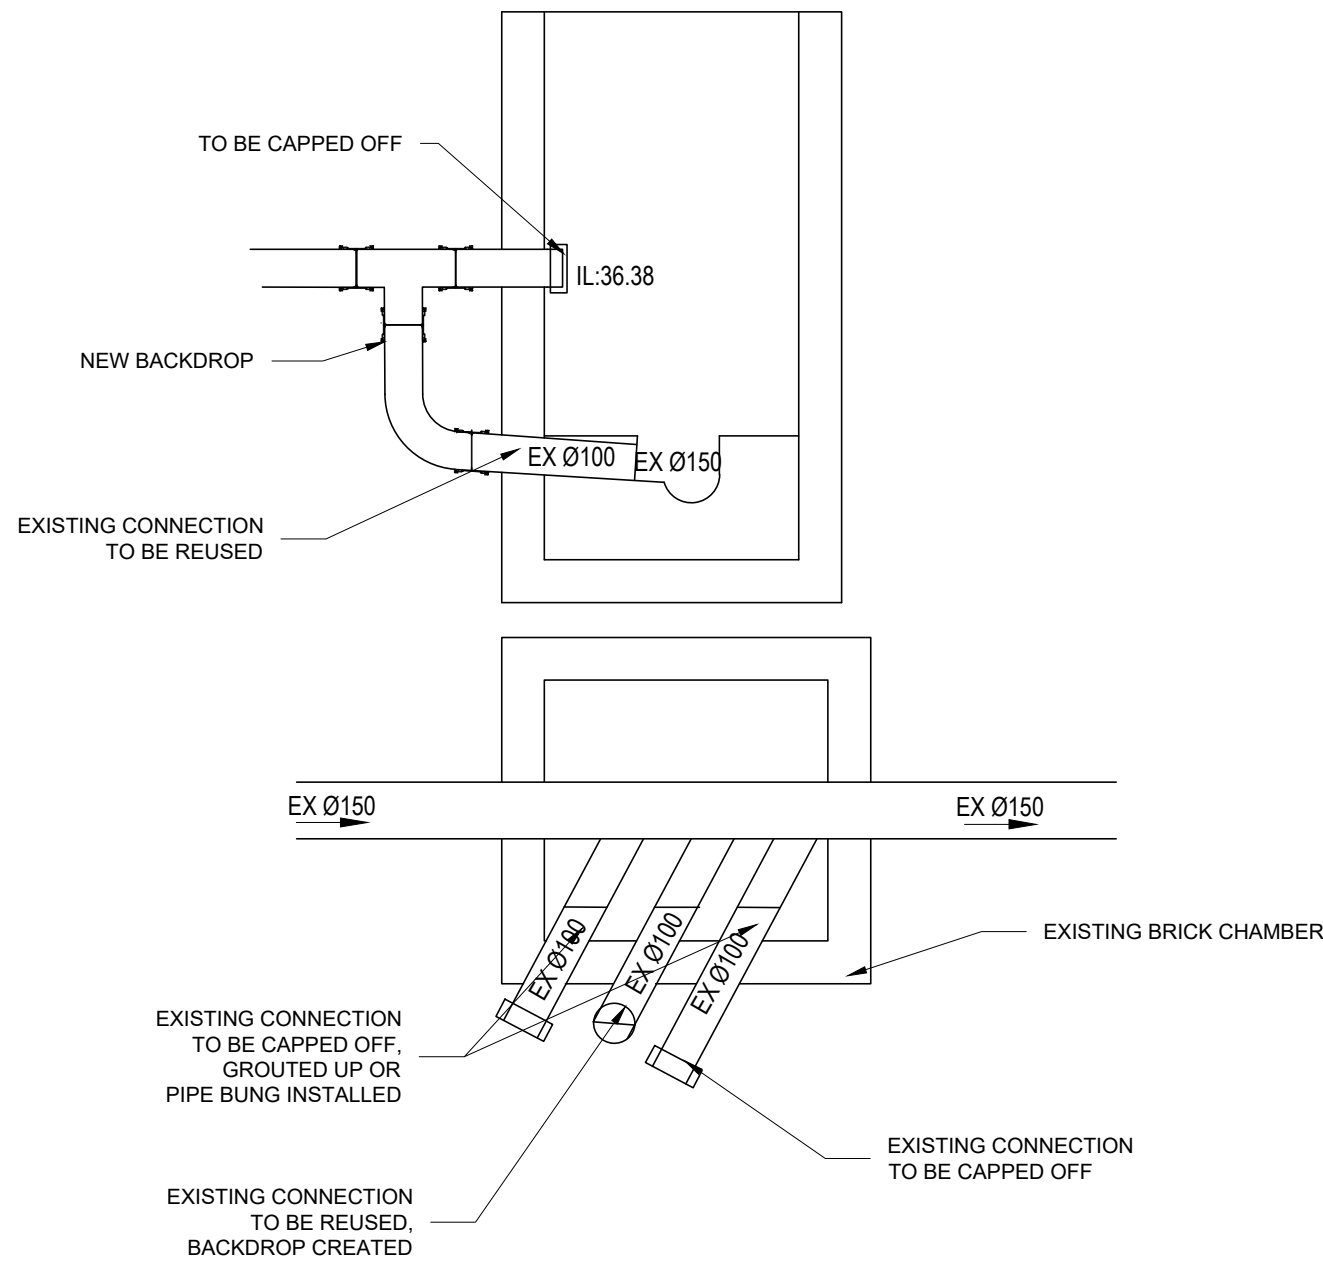


NEW CONNECTION TO EXMH 237

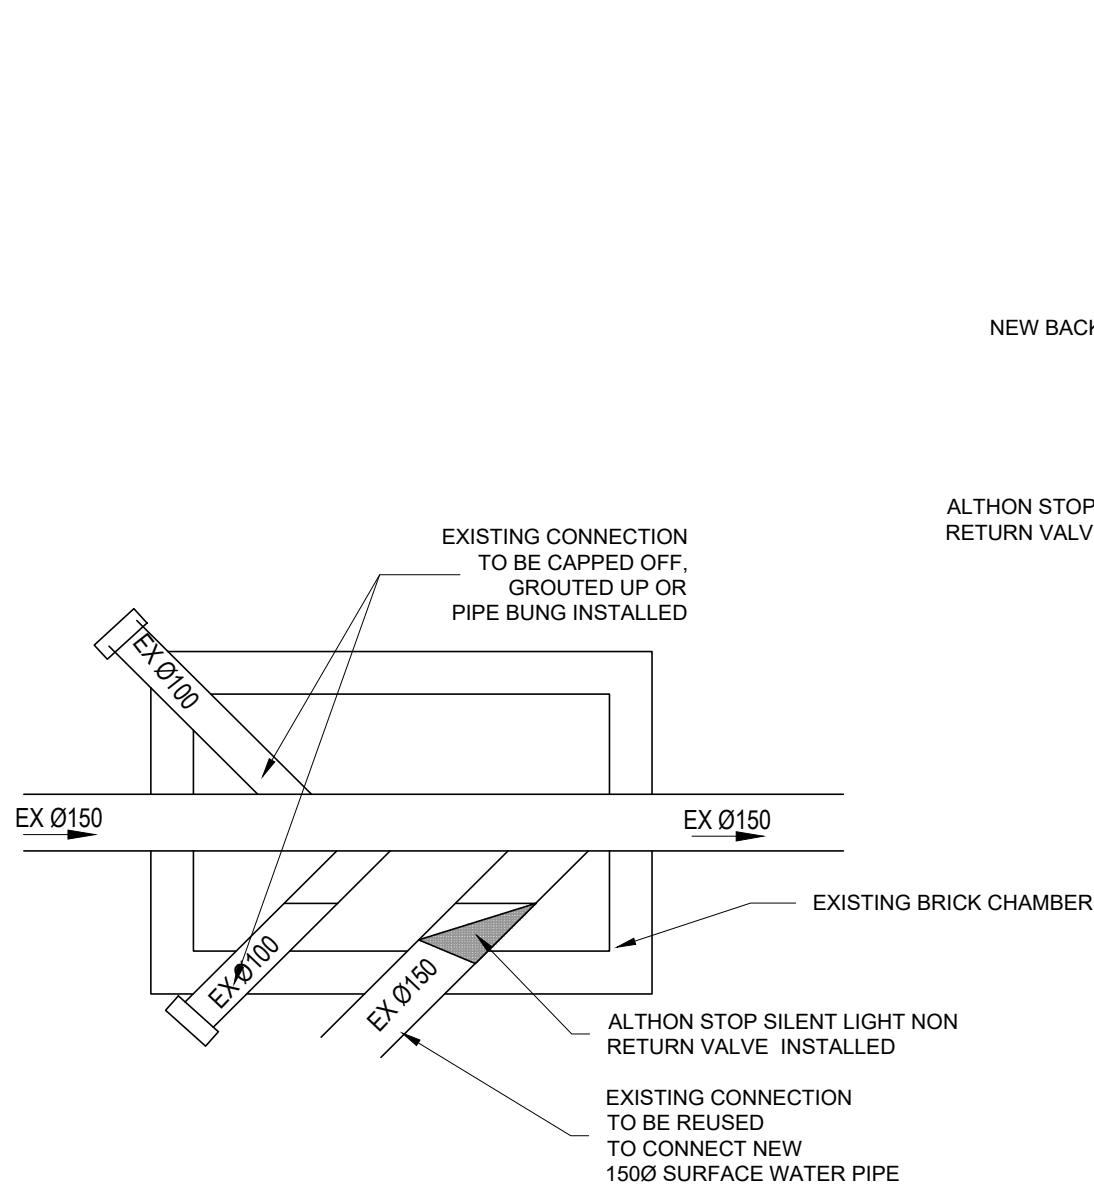


NEW CONNECTION TO EXMH 236

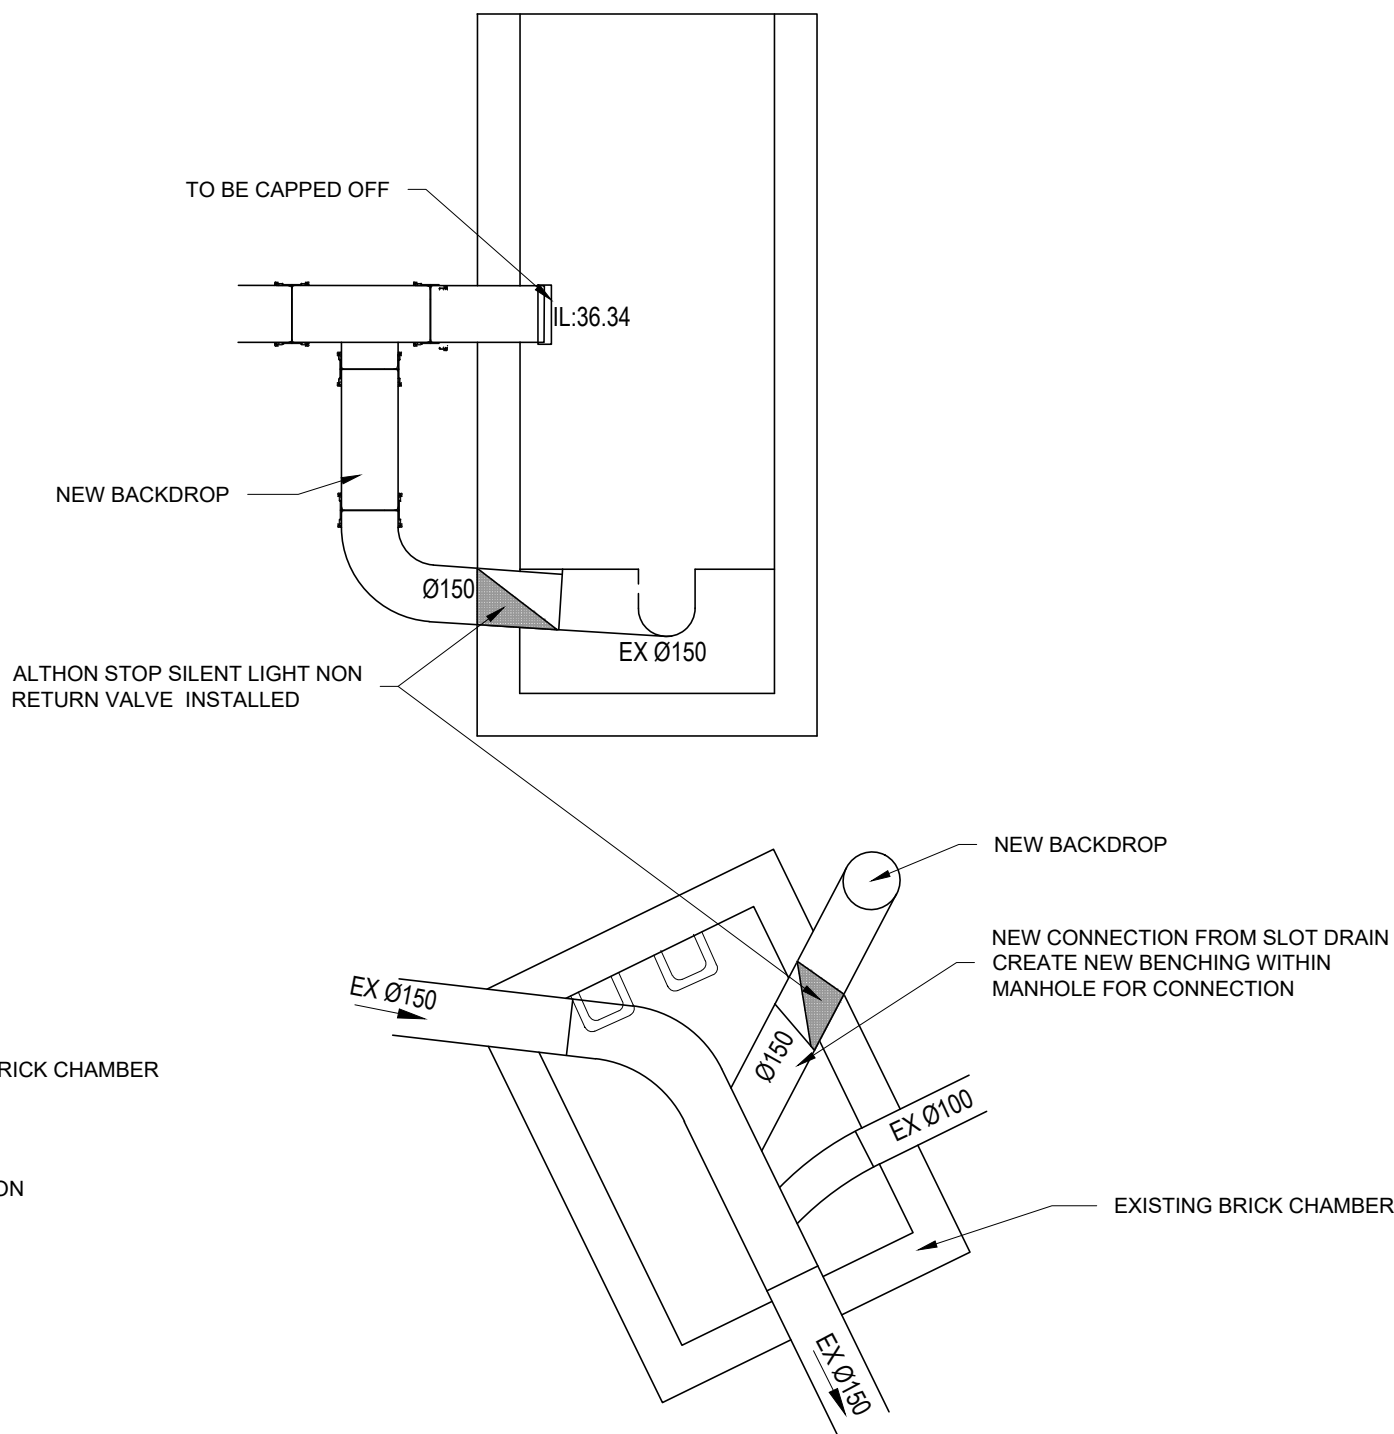


NEW CONNECTION TO EXMH 235

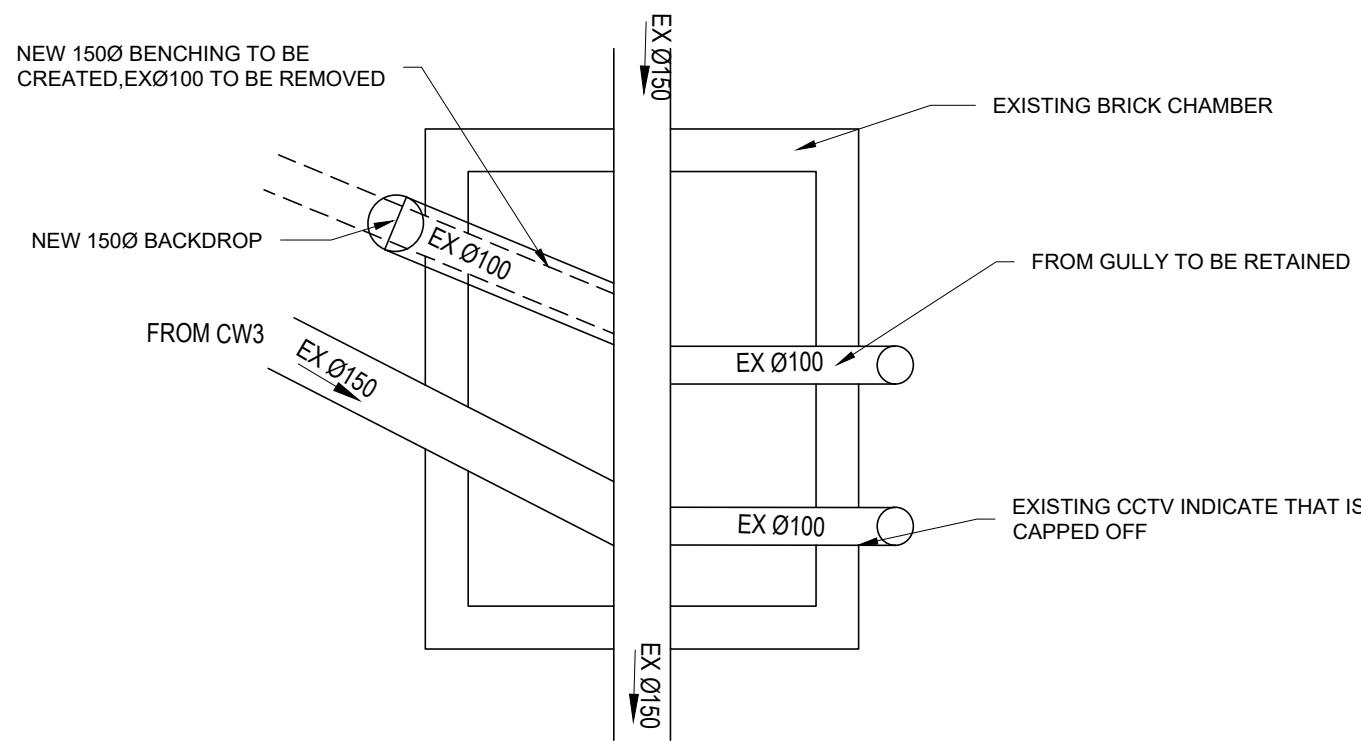


NEW CONNECTION TO EXMH 234

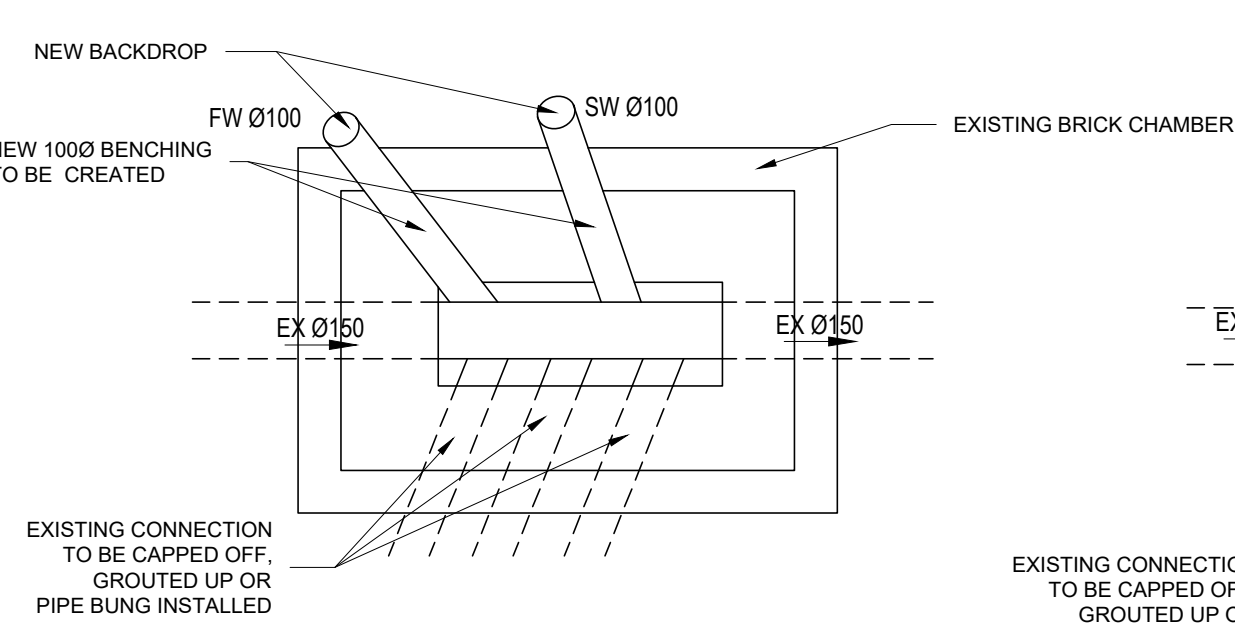

NEW CONNECTION TO EXMH1

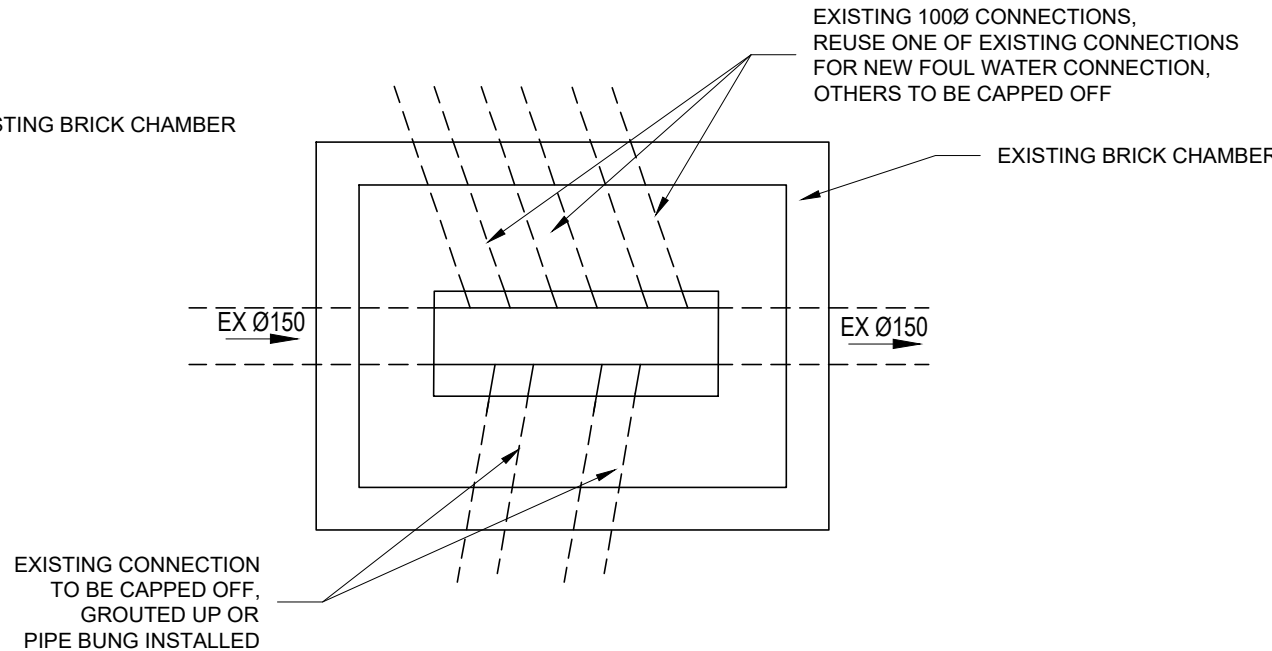

NEW CONNECTION TO EXMH3

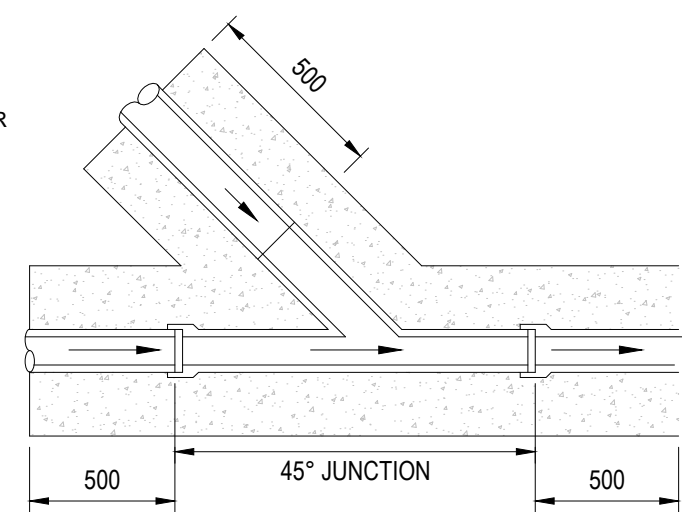

TYPICAL CONNECTION

CR	FINAL CONSTRUCTION ISSUE	22/09/21	MW	MW
C01	STAGE 5	19/05/20	MW	MW
Rev:	Description:	Date:	By:	Chkd:



Merchant Exchange, 17-19 Whitworth Street West, Manchester, M1 5WG
0161 235 2334
manchester@curtins.com
www.curtins.com

Civils & Structures • Transport Planning • Environmental • Infrastructure • Geotechnical • Conservation & Heritage • Principal Designer
Birmingham • Bristol • Cambridge • Cardiff • Douglas • Dublin • Edinburgh • Glasgow • Kentish • Leeds • Liverpool • London • Manchester • Nottingham

Status: CONSTRUCTION RECORD				
Project: MMU INSTITUTE OF SPORT				
Orig Title: DRAINAGE DETAILS SHEET 3 OF 3				
Size:	Date:	Drawn By:	Designed By:	Checked By:
A1	18.05.20	MW	MW	MW
Scale: NOT TO SCALE				
Project No:	Originator:	Zone:	Level:	Type: Discipline: Category / Number: Rev:
1016B	- CUR	- 00	- XX	- DR - C - 92522 - CR