

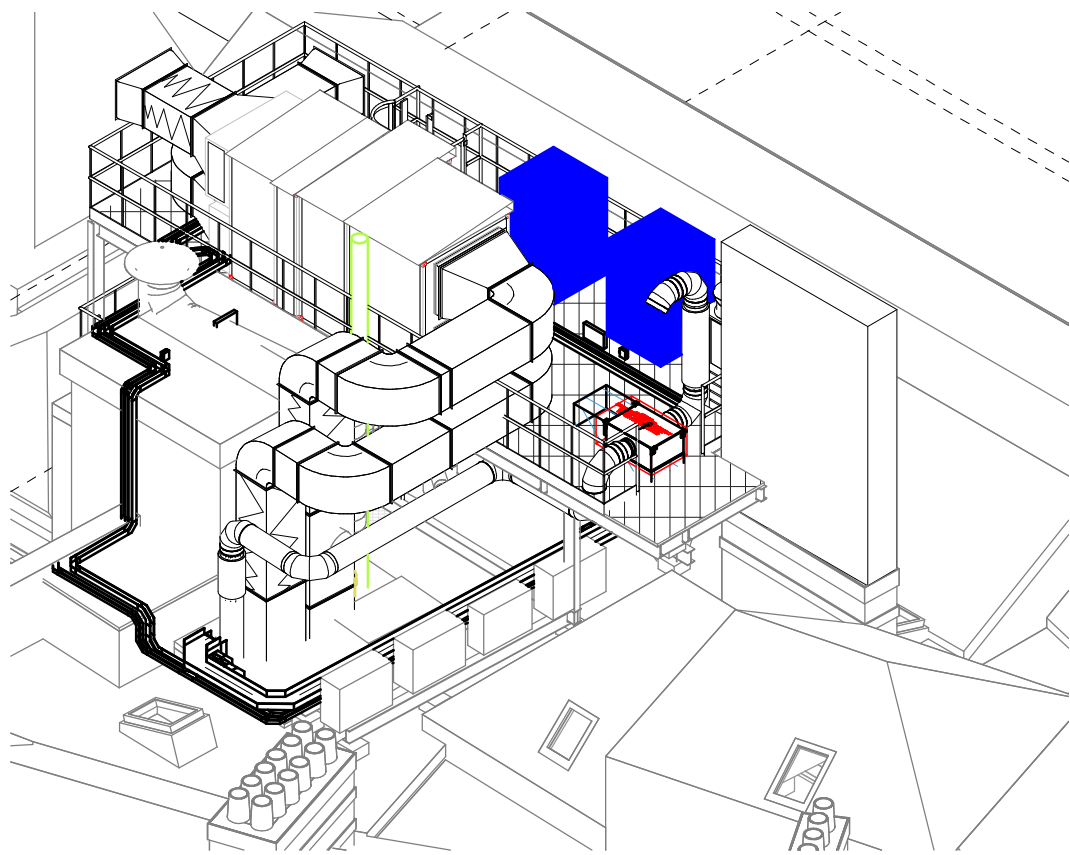


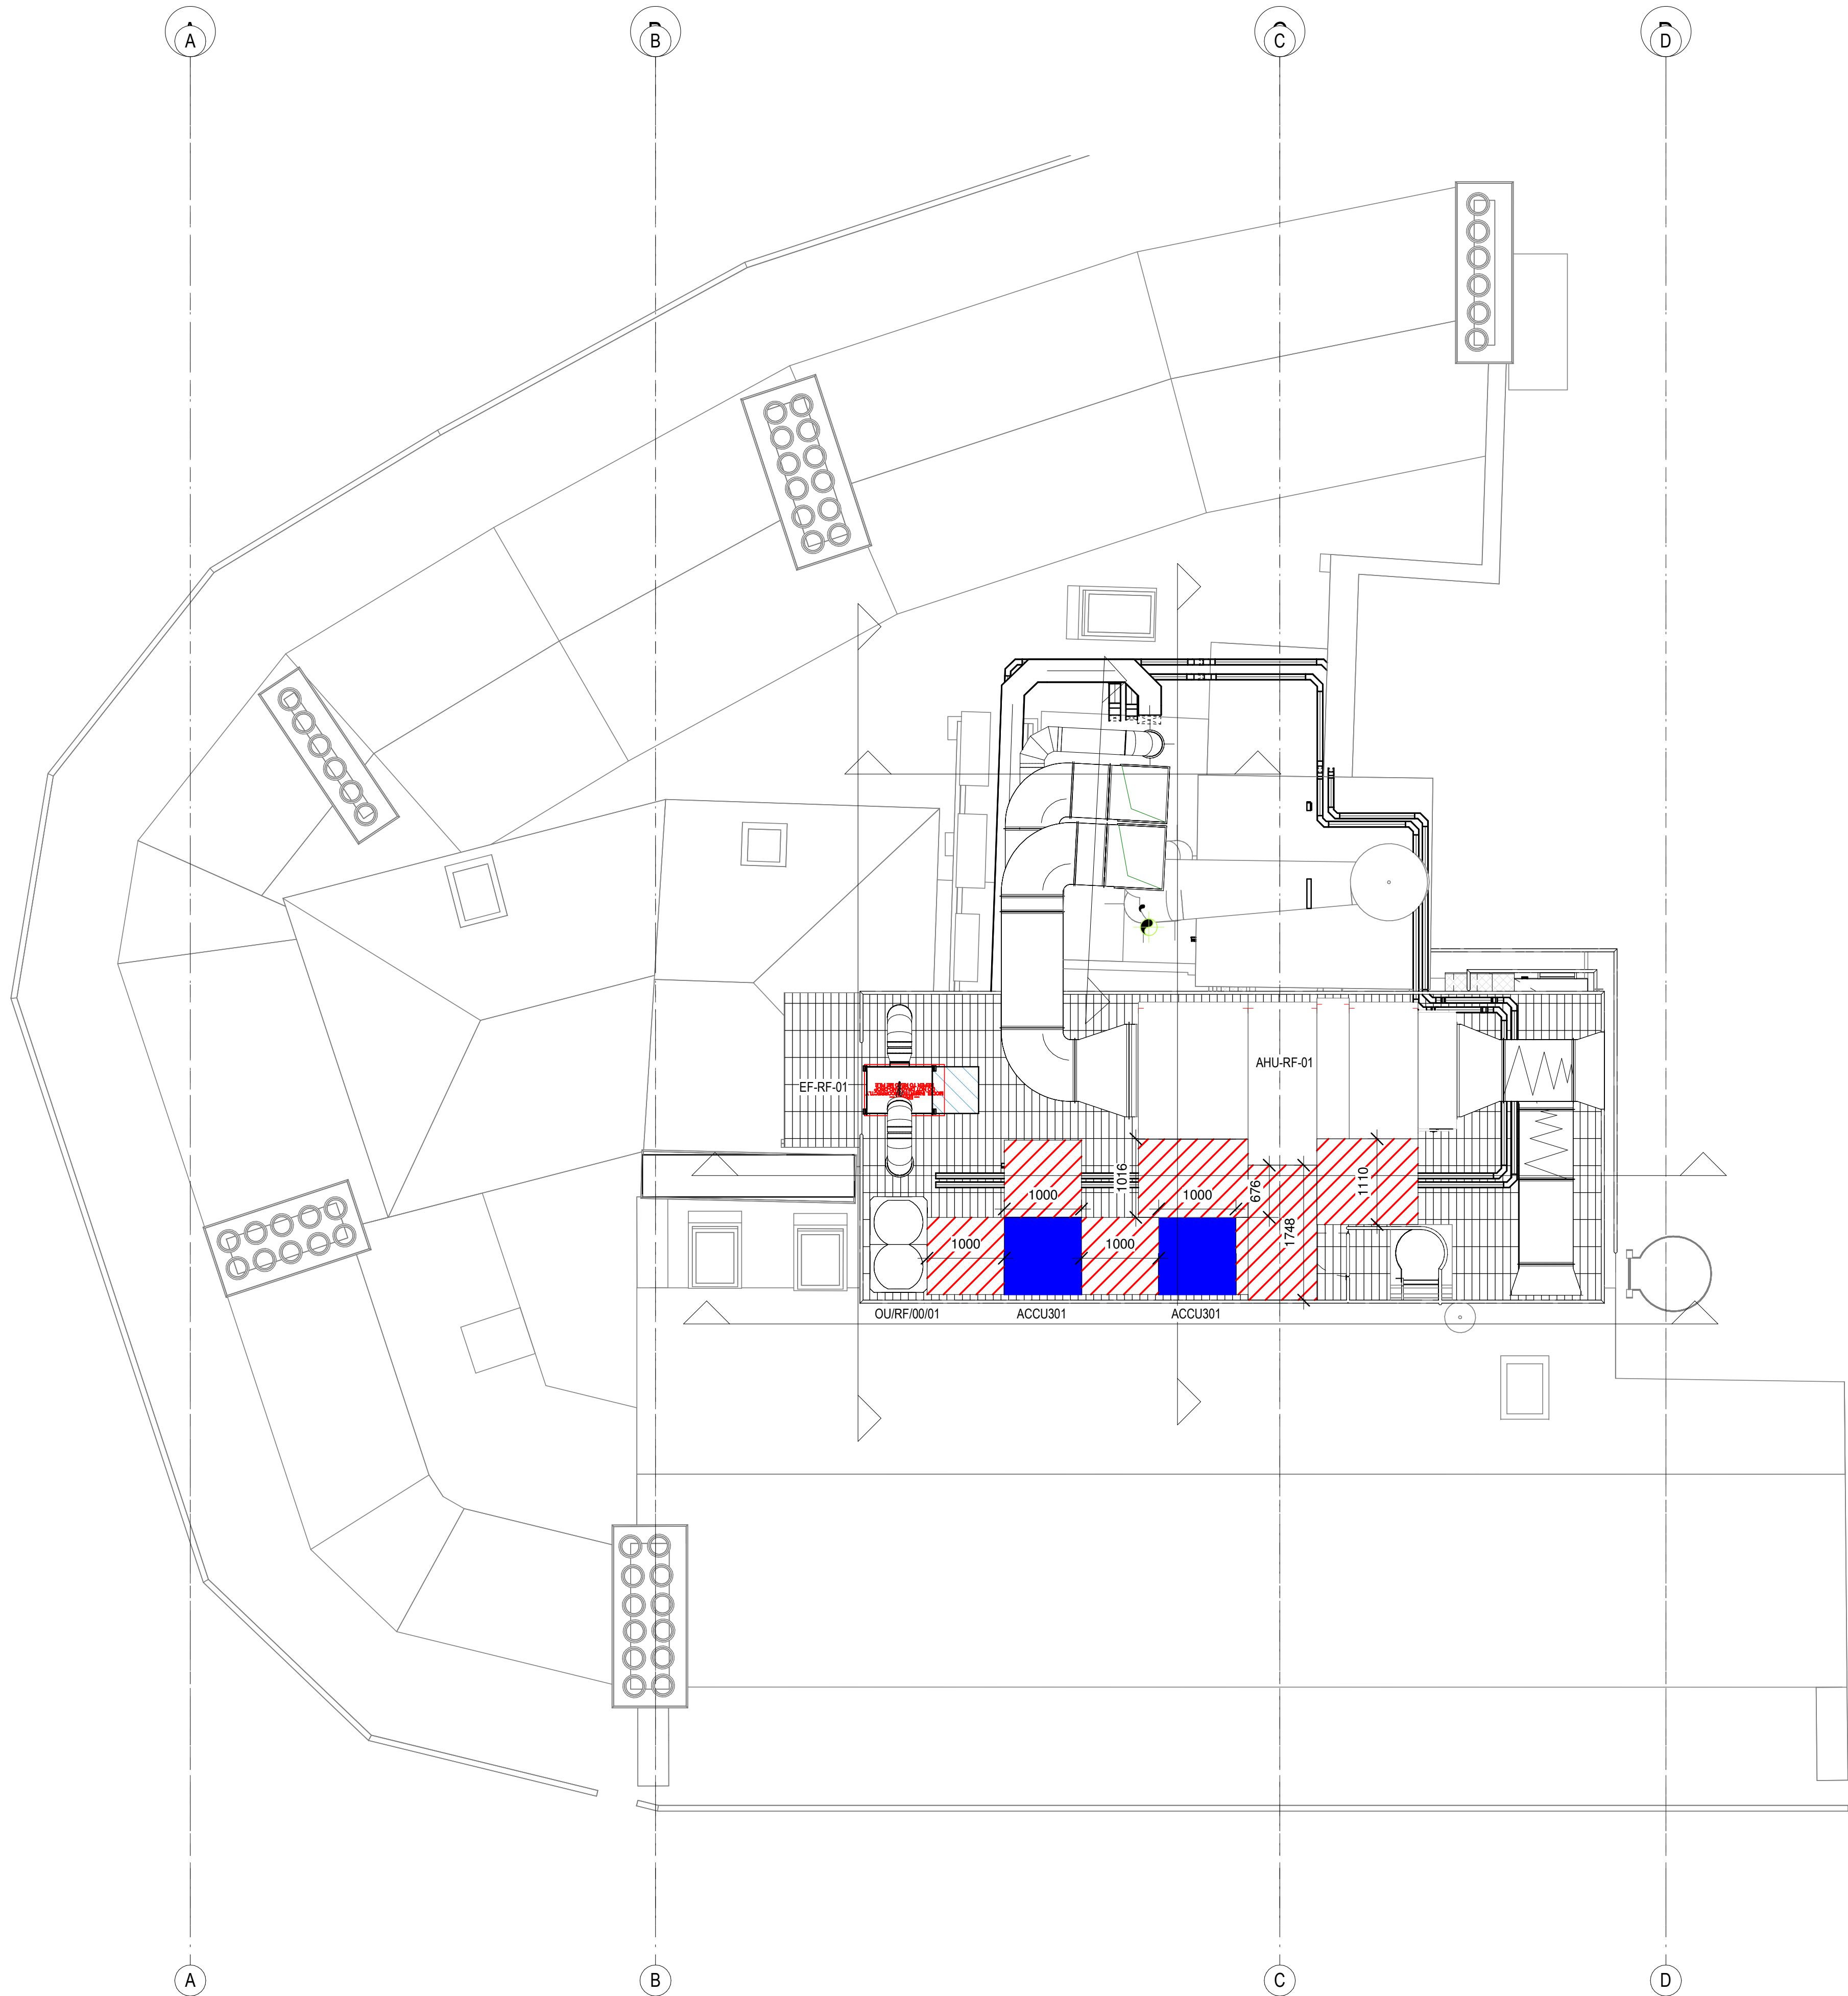

North West View

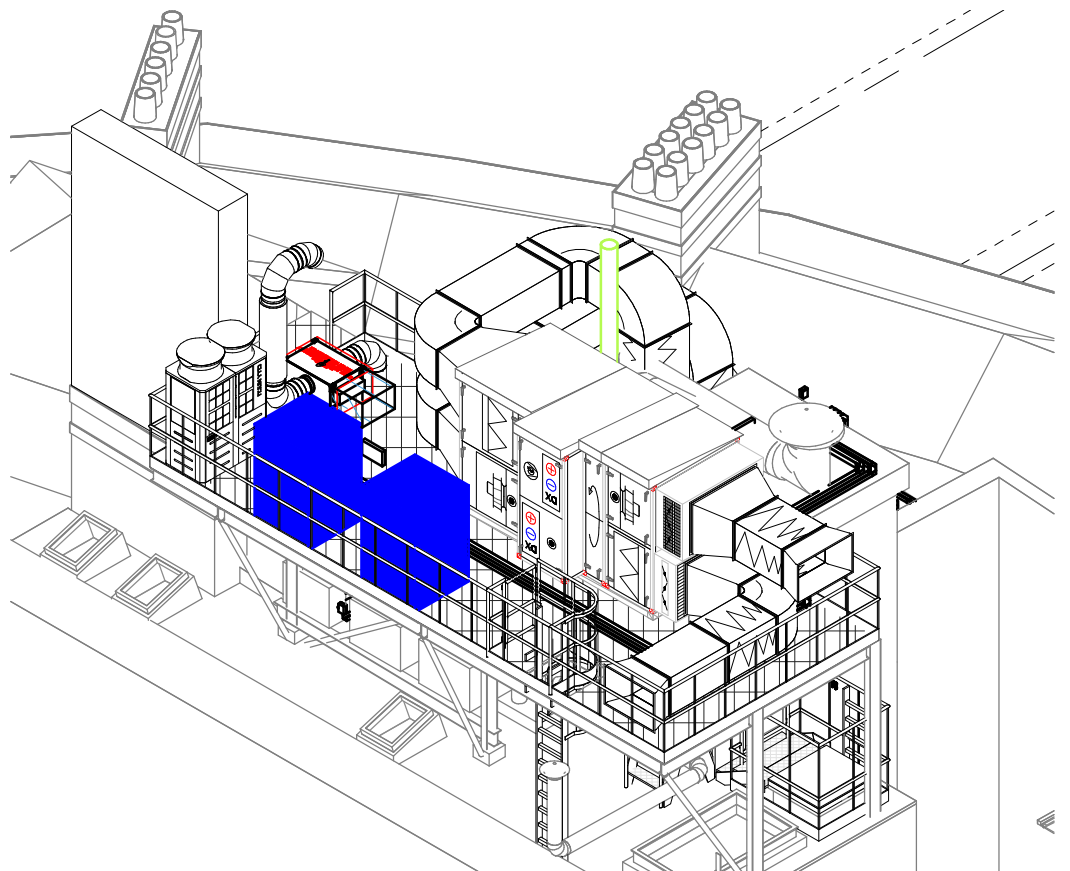

South East View

A	ACCESS HATCH REQUIREMENTS ADDED	23/06/21	CG	MMG
REV	DESCRIPTION	DATE	BY	CHKD
REVISION SCHEDULE				
STATUS				
ISSUED FOR APPROVAL				
PROJECT TITLE				
SPA @ KSTH, MANCHESTER				
DRAWING TITLE				
ROOF TOP PLANT DECK LAYOUT				
DRAWING NUMBER		REV	SIZE	SCALE
THG-FGM-BS-RF-DR-ME-500001		A	A1	1:50
DRAWN BY	DATE	CHECKED BY	DATE	
CG	14/06/21	MMG	14/06/21	