

Upper Roof Level- +30.000 (67.510 AOD)

Roof Level- +25.950 (63.460 AOD)

Level 05- FFL +22.090 (+59.600 AOD)

Level 04- FFL +17.760 (+55.270 AOD)

Level 03- FFL +14.090 (+51.600 AOD)

Level 02- FFL +10.270 (+47.780 AOD)

Level 01- FFL +05.840 (+43.350 AOD)

Level 00- Raised Floor: FFL +01.880 (+39.390 AOD)

Level 00- Steps: FFL +00.880 (+38.390 AOD)

Level 00- Reception: FFL +00.000 (+37.510 AOD)


Lower Ground Level- FFL -02.090 (+35.420 AOD)

Basement- FFL -06.550 (+30.960 AOD)




01 Section A-A'

1:100

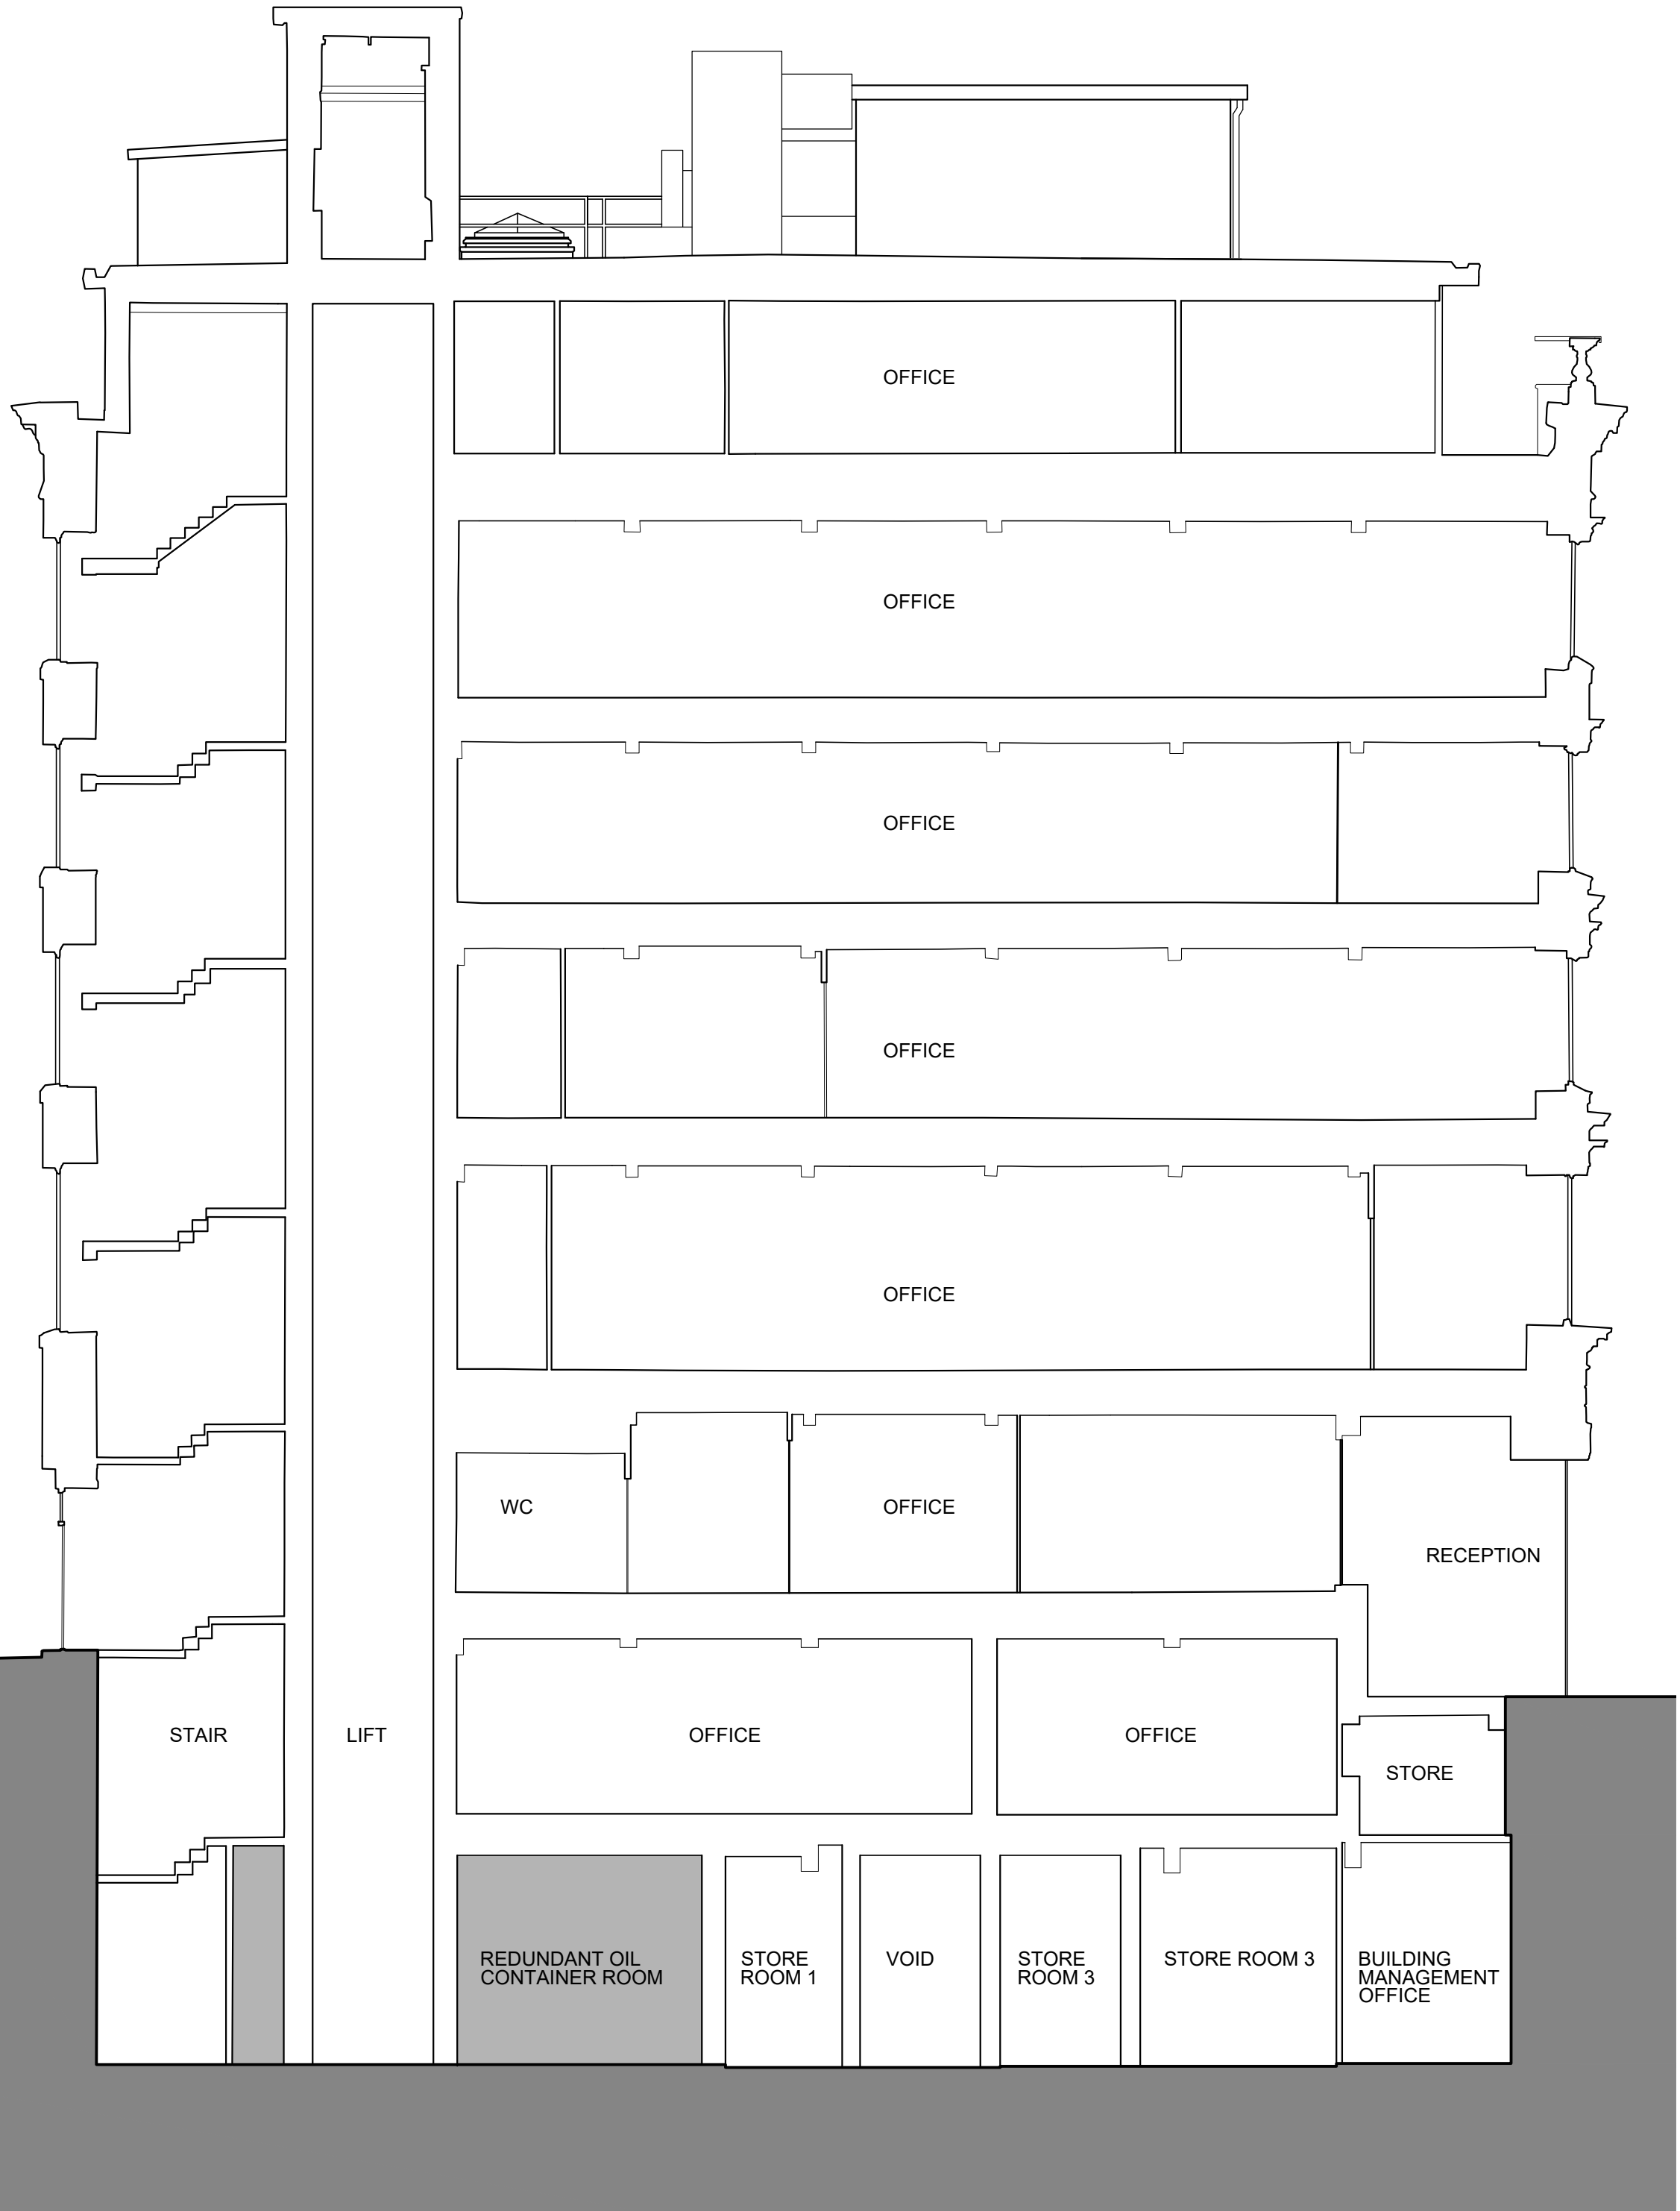

02 Section B-B'

1:100

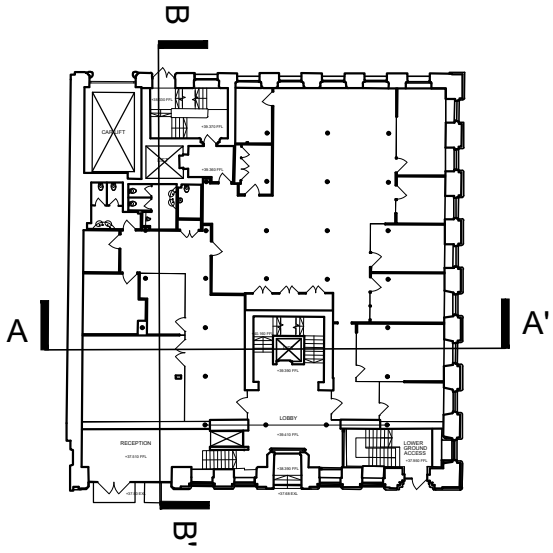

1:100 @A1
0 1 2 3 4 5m

rev.	date	details	by
A	10.02.22	Issued for Information, Issued for Planning	BC



Freetrade Exchange Refurbishment
Clearbell
27 Peter Street, Manchester, M2 5GB

drawing title
Existing Sections
General Arrangement

scale	date	drawn	format
1:100	Nov 2021	BC	a1

status
Information

drawing number	revision
CFM.AR(99)010	A