


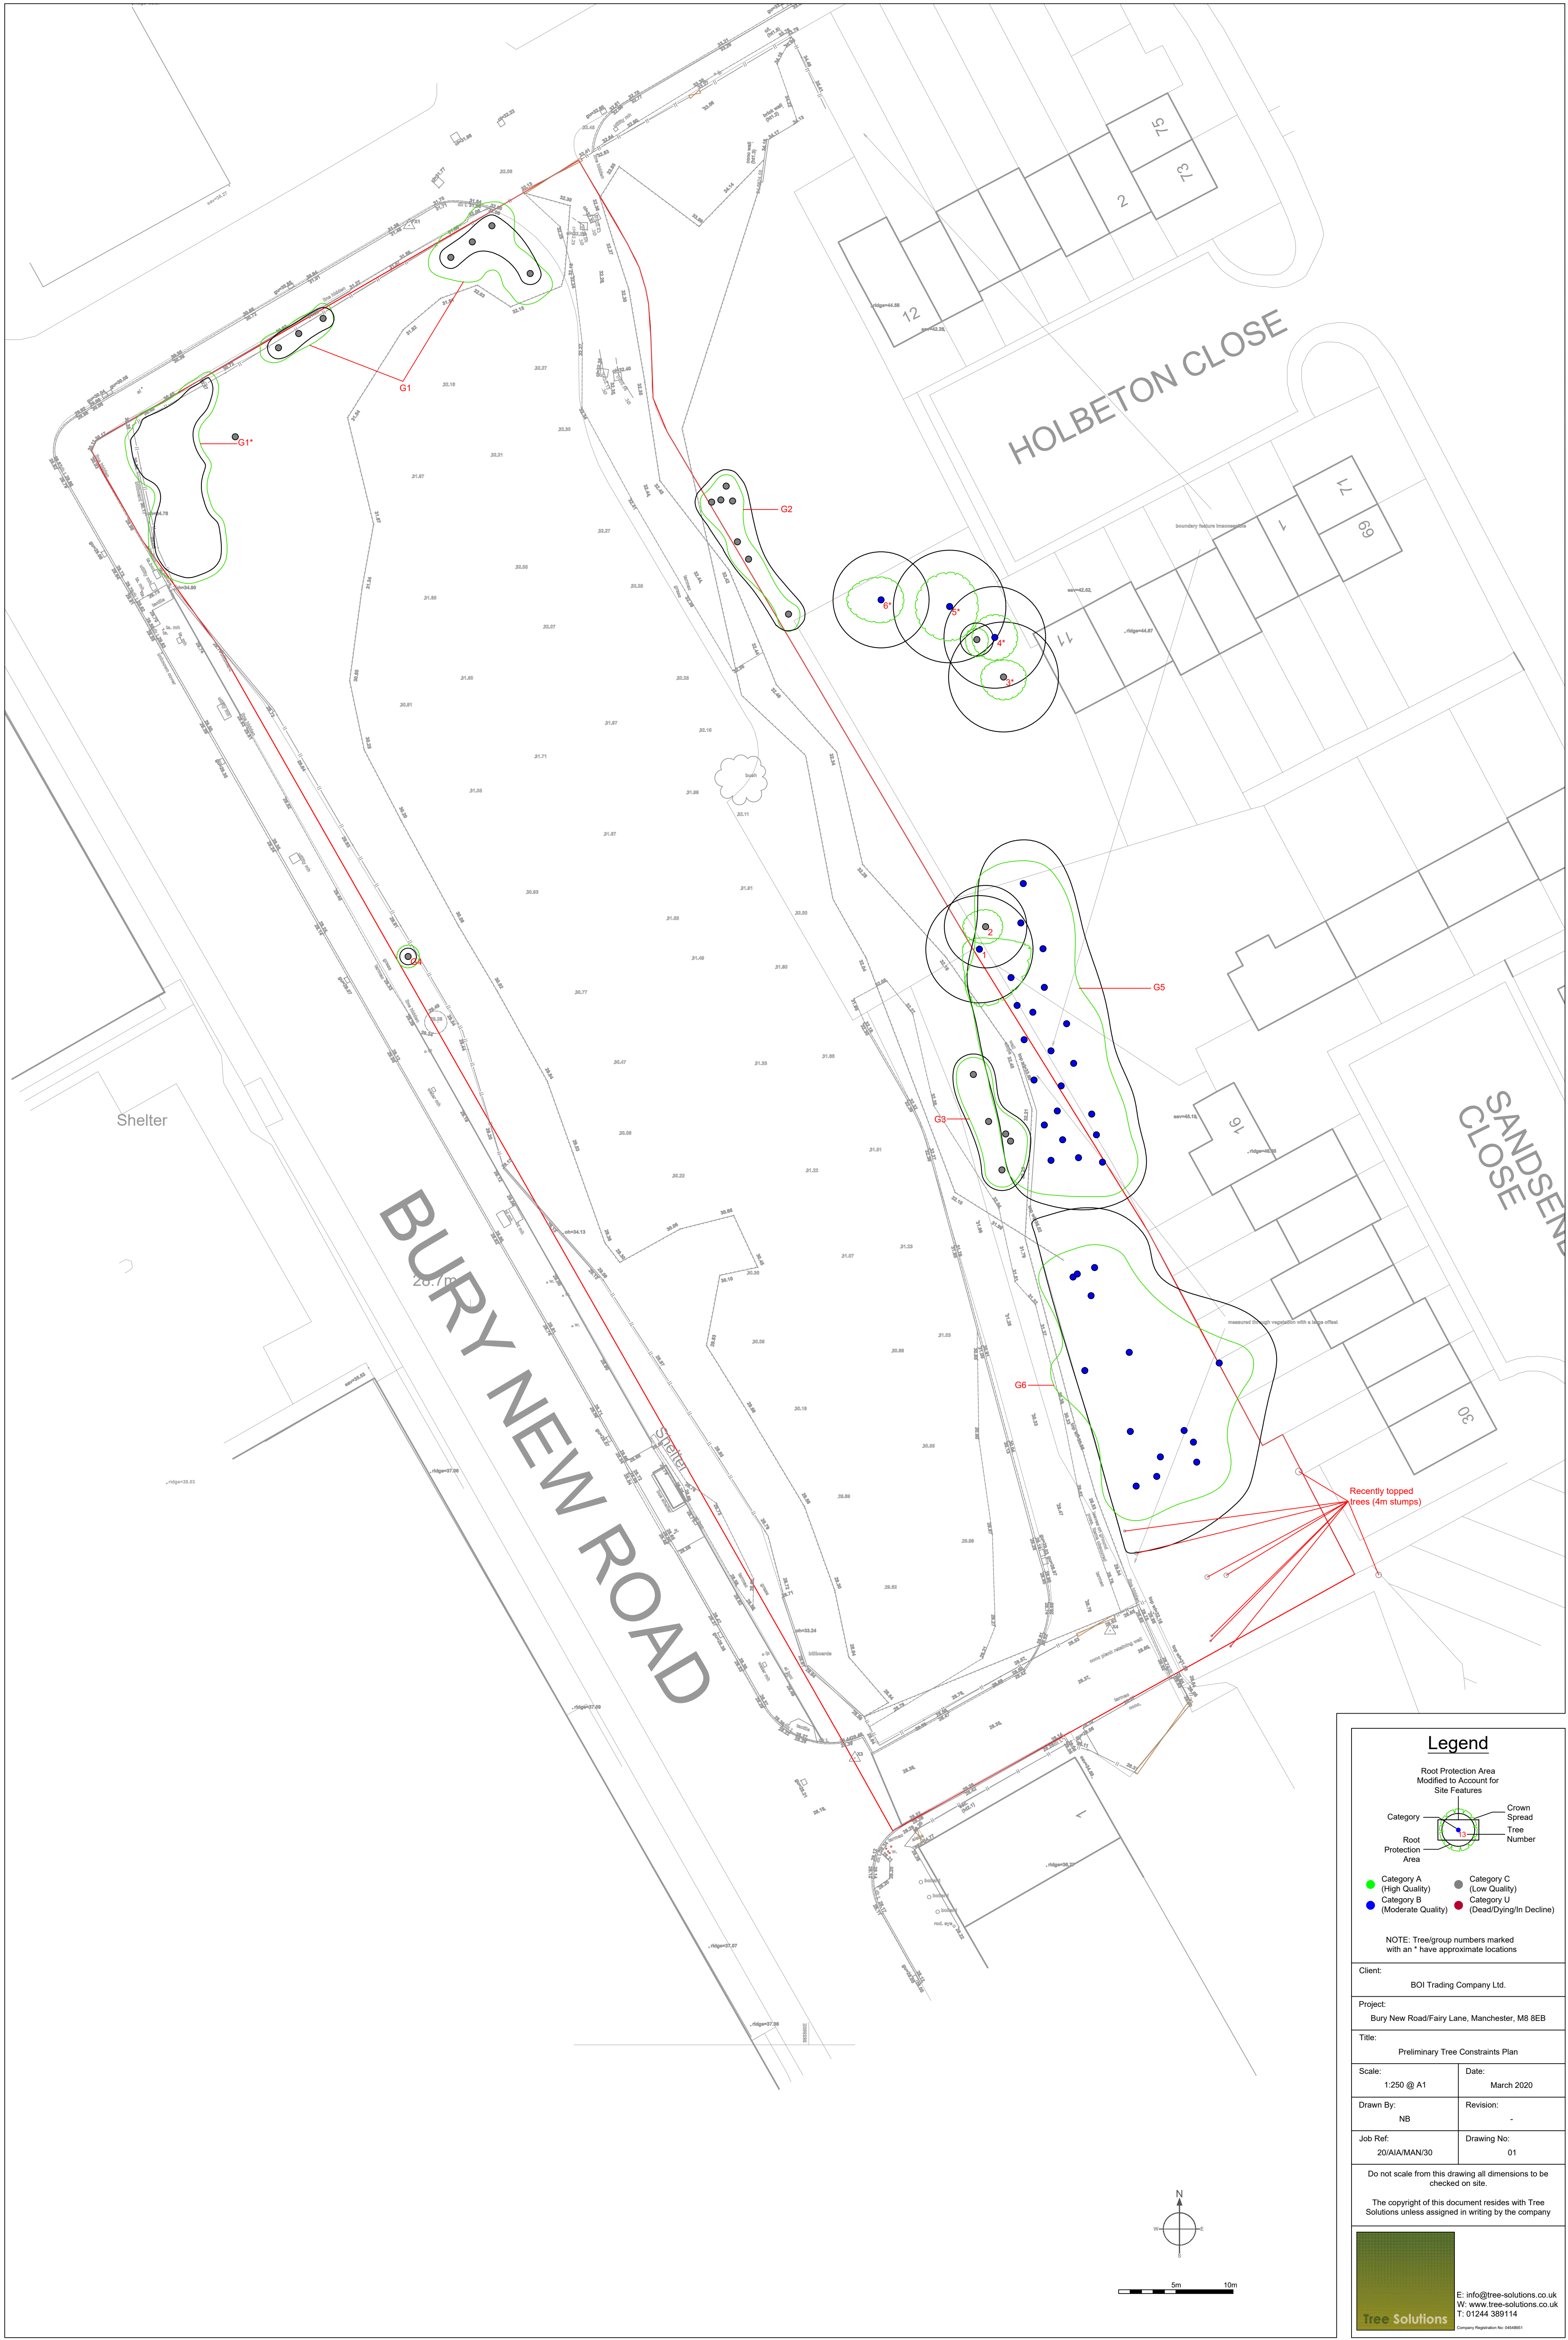

Legend

Root Protection Area
Modified to Account for
Site Features

- Category A (High Quality) Category C (Low Quality)
Category B (Moderate Quality) Category U (Dead/Dying/In Decline)
- Root Protection Area Crown Spread Tree Number

NOTE: Tree/group numbers marked with an * have approximate locations

Client:	BOI Trading Company Ltd.		
Project:	Bury New Road/Fairy Lane, Manchester, M8 8EB		
Title:	Preliminary Tree Constraints Plan		
Scale:	1:250 @ A1	Date:	March 2020
Drawn By:	NB	Revision:	-
Job Ref:	20/AIA/MAN/30	Drawing No:	01

Do not scale from this drawing all dimensions to be checked on site.

The copyright of this document resides with Tree Solutions unless assigned in writing by the company



E: info@tree-solutions.co.uk
W: www.tree-solutions.co.uk
T: 01244 389114
Company Registration No: 0454851