


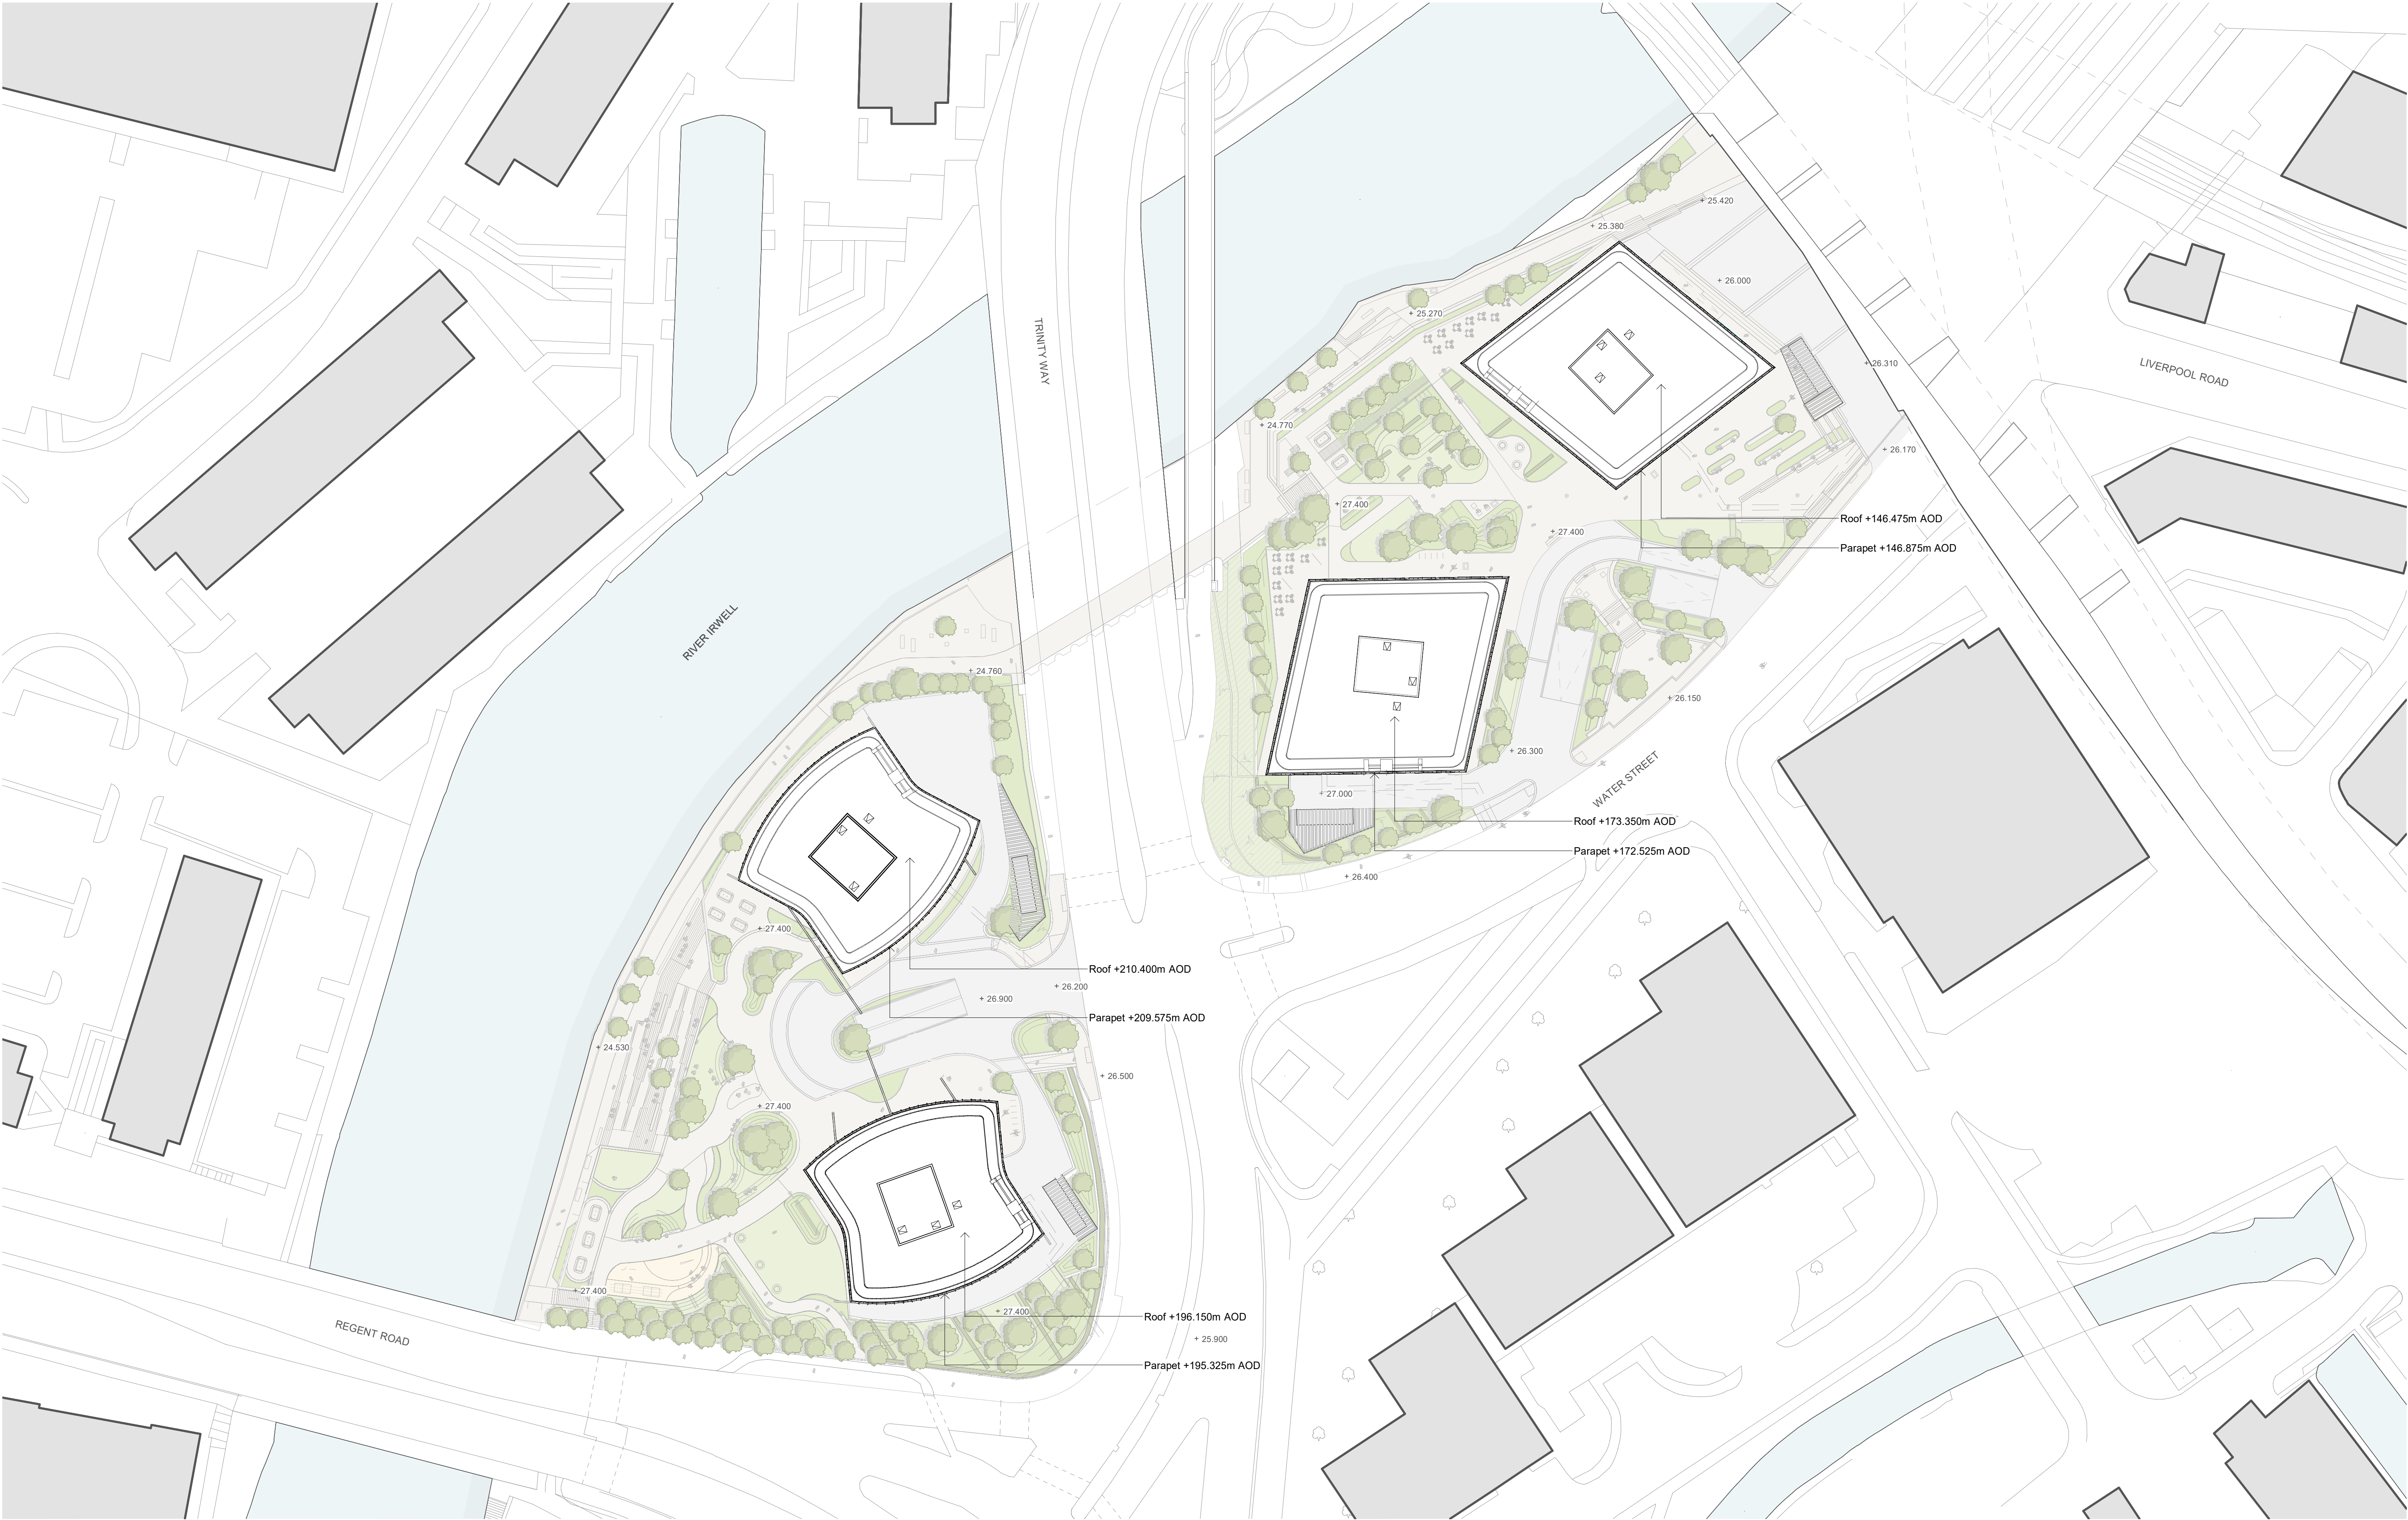

This drawing is copyright.
Do not scale off dimensions.

All dimensions to be checked on site by contractor.

Contractor to report any dimensional discrepancies, errors or omissions prior to commencing on site.

NORTH

Rev	Date	Description
P01	2021-10-29	Planning Issue

Project Title
Trinity Islands
Trinity Way
Manchester

Status
Planning Issue

Drawing Title
Z1 Site Wide
Roof Level Plan

Project No 10364	Scale 1 : 500@ A1
10364-Z1-SHP-G100-PL-RF-B5D801	Revision P01

Manchester
+44 (0)161 835 2345

London
+44 (0)20 7549 4000