


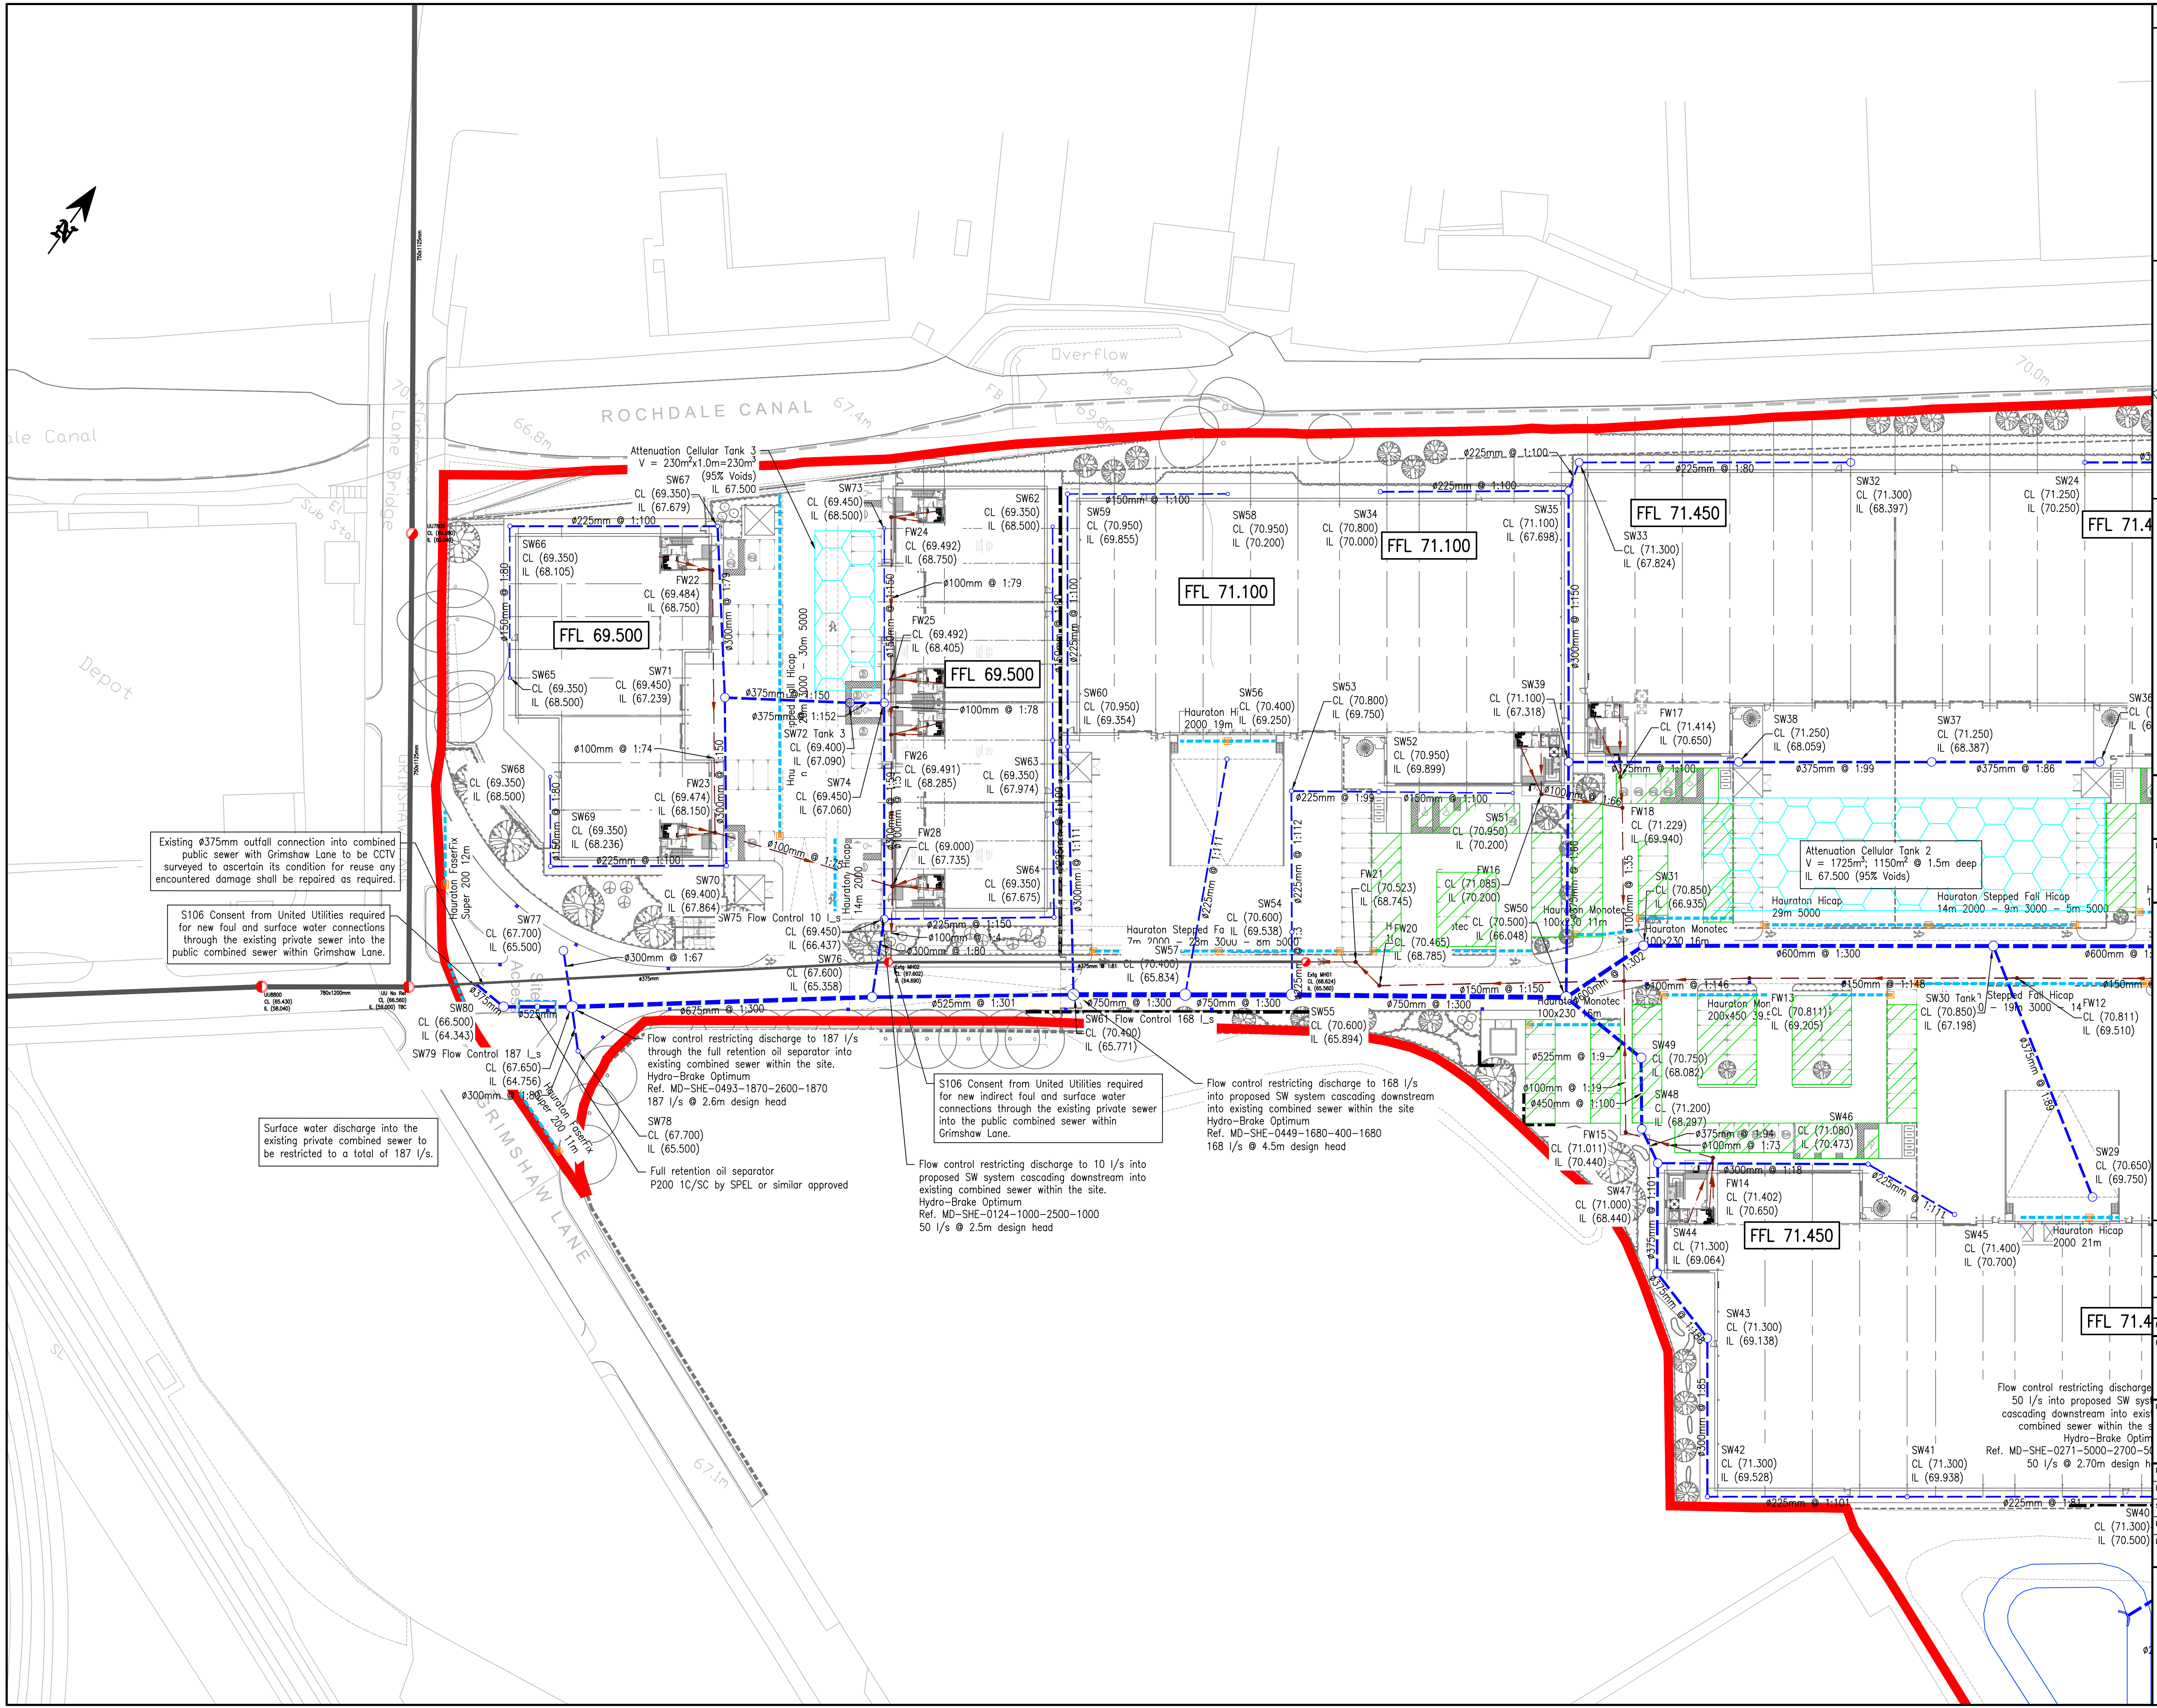

Notes:

- Do not scale from this drawing.
- In case of any discrepancies in drawings, details or bills, refer to engineers for clarification: unilateral decisions by the Contractor will not be accepted.
- This drawing is to be read in conjunction with all related Architects, Consultants & Sub-Contractors drawings and specifications.
- The Contractor is advised that all design drawings and information are to be read concurrently and any discrepancies or omissions reported directly to PTA's Civil Engineering Department.
- Contractor to allow for RWP, drainage channels, gullies and attenuation tank connections.

Key:

- Site Boundary
- Attenuation Tank
- Proposed Surface Water Drainage
- Proposed Foul Water Drainage
- Existing Combined Sewer
- Drainage Channel
- Drainage Channel Chamber
- Proposed Gully
- Proposed Permeable Carpark

© Powell Tolner & Associates Ltd.
The contents of this drawing may not be reproduced in whole or in part without the prior written permission of Powell Tolner & Associates.

DRAWING STATUS
COMMENT/COSTING/APPROVAL
NOT FOR CONSTRUCTION

REV	DESCRIPTION	BY	DATE	CHK'D
P04	Site Layout Updated; SW Network Adjusted.	LB	13.08.21	
P03	SW Network Redesigned.	LB	07.06.21	
P02	SW Details Added.	LB	06.04.21	
P01	First Issue.	LB	19.03.21	

PROJECT TITLE
Grimshaw Lane, Manchester

DRAWING TITLE
Proposed Drainage Sheet 1 of 3

DATE	March 2021	PTA PROJ No	9762
SCALE	1:500	REVISION	P04
DRG SIZE	A1	This drawing is issued only for the purposes described in the drawing status box.	
DRAWING No	9762-PTA-XX-XX-DR-C- 8101		

Consulting Civil & Structural Engineers

pta

29 Red Lion Street
Chesham
Bucks.
HP5 1EJ
Tel. 01494 772721

www.ptaconsult.co.uk