



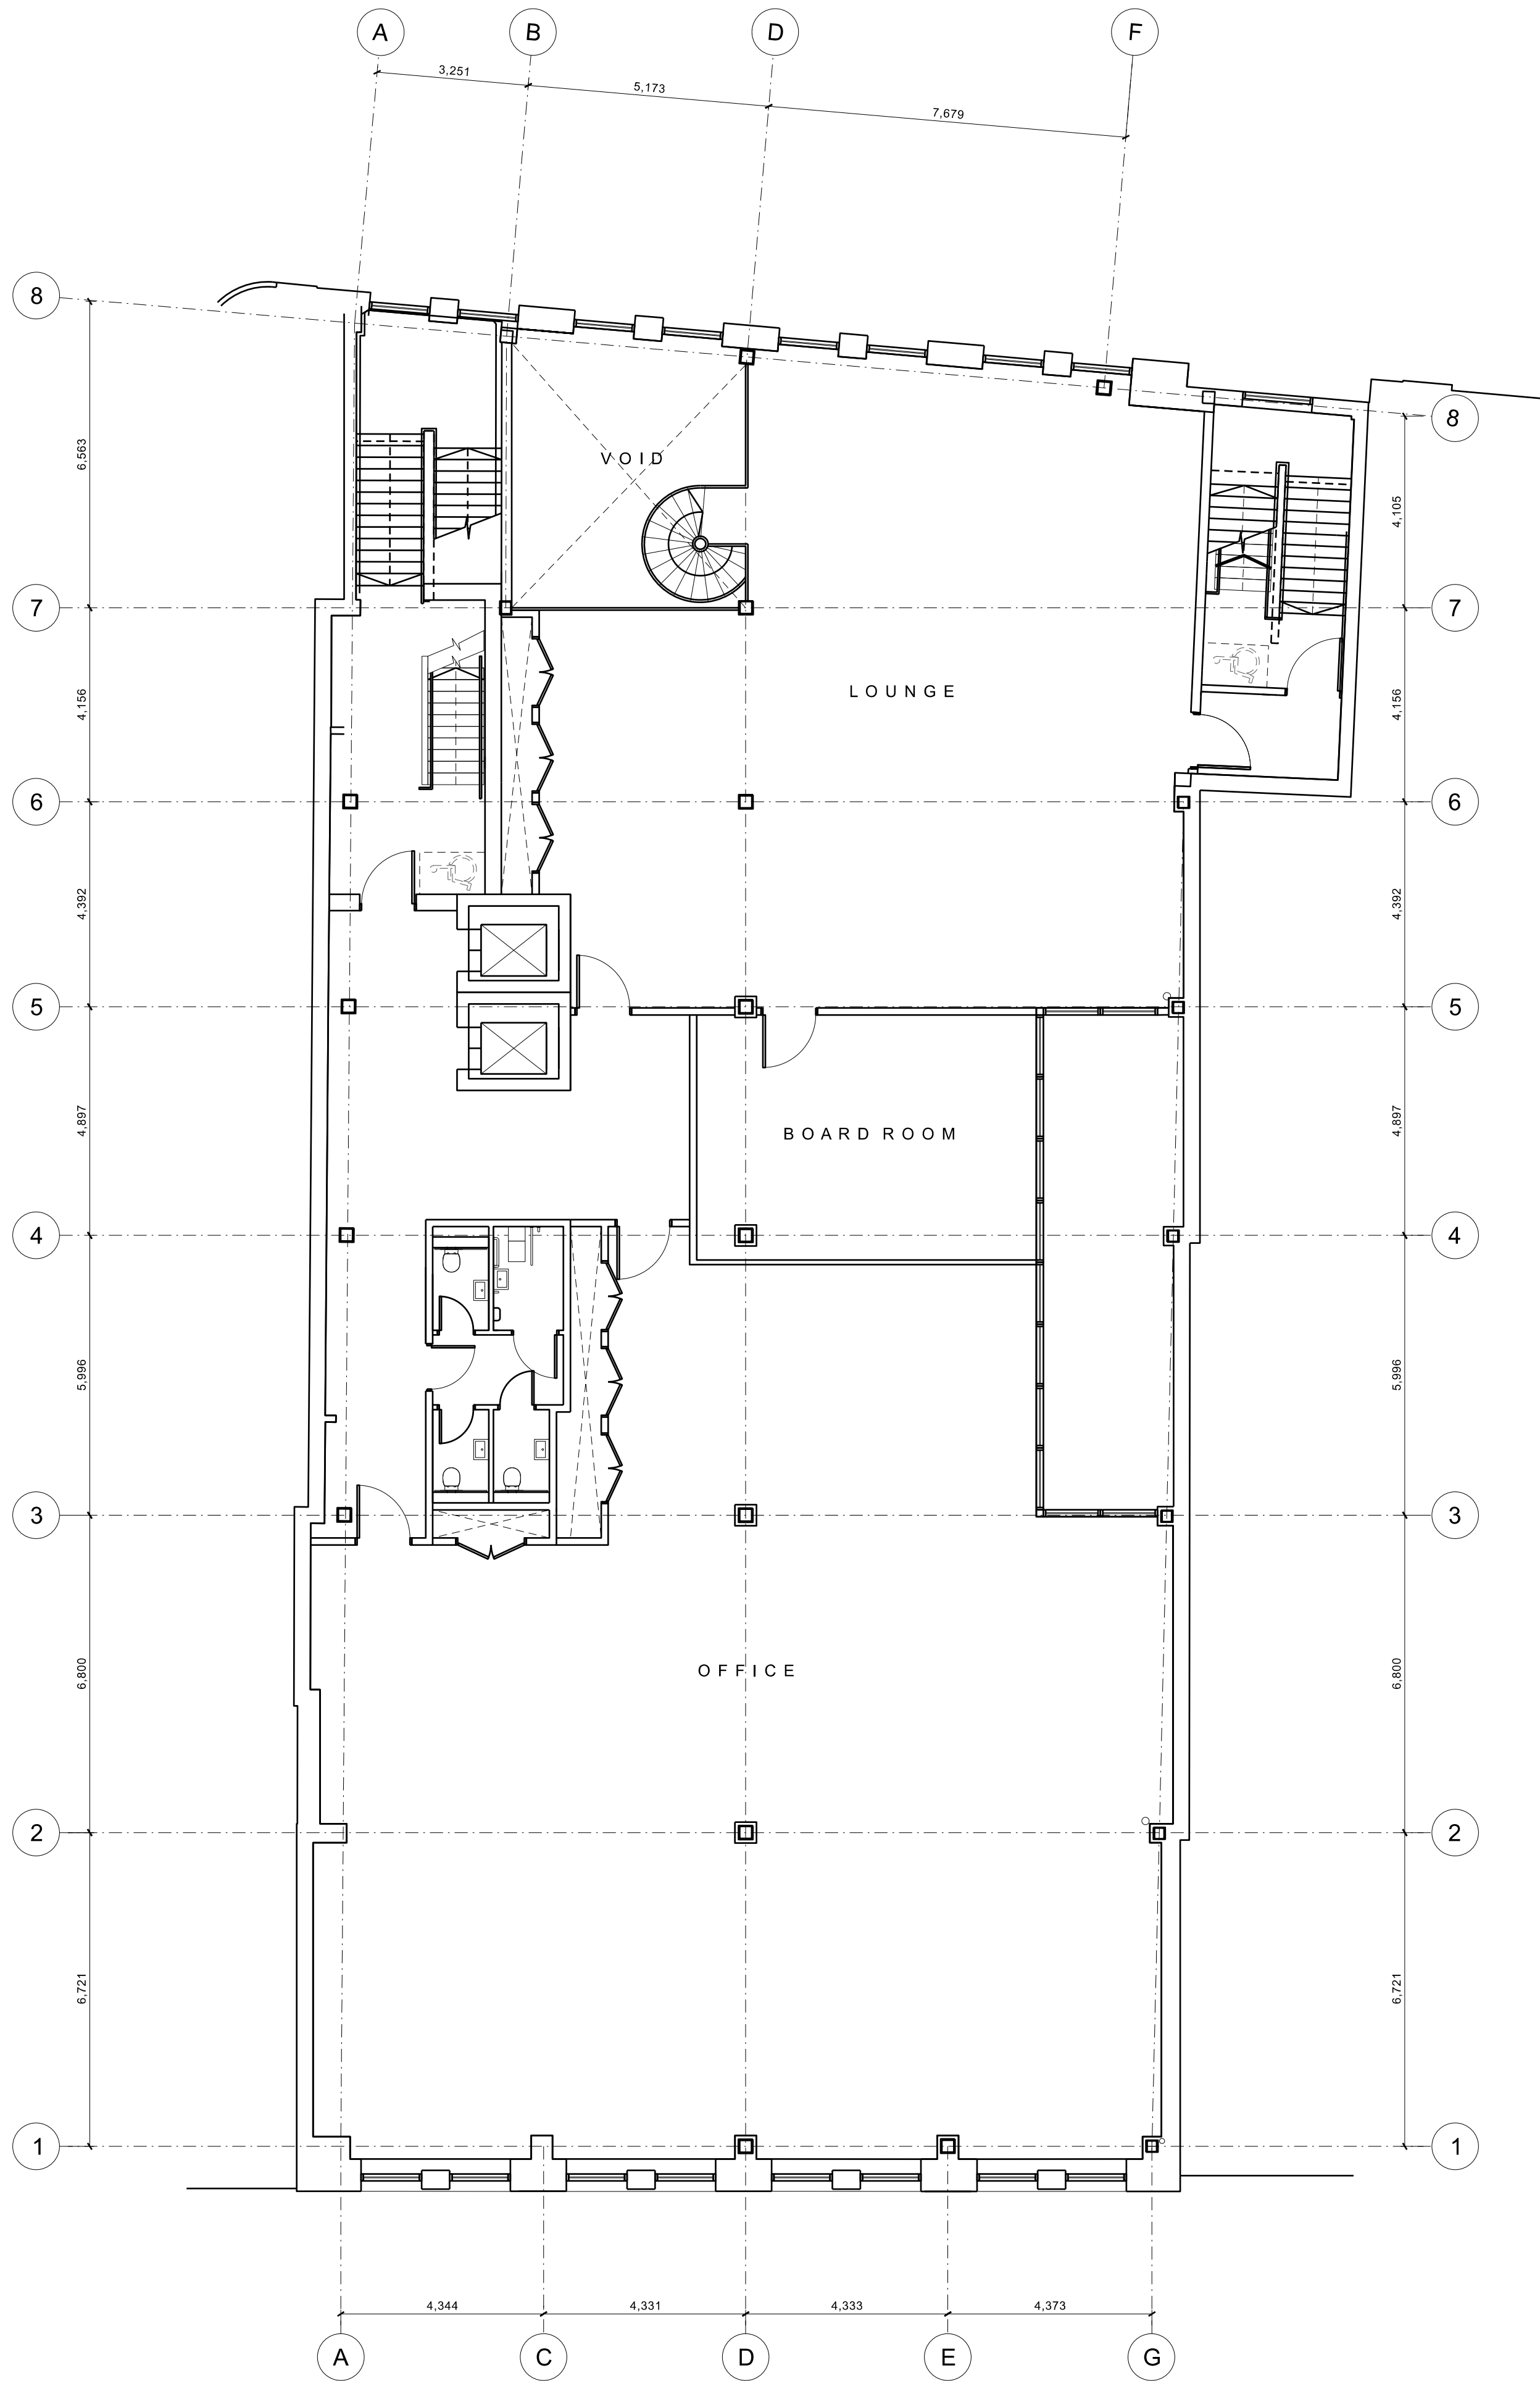

LEVEL 01

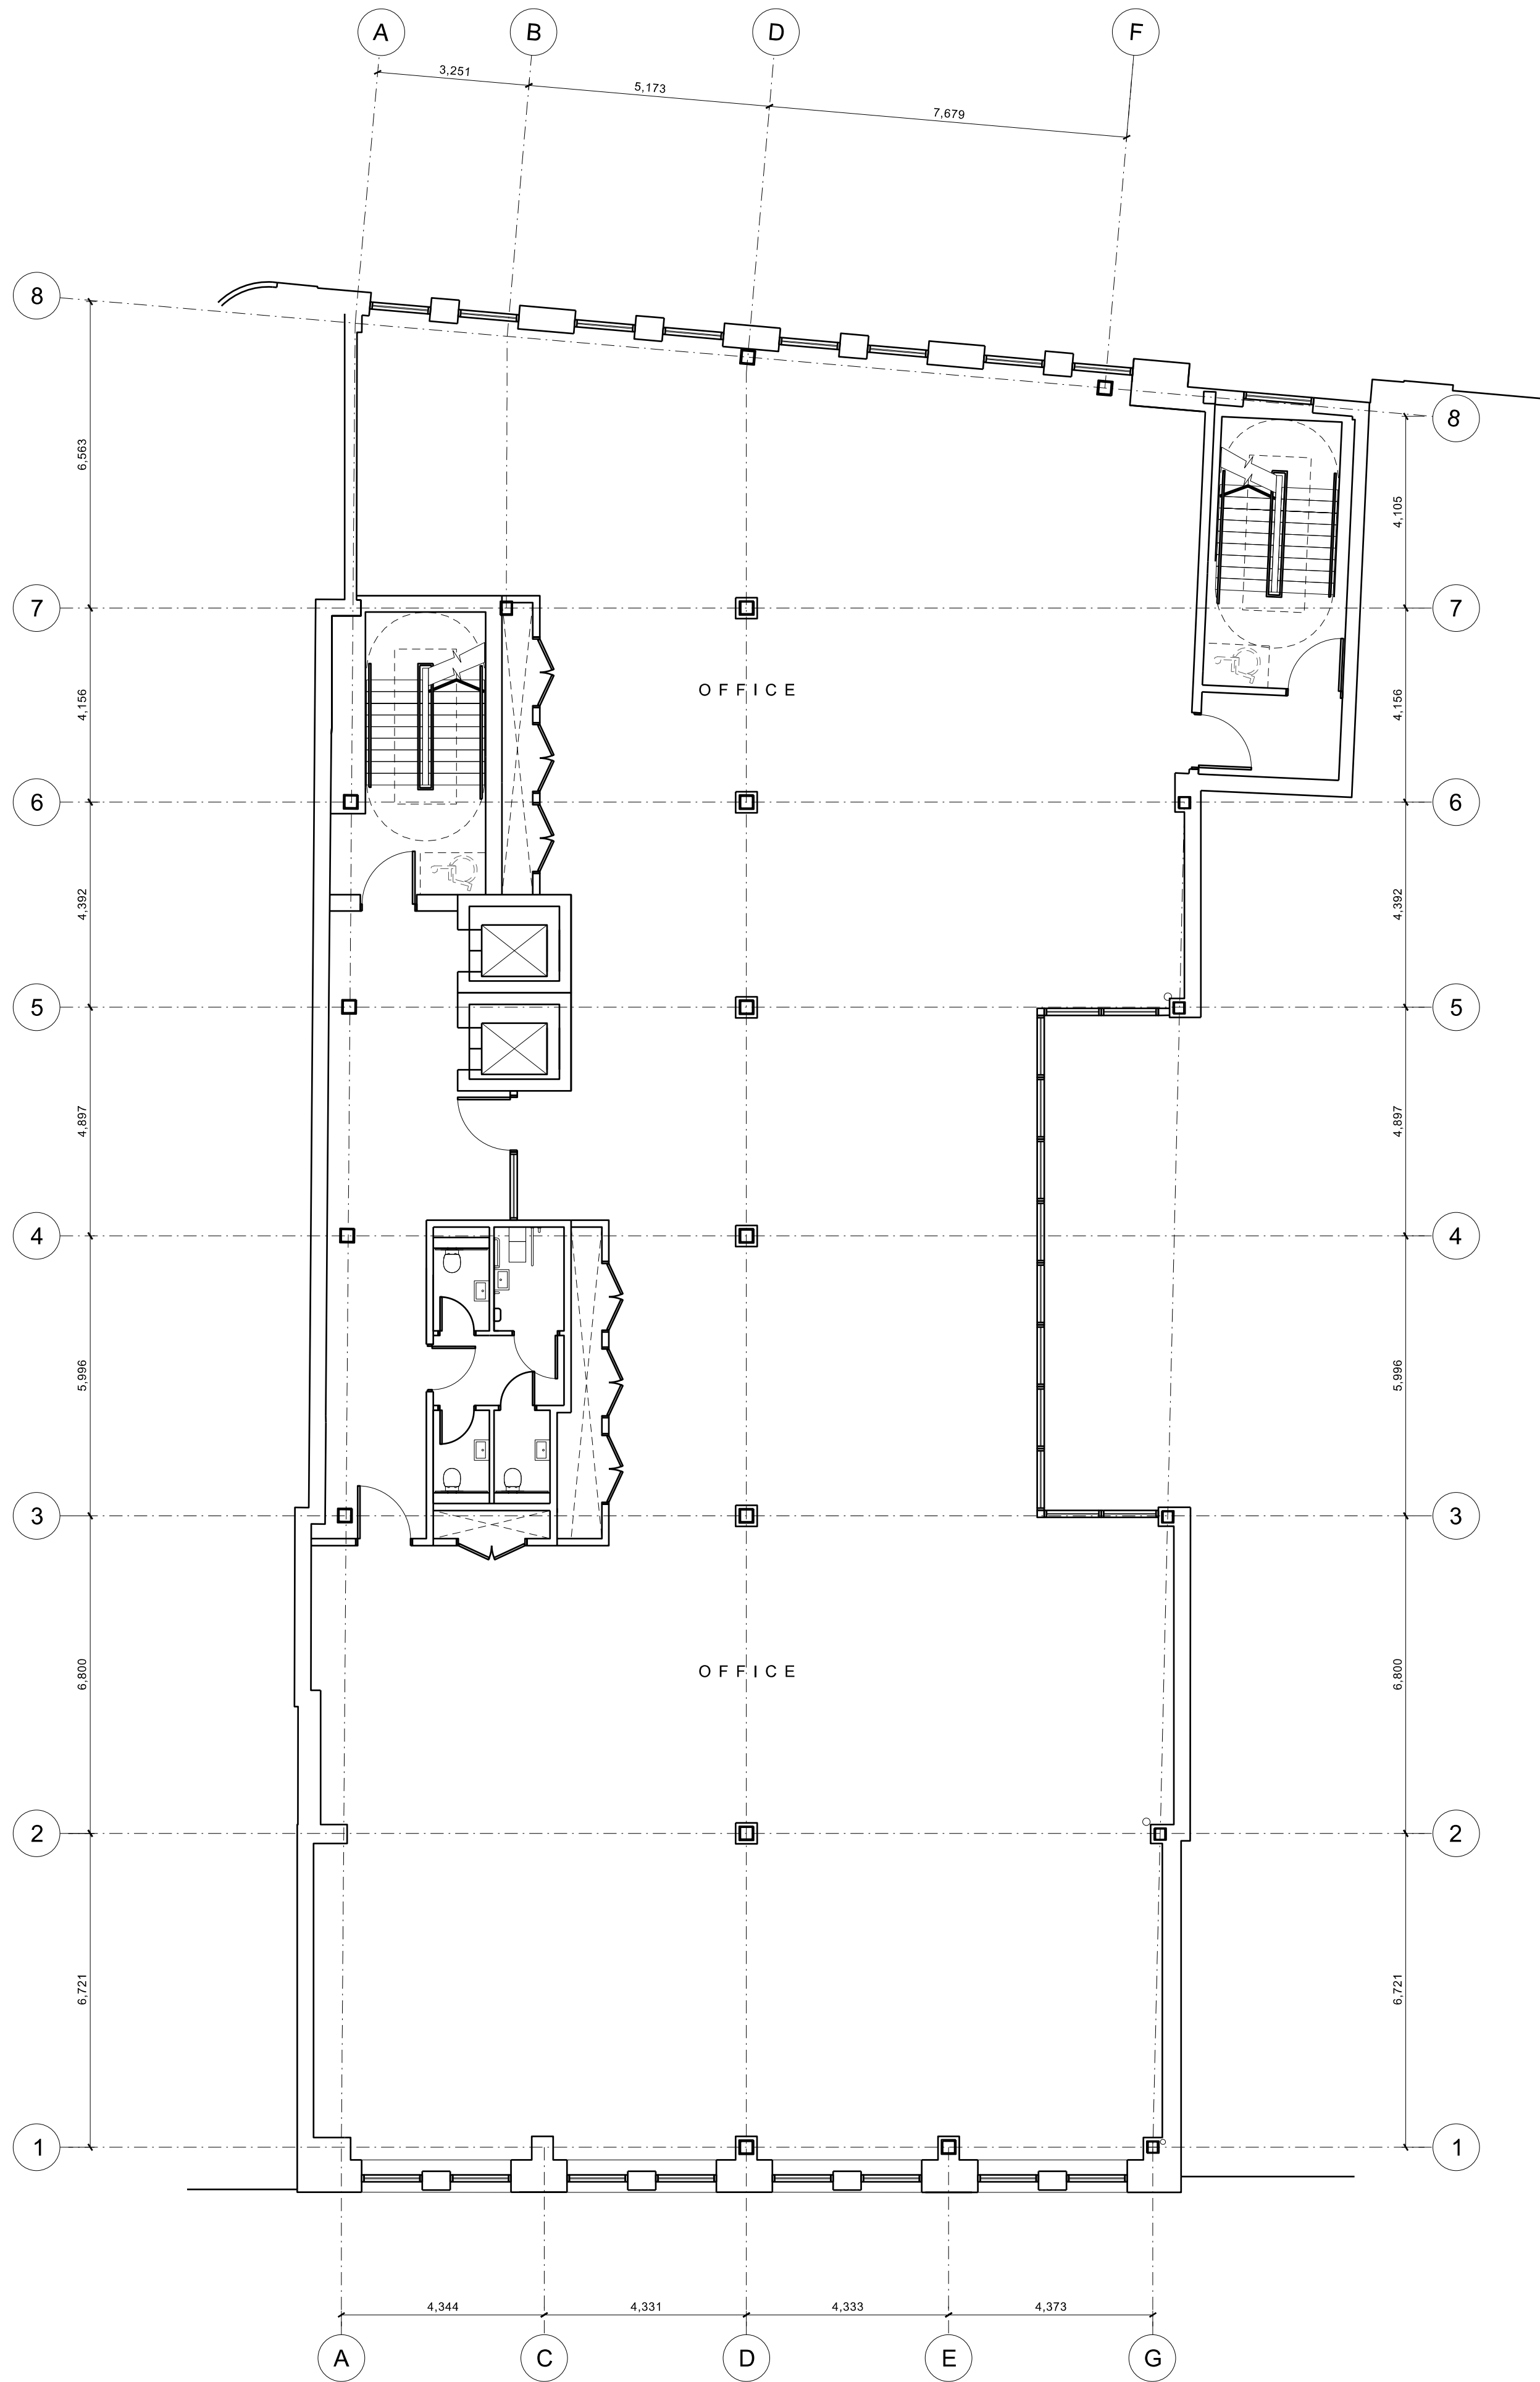

LEVEL 02-04

REV: DATE: DETAILS:



4th Floor
The Five
47 Lever Street
Manchester
M1 1FN
+44 (0)161 228 0211

5plus architects

PROJECT: 7-9 Piccadilly

MANCHESTER

TITLE: Level 01-04

Proposed GA Plan

SCALE: 1:100@ A1

ORIGIN DATE: 03/06/2021

DRAWN: MS

CHECKED: EMcA

STATUS: Planning

PROJECT: 05936

DRAWING NO: B1_02_2201

REV: 0

Architecture | Masterplanning | Interiors | Graphics | Branding