




SAFETY, HEALTH & ENVIRONMENTAL INFORMATION

For details of site wide and general risks to be read in conjunction with these notes, refer to the following documents:
Refer to site safety files. All operatives to sign up to all job specific risk assessments and method statements.
In addition to the hazards/risks normally associated with the types of work detailed on this drawing, note the following:
Construction and Manufacture

Maintenance, Cleaning and operation

Decommissioning and Demolition

It is assumed that all works associated with this drawing will be carried out by competent operatives working, where appropriate, to an approved method statement.

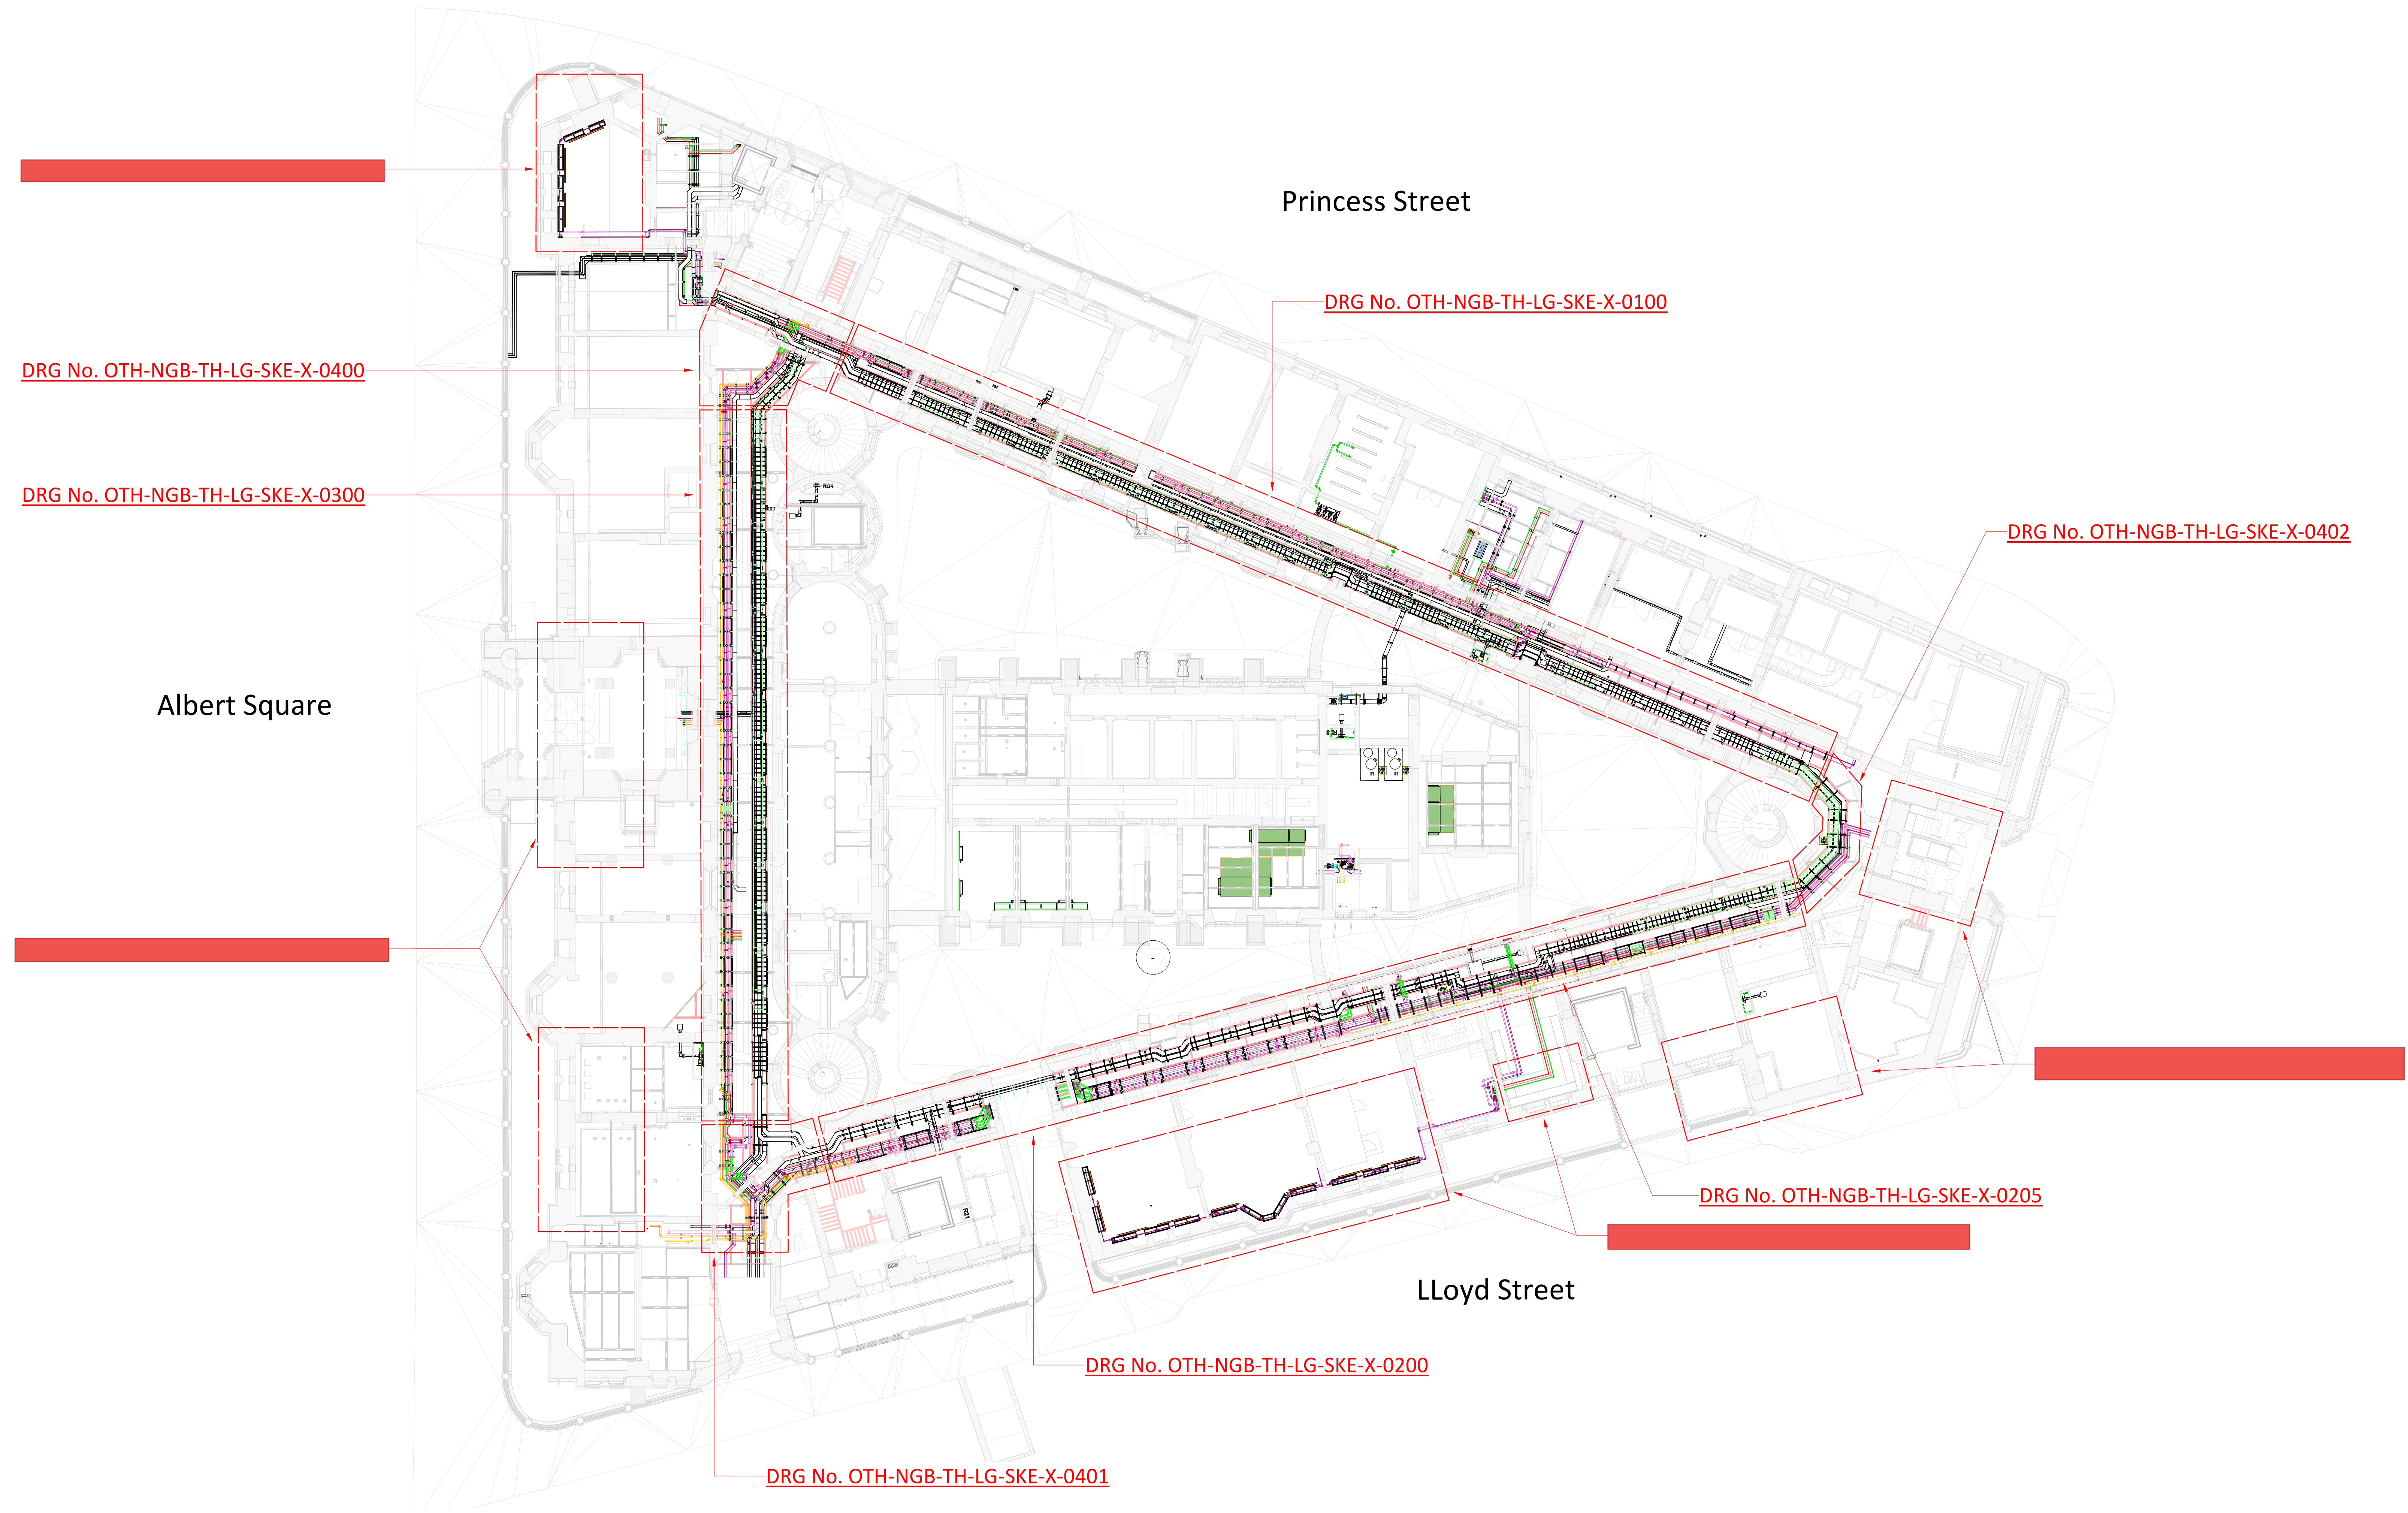



8th Floor, 5 Exchange Quay, Salford, M3 3ET
Tel: 0161 872 0373

Client:
Manchester City Council

Contract:
Our Town Hall

Design Manager:
ARUP

Checked By:
P Hardman

Drawn By:
L Hall

Title:
Lower Ground Floor Module Map
Location Layout

Issue Date:
02/02/22

Status	Scale	Sheet Size	Rev
S3 - For Review & Comment	1 : 200	A0	P01



OTH-NGB-TH-LG-DWG-X-0900