


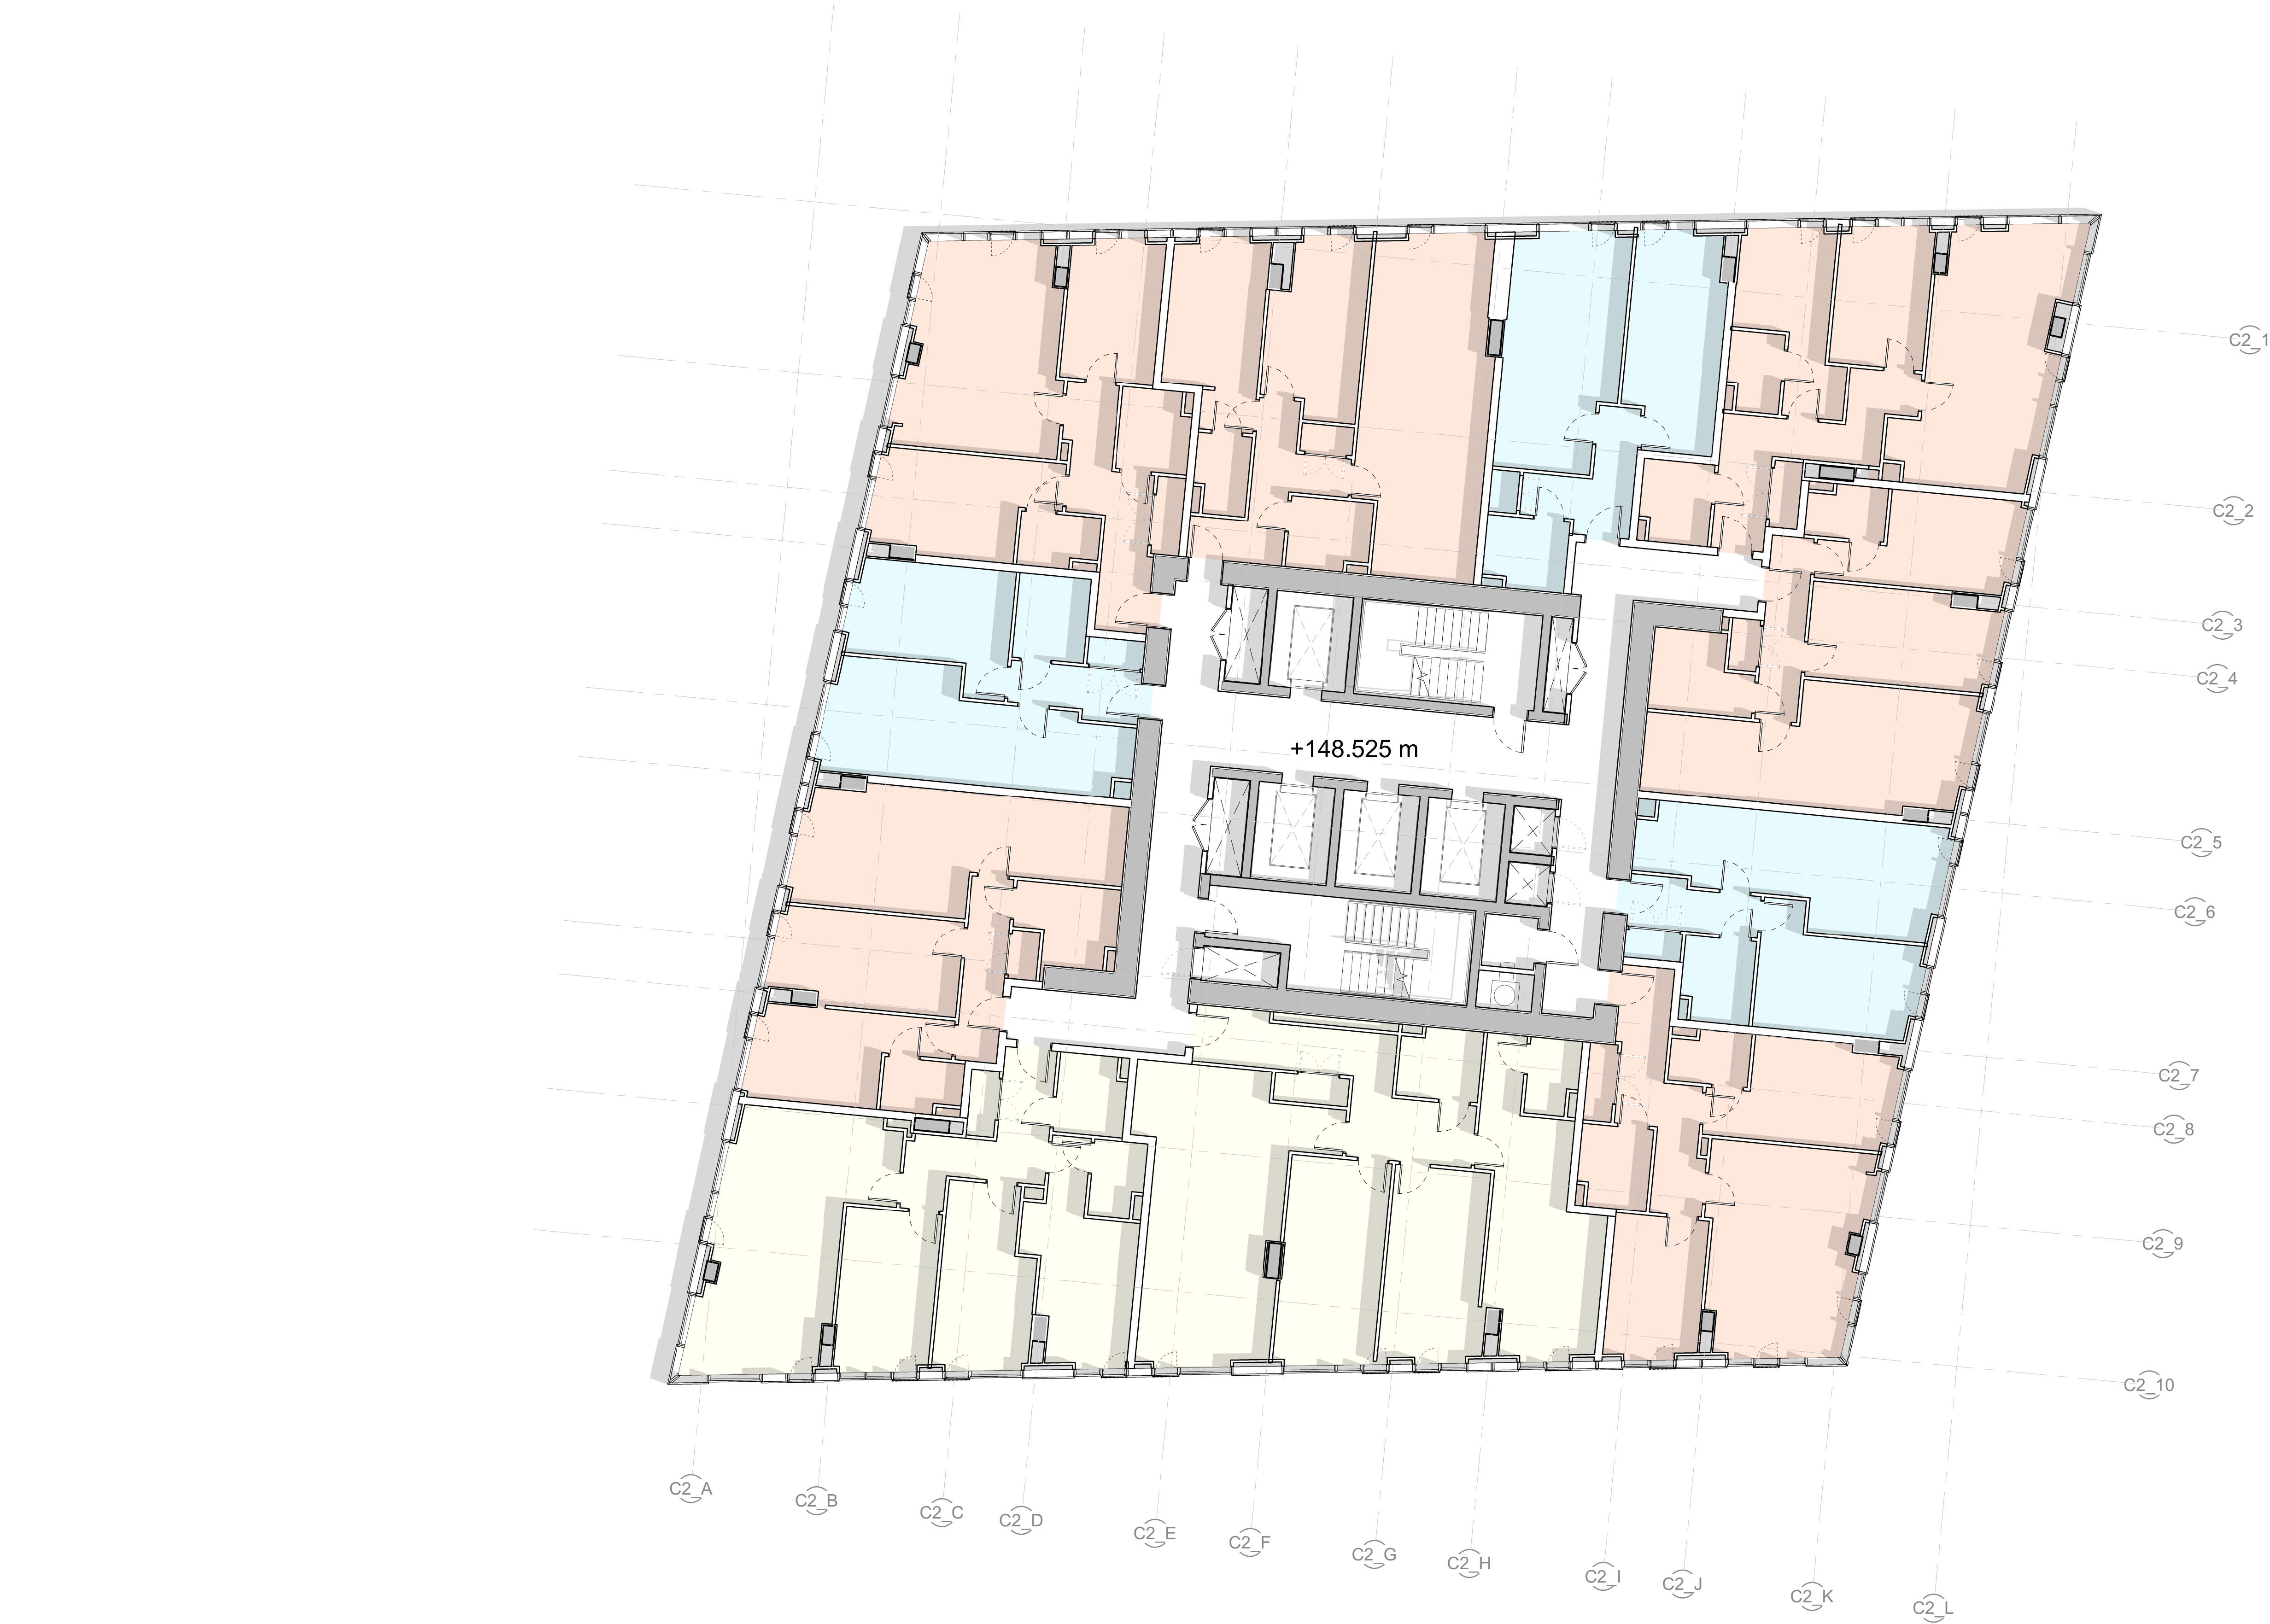

Key to show distribution of floorplates

C2 L41 shown in plan. Arrangment is applicable to all highlighted floorplates

