


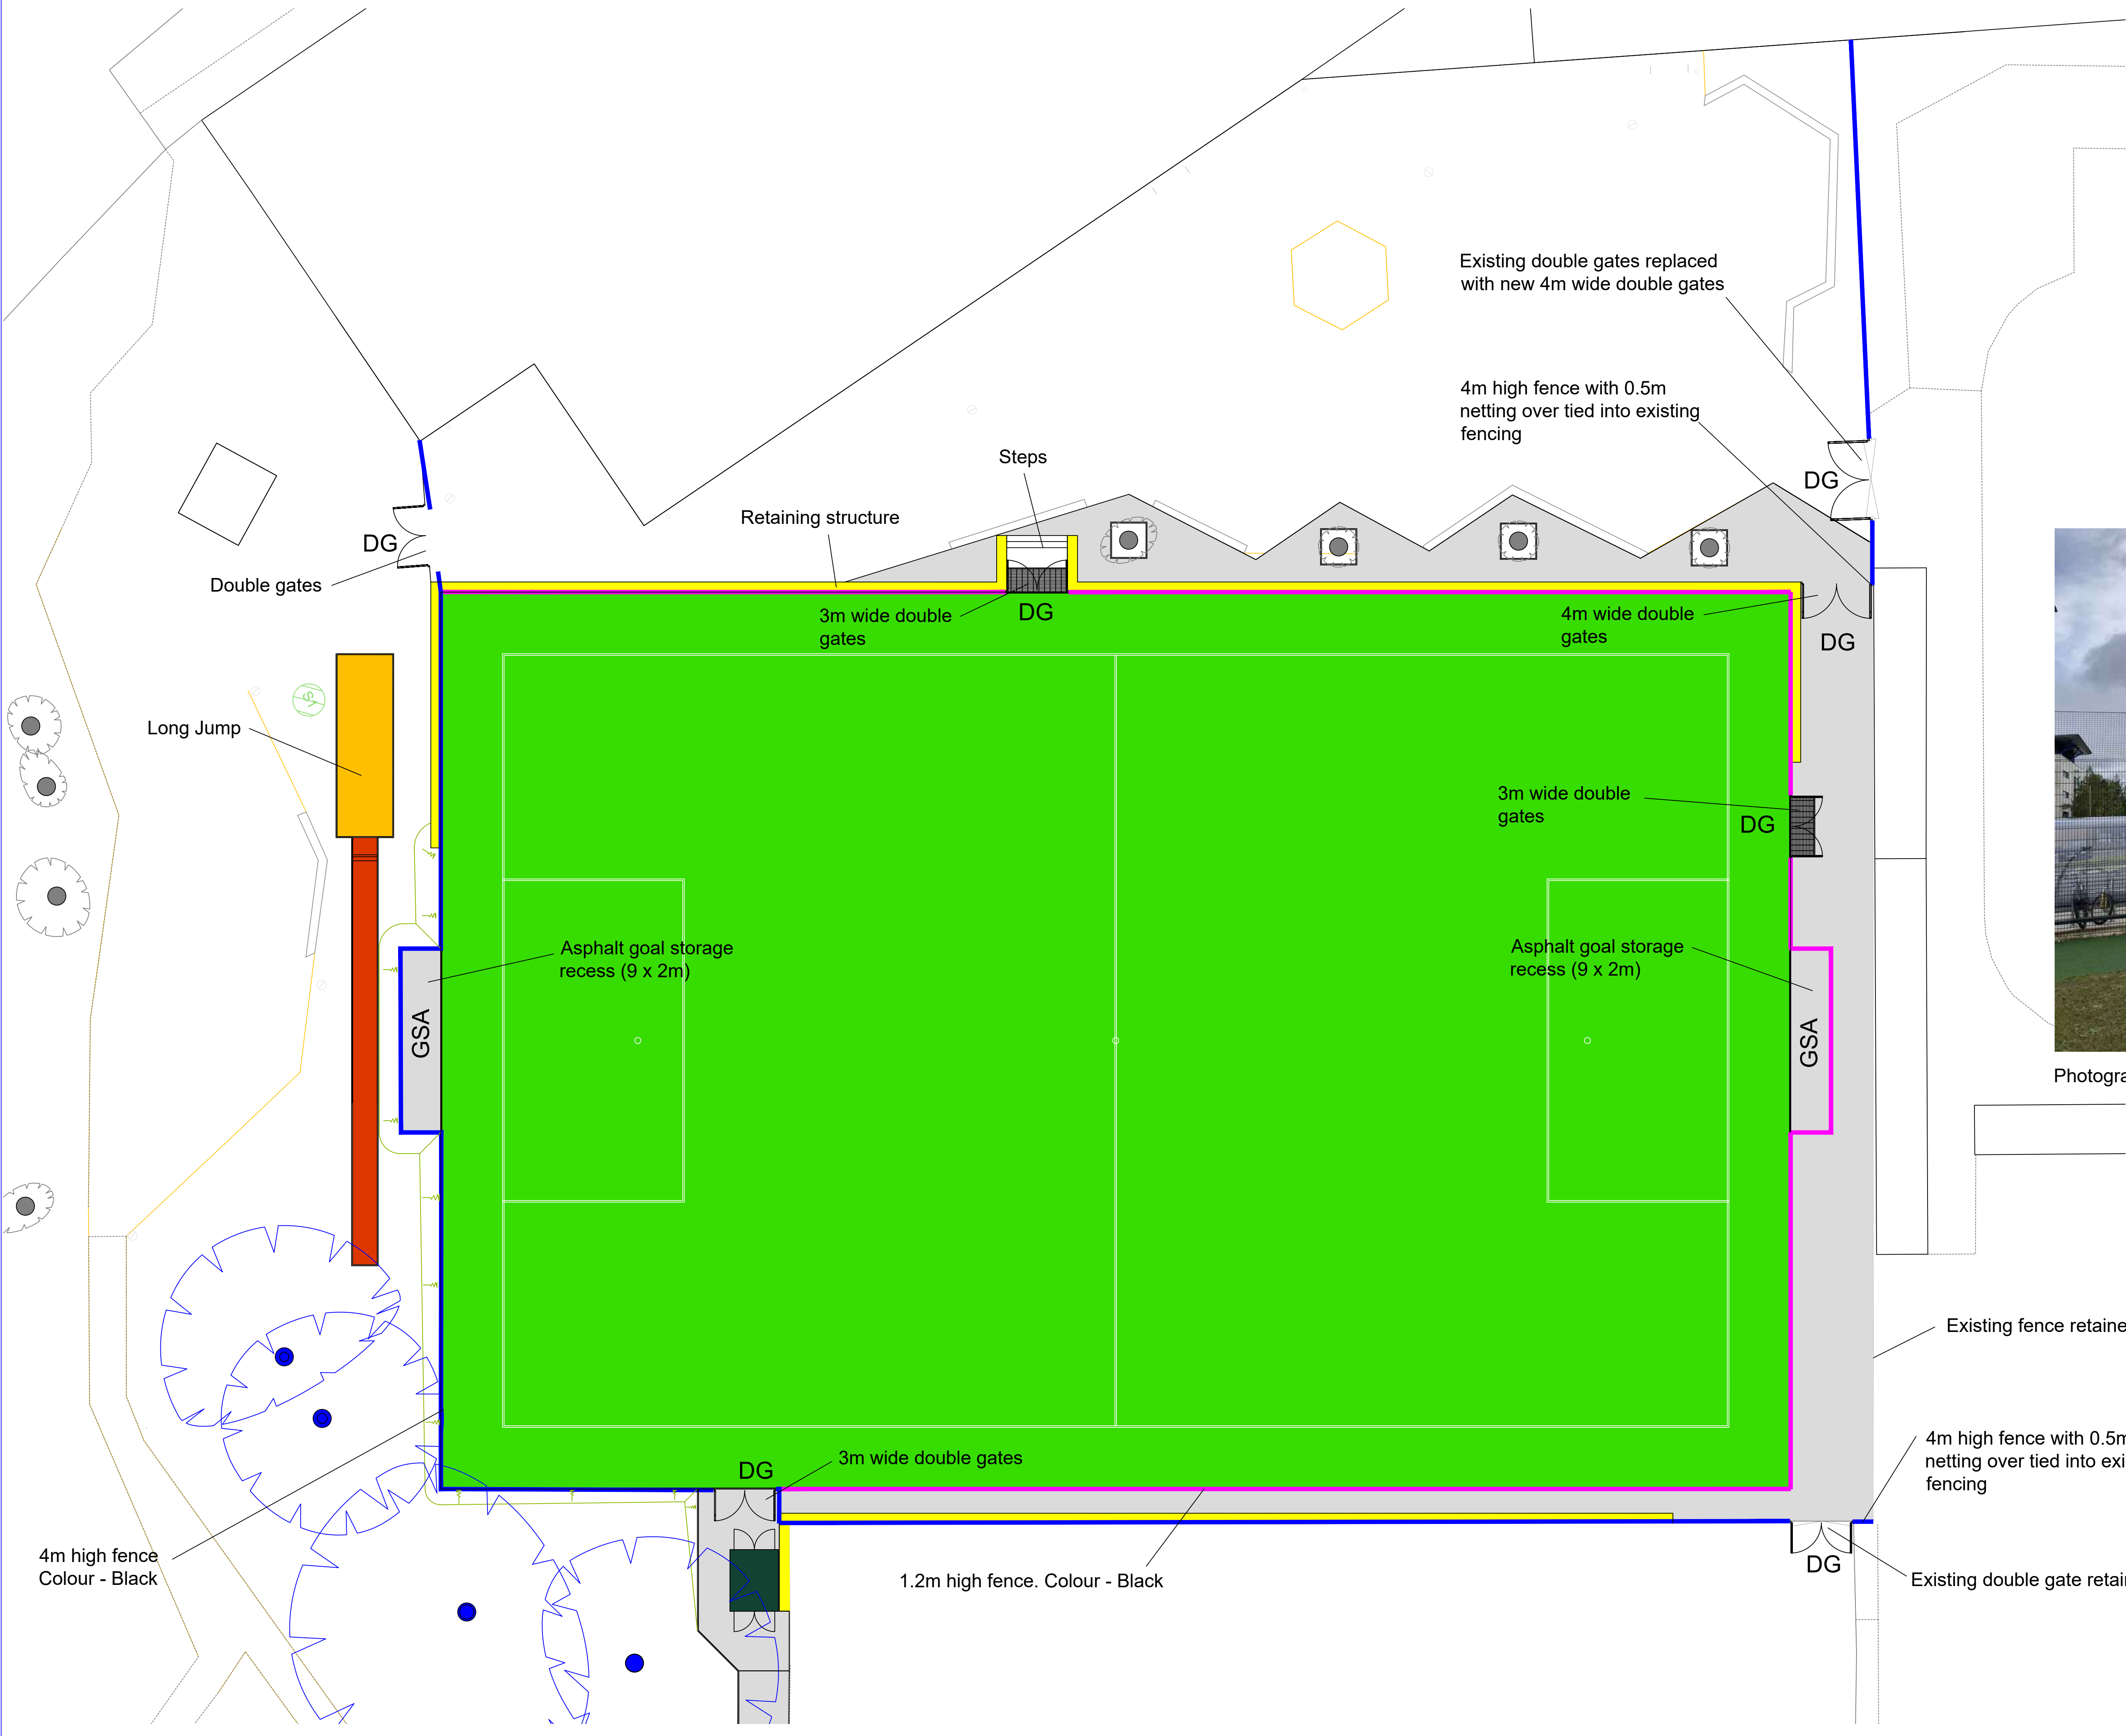

- NOTES
- 3G synthetic carpet
 - Porous asphalt
 - DG Double Gate
 - GSA Goal storage area
 - 1.2m high fence. Colour - Black
 - 4m high fence with 0.5m netting over to match existing school fencing. Colour - Black
 - Retaining structure



Photograph of existing school fencing

Initial Issue											
Rev	A	m	e	n	d	m	e	n	t	Date	By
Client											
DIDSBURY HIGH SCHOOL											
Project											
3G STP											
Drawing											
Proposed Fence Layout											
											
Drawn		Date				Scales					
HJ		15-10-21				1:150					
Checked		Plot No		Prelim		Check		Final			
01											
Job No				Drawing No				Rev			
				MCA-MUK2479-09				A			