


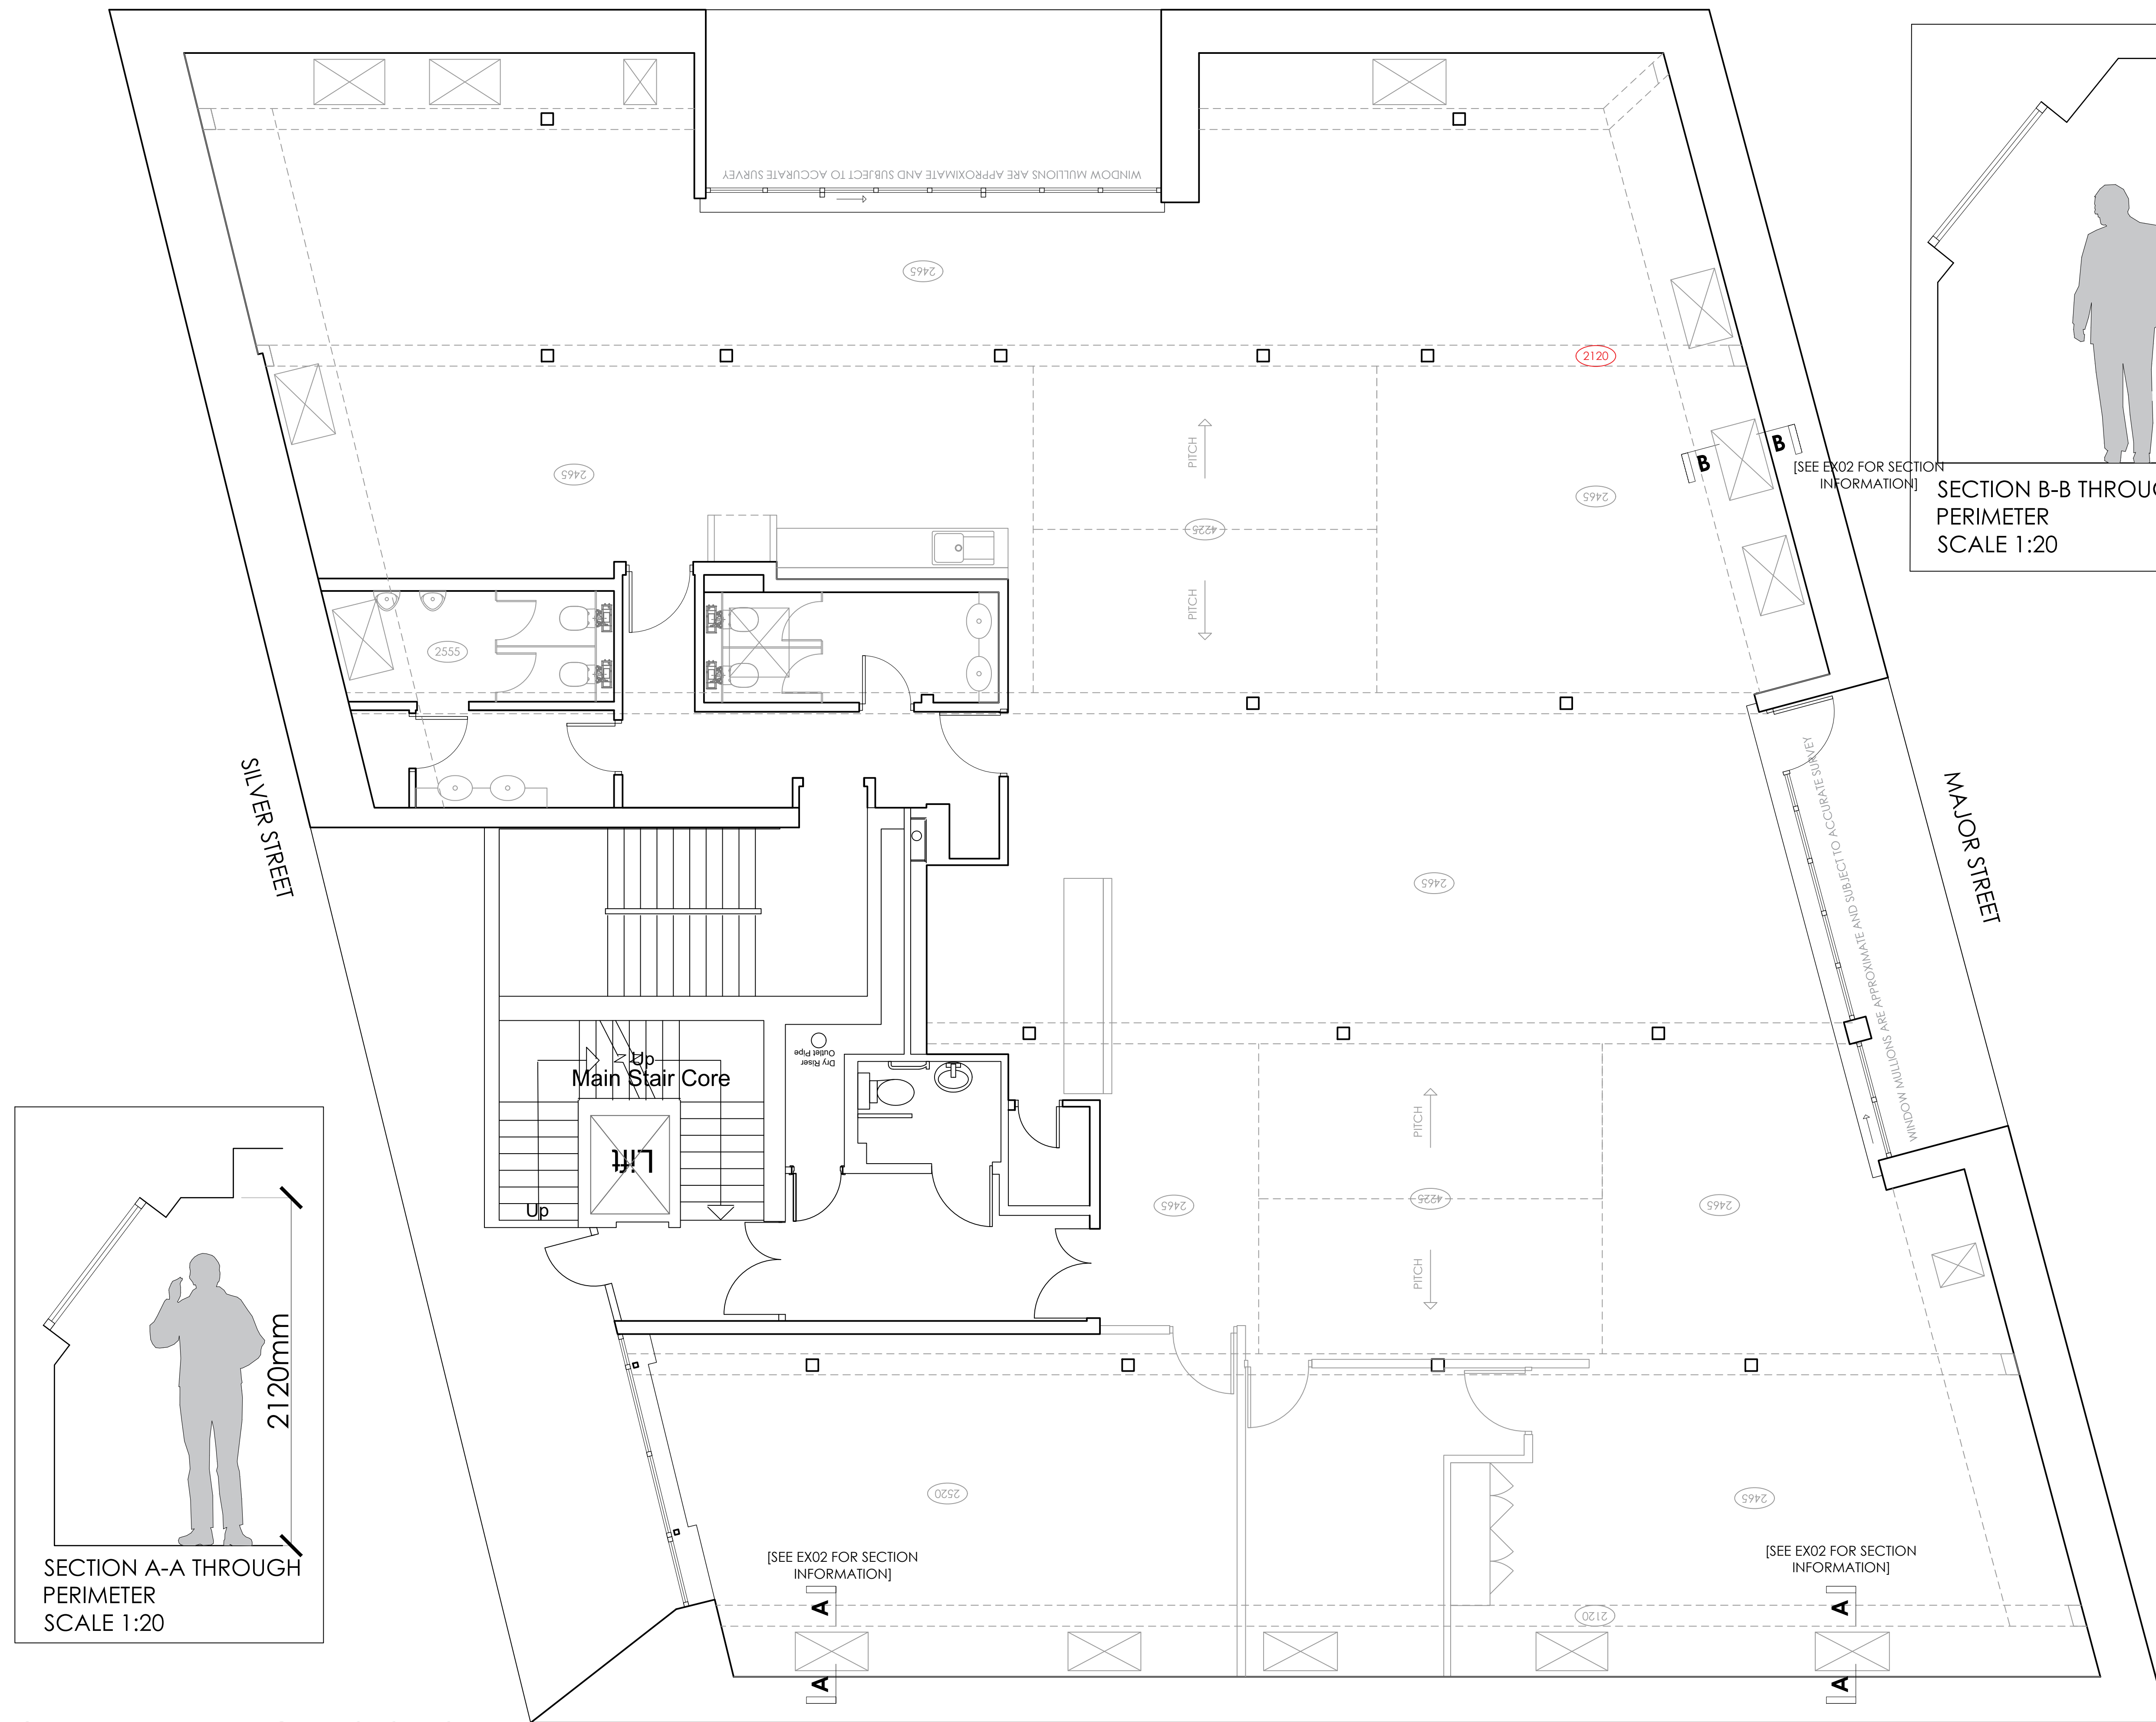

This drawing is the property of bluesky Design and must not be copied or otherwise reproduced. All dimensions must be checked on site before commencing work. This drawing was produced using AutoCAD 2020.



FOR APPROVAL

Rev	Date	Description	Initials
A	23.11.21	FOR APPROVAL	CB

Client:	ABRDN
Project:	CAT A + REFURBISHMENT
Address:	101 PRINCESS ST MANCHESTER
Drawing Title:	5TH FLOOR EXISTING CEILING LAYOUT
Date:	05.02.2021
Project Number:	1213
Scale:	1:50@A1
Drawn by:	FLC
Drawing Number:	1213-05-EX02(A)

101 PRINCESS ST
5TH FLOOR EXISTING CEILING LAYOUT