
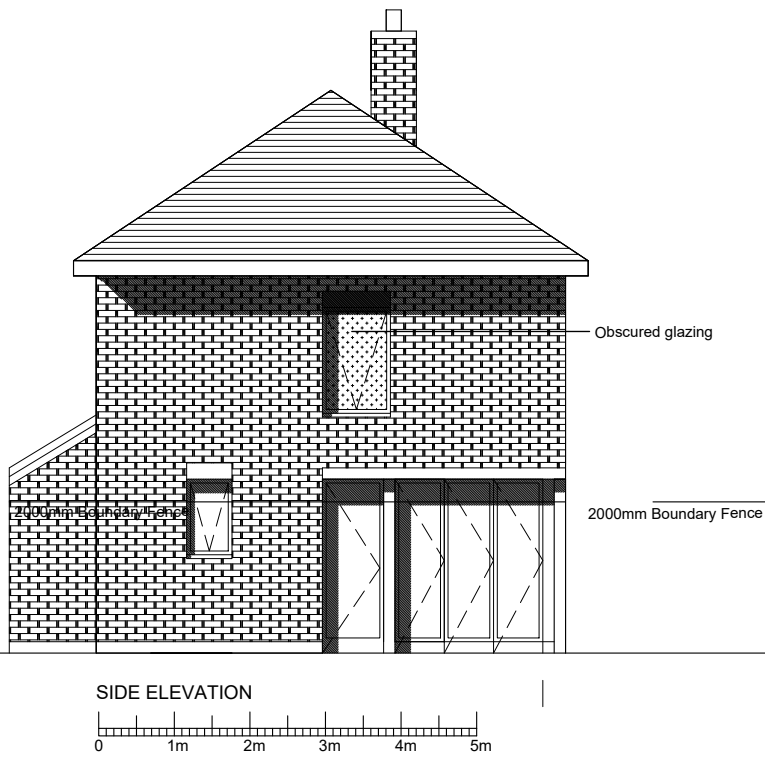
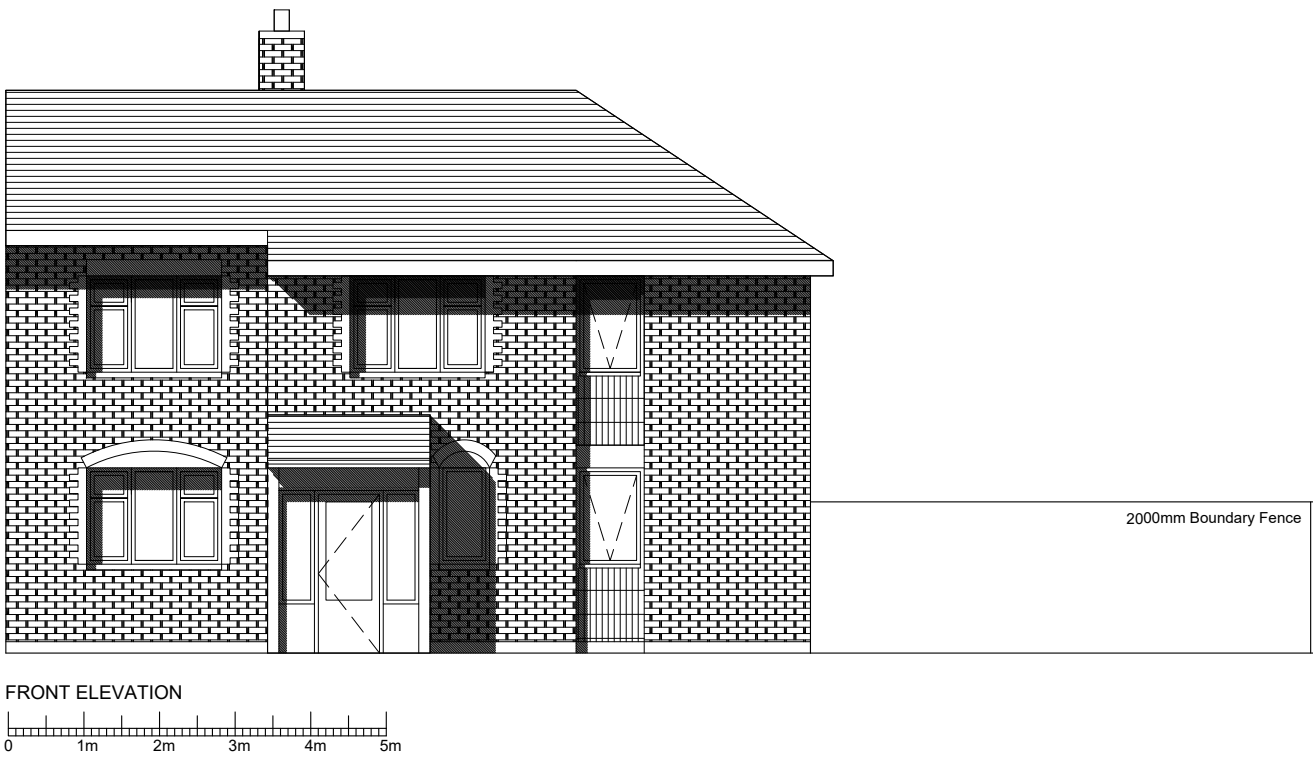
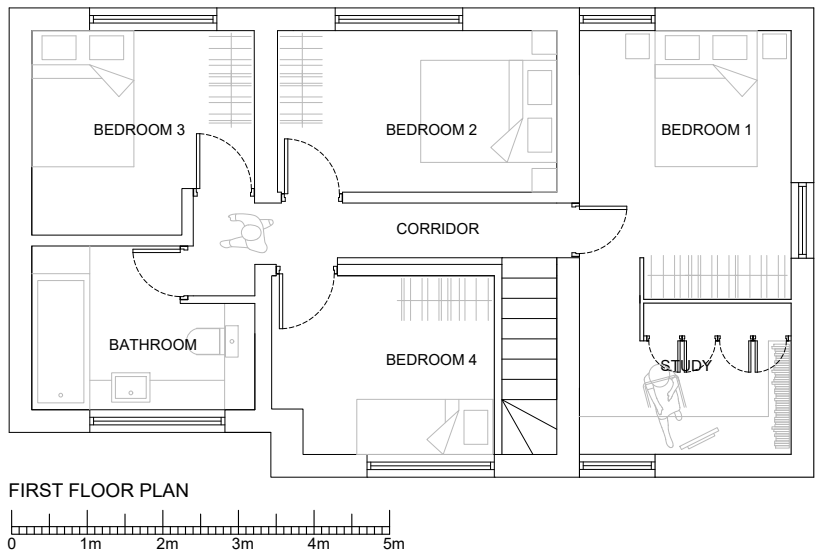
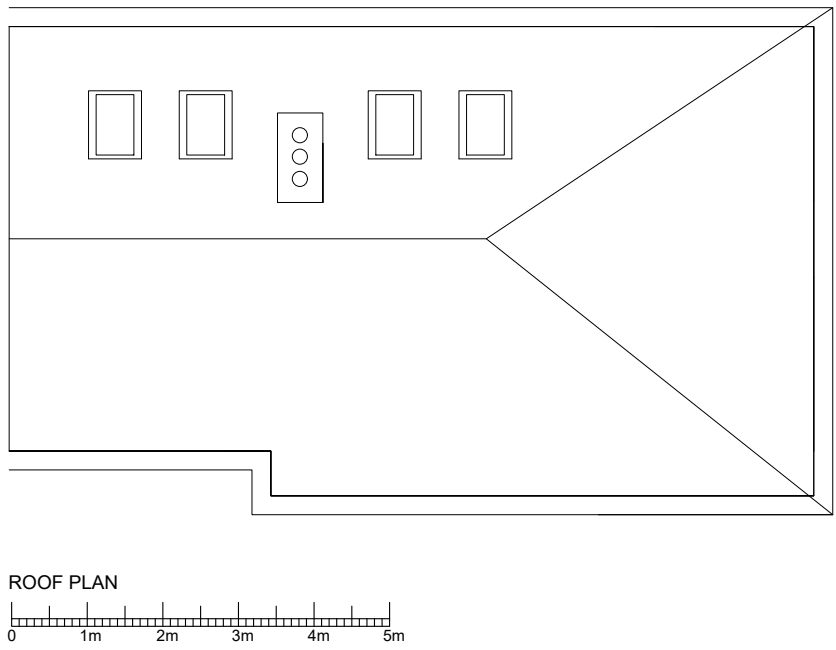
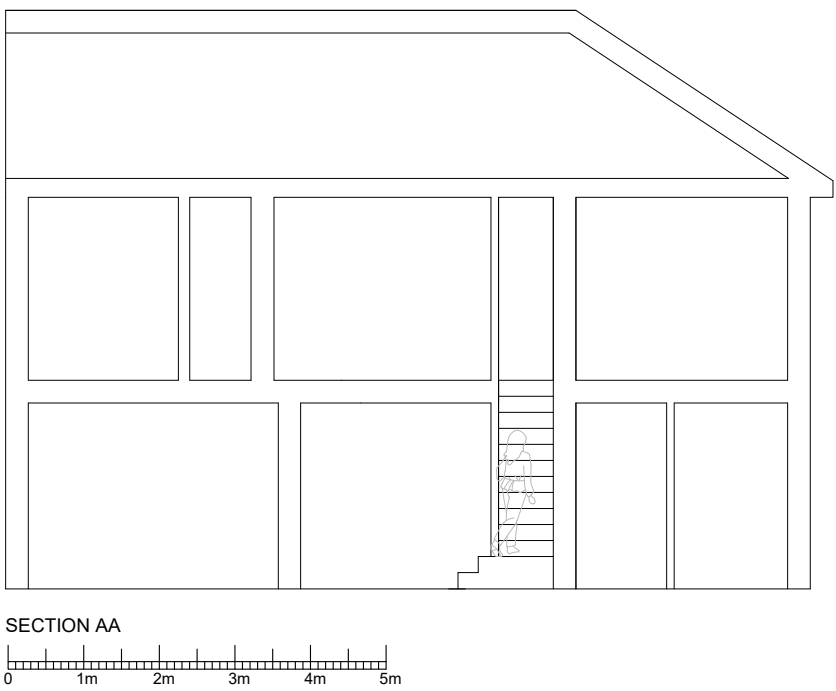


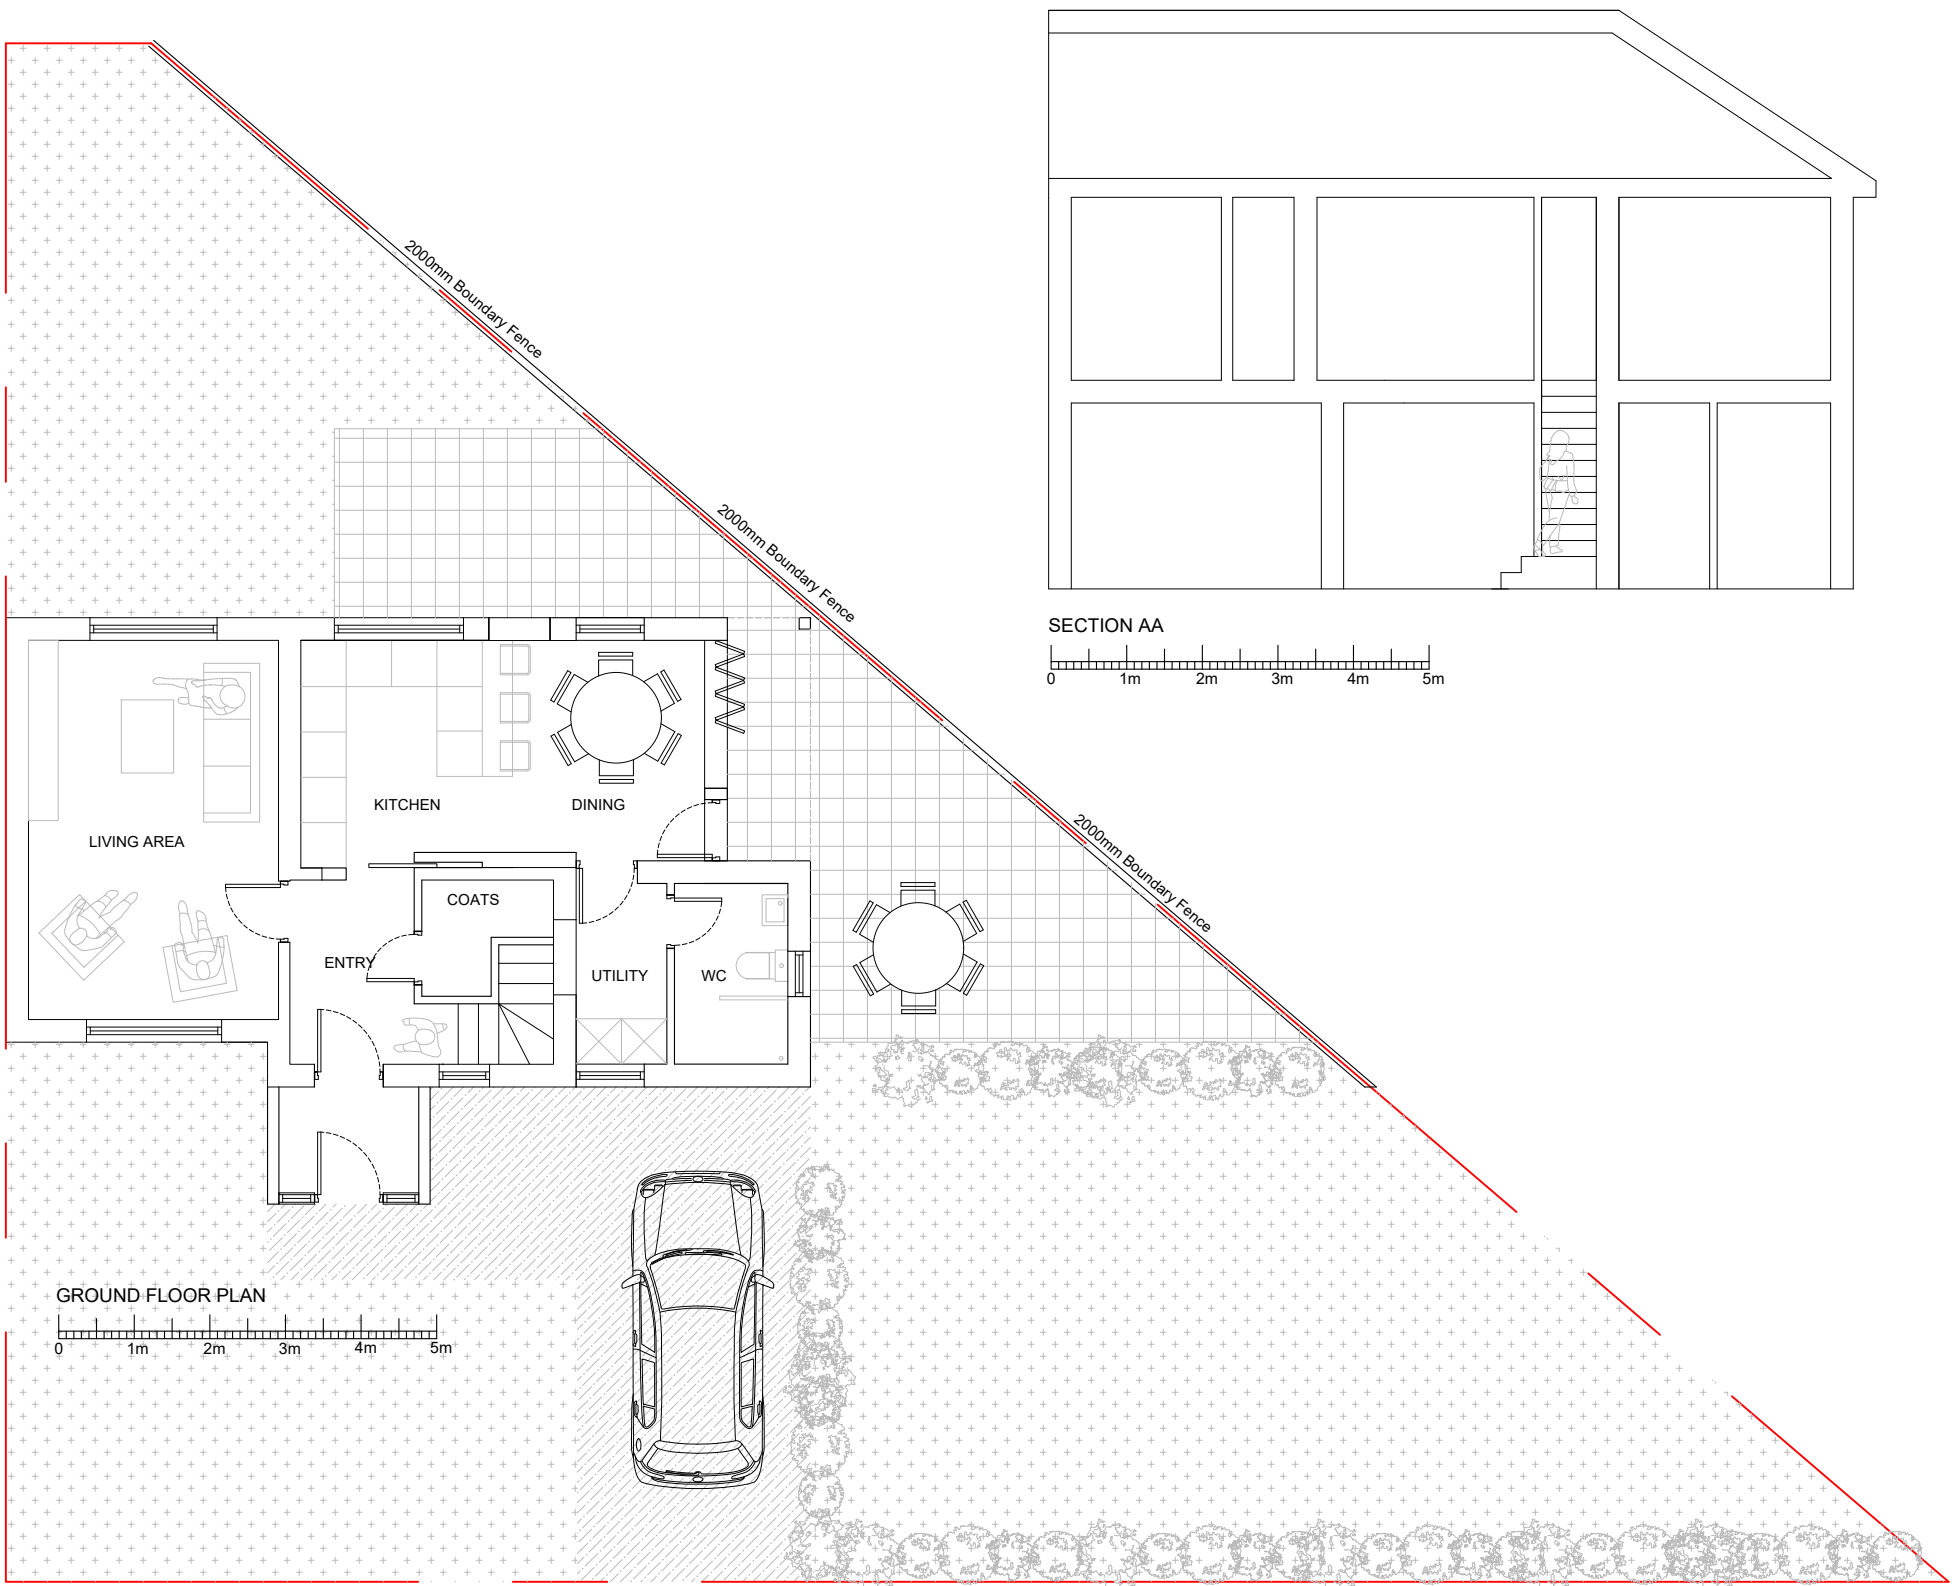

- FIRST ISSUE
- A Boundary Treatment / Obscured Glazing Added For Privacy
- B Boundary Treatment updated and omitted from front section

06.09.21 JG
28.11.21 JG
06.12.21 JG

JO + GERD MORRIS

client

7 MOTTRAM AVE
CHORLTON M21 7LX

project

PROPOSED
PLAN ELES SECTION

title

FAC37

job No.

AL.01

dwg No.

1:100 @ A1

scale

JG

drawn