



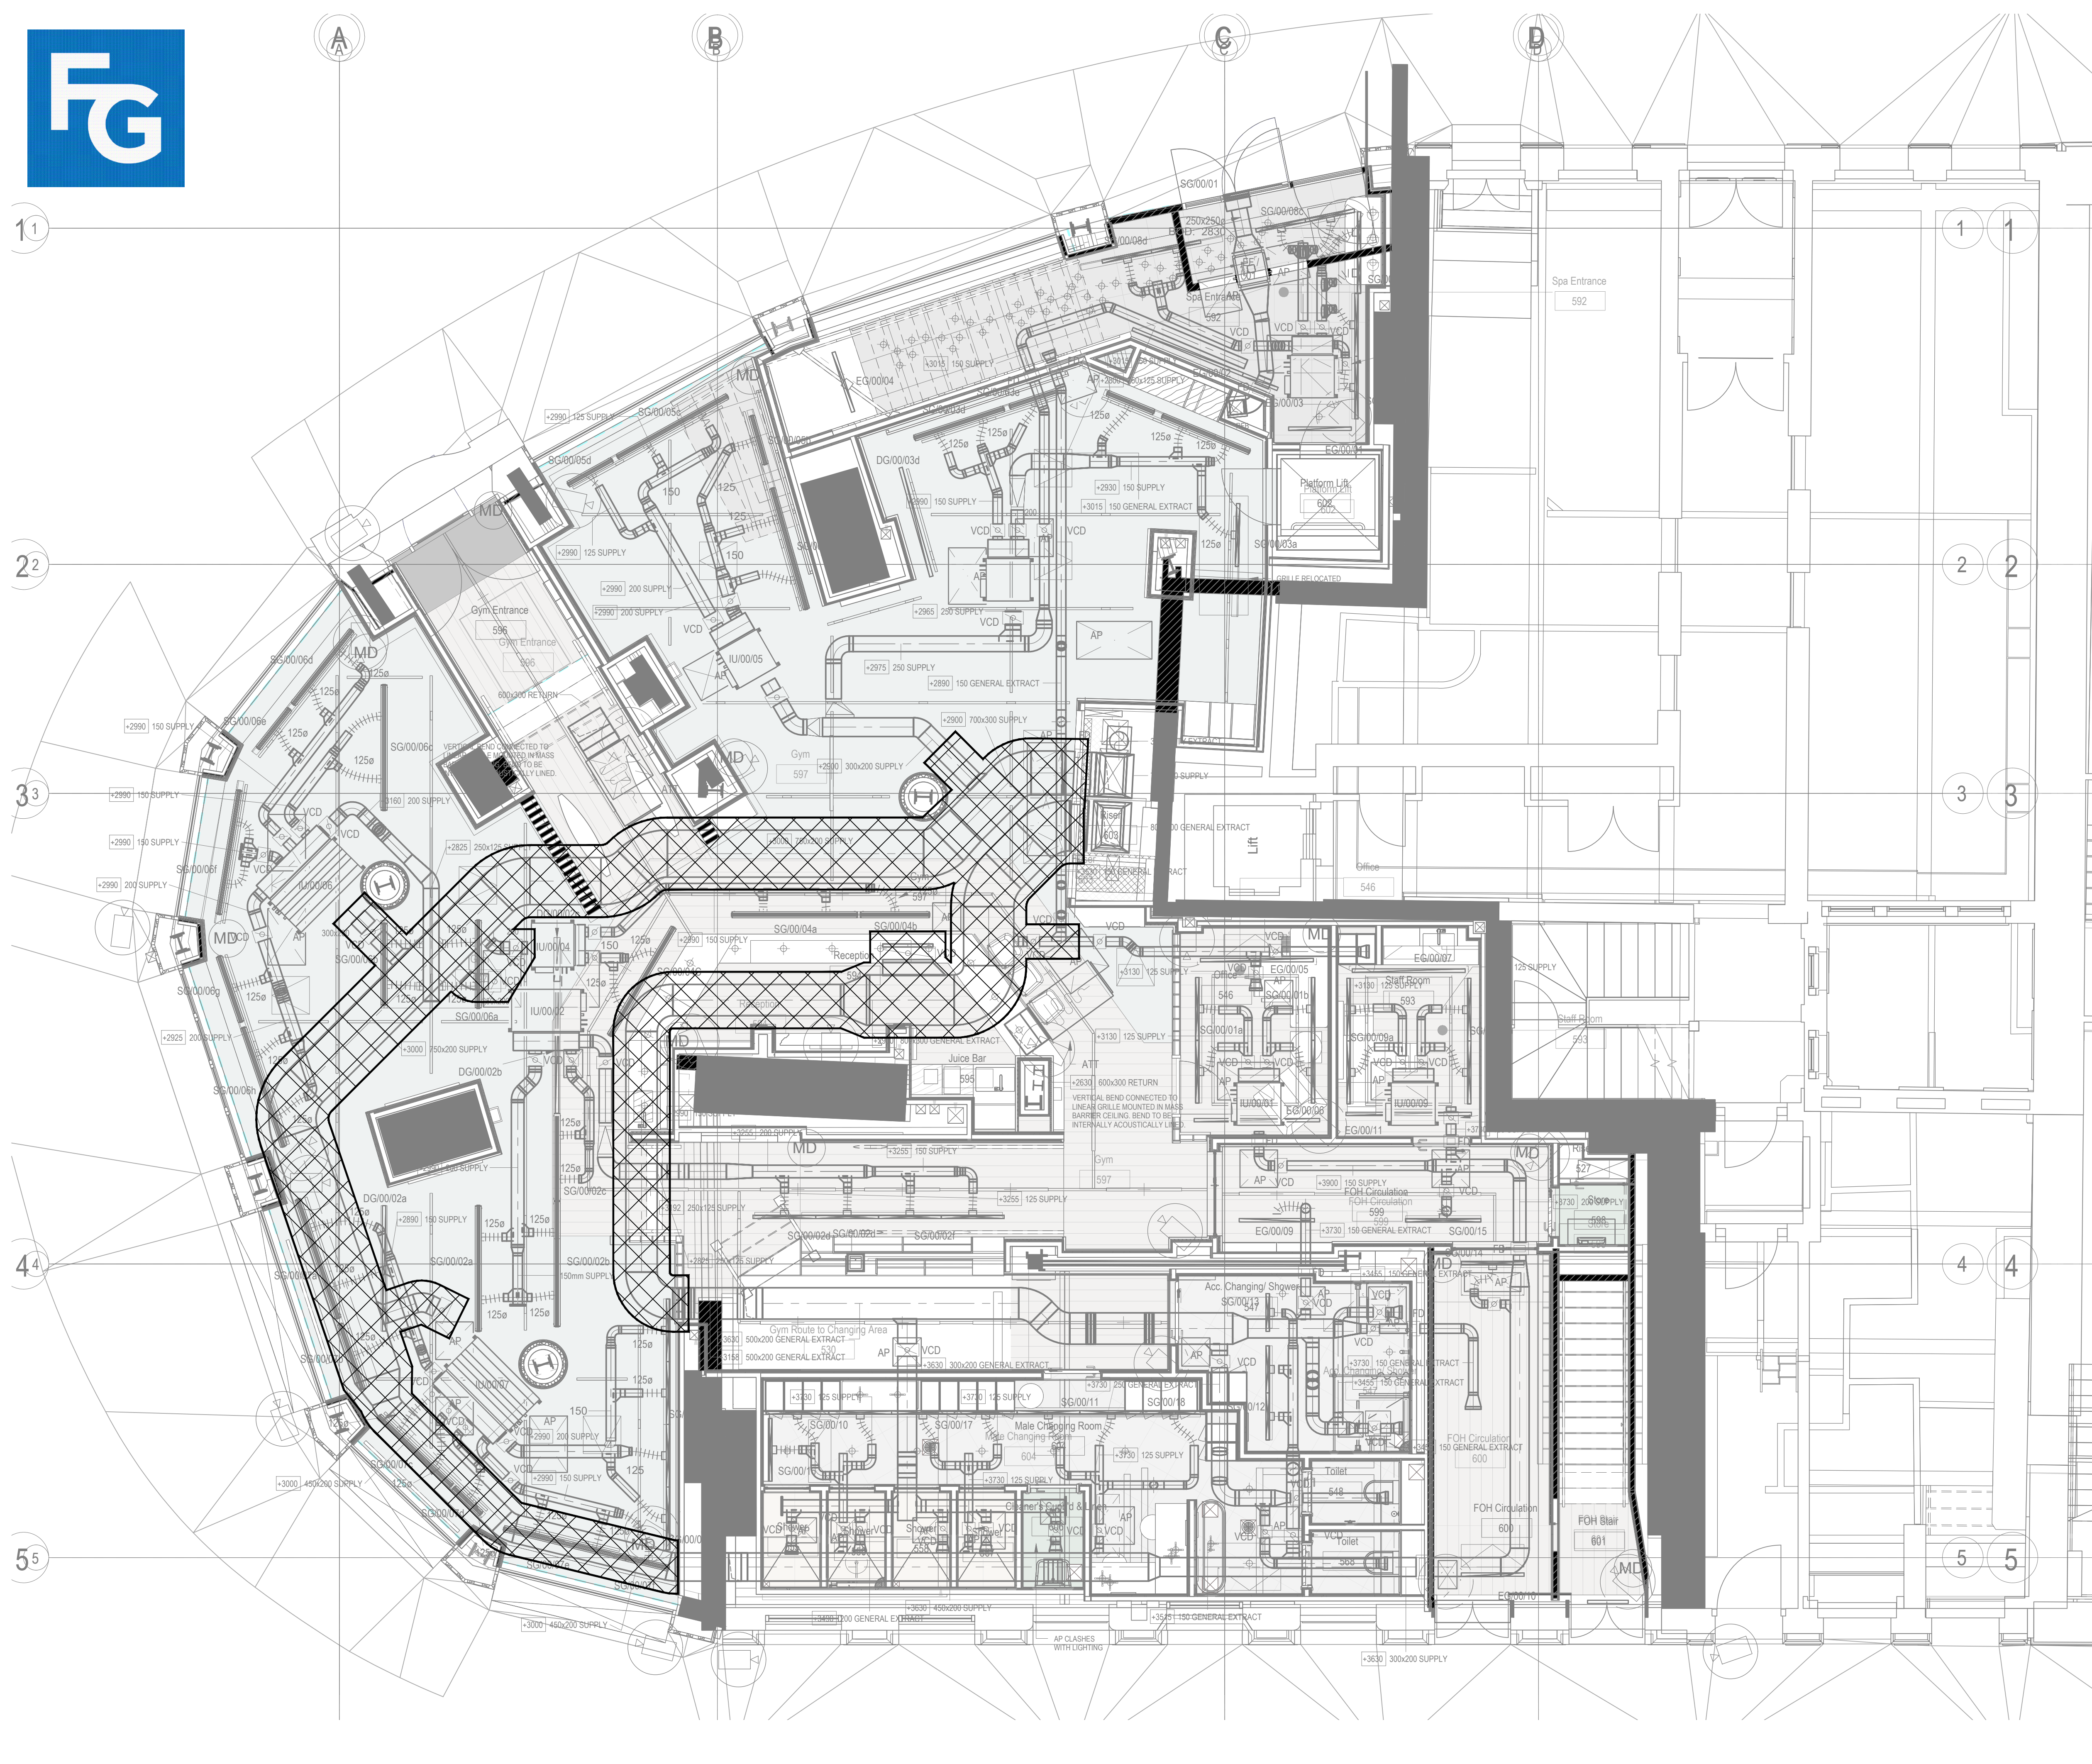

- NOTES:**
1. THIS DRAWING IS FOR SPATIAL CO-ORDINATION PURPOSES ONLY. ALL CONTRACTORS TO REVIEW THIS DRAWING AND ADVISE OF ANY CHANGES, CLASHES OR MISTAKES PRIOR TO MANUFACTURE / SITE INSTALLATION AS FG MECHANICAL BUILDING SERVICES LTD. WILL NOT BE HELD LIABLE FOR ANY DISCREPANCIES THAT MAY RESULT FROM THE USE OF THIS DRAWING FOR SITE INSTALLATION.
 2. SUB CONTRACTORS ARE DEEMED RESPONSIBLE FOR ALL INFORMATION ON CO-ORDINATED DRAWINGS APPLICABLE TO THEIR SPECIALIST FIELD. THIS APPLIES TO ALL DRAWINGS FROM CO-ORDINATION DEVELOPMENT THROUGHOUT THE CONTRACT PERIOD, AND IN PARTICULAR RELATES TO INDUSTRY STANDARDS AND SPECIALIST SERVICES REGULATIONS.
 3. UNLESS STATED OTHERWISE ALL INVERT LEVELS ARE FROM F.F.L. TO BOTTOM OF DUCT (UL-****) OR CENTER OF SPIRAL DUCT/PIPE (CL-****)
 4. **DO NOT SCALE FROM THIS DRAWING.** ALL CRITICAL DIMENSIONS ARE SHOWN. FOR ALL OTHER DIMENSIONS PLEASE CONTACT THE OFFICE BELOW.

 DENOTES HIGH LEVEL CEILING MODIFICATIONS TO ACCOMMODATE SERVICES

REV / DESCRIPTION		BY	CKD	DATE
STATUS		ISSUED FOR APPROVAL		
PROJECT TITLE				
SPA & KSTH, MANCHESTER				
DRAWING TITLE				
GROUND FLOOR - HIGH LEVEL CEILING MODS				
DRAWING NUMBER		REV	SIZE	SCALE
THG-FGM-BS-GF-SK-M-000001		-	A1	1:50
DRAWN BY	DATE	CHECKED BY	DATE	
CG	28/07/2021	JMG	28/07/2021	

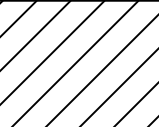