



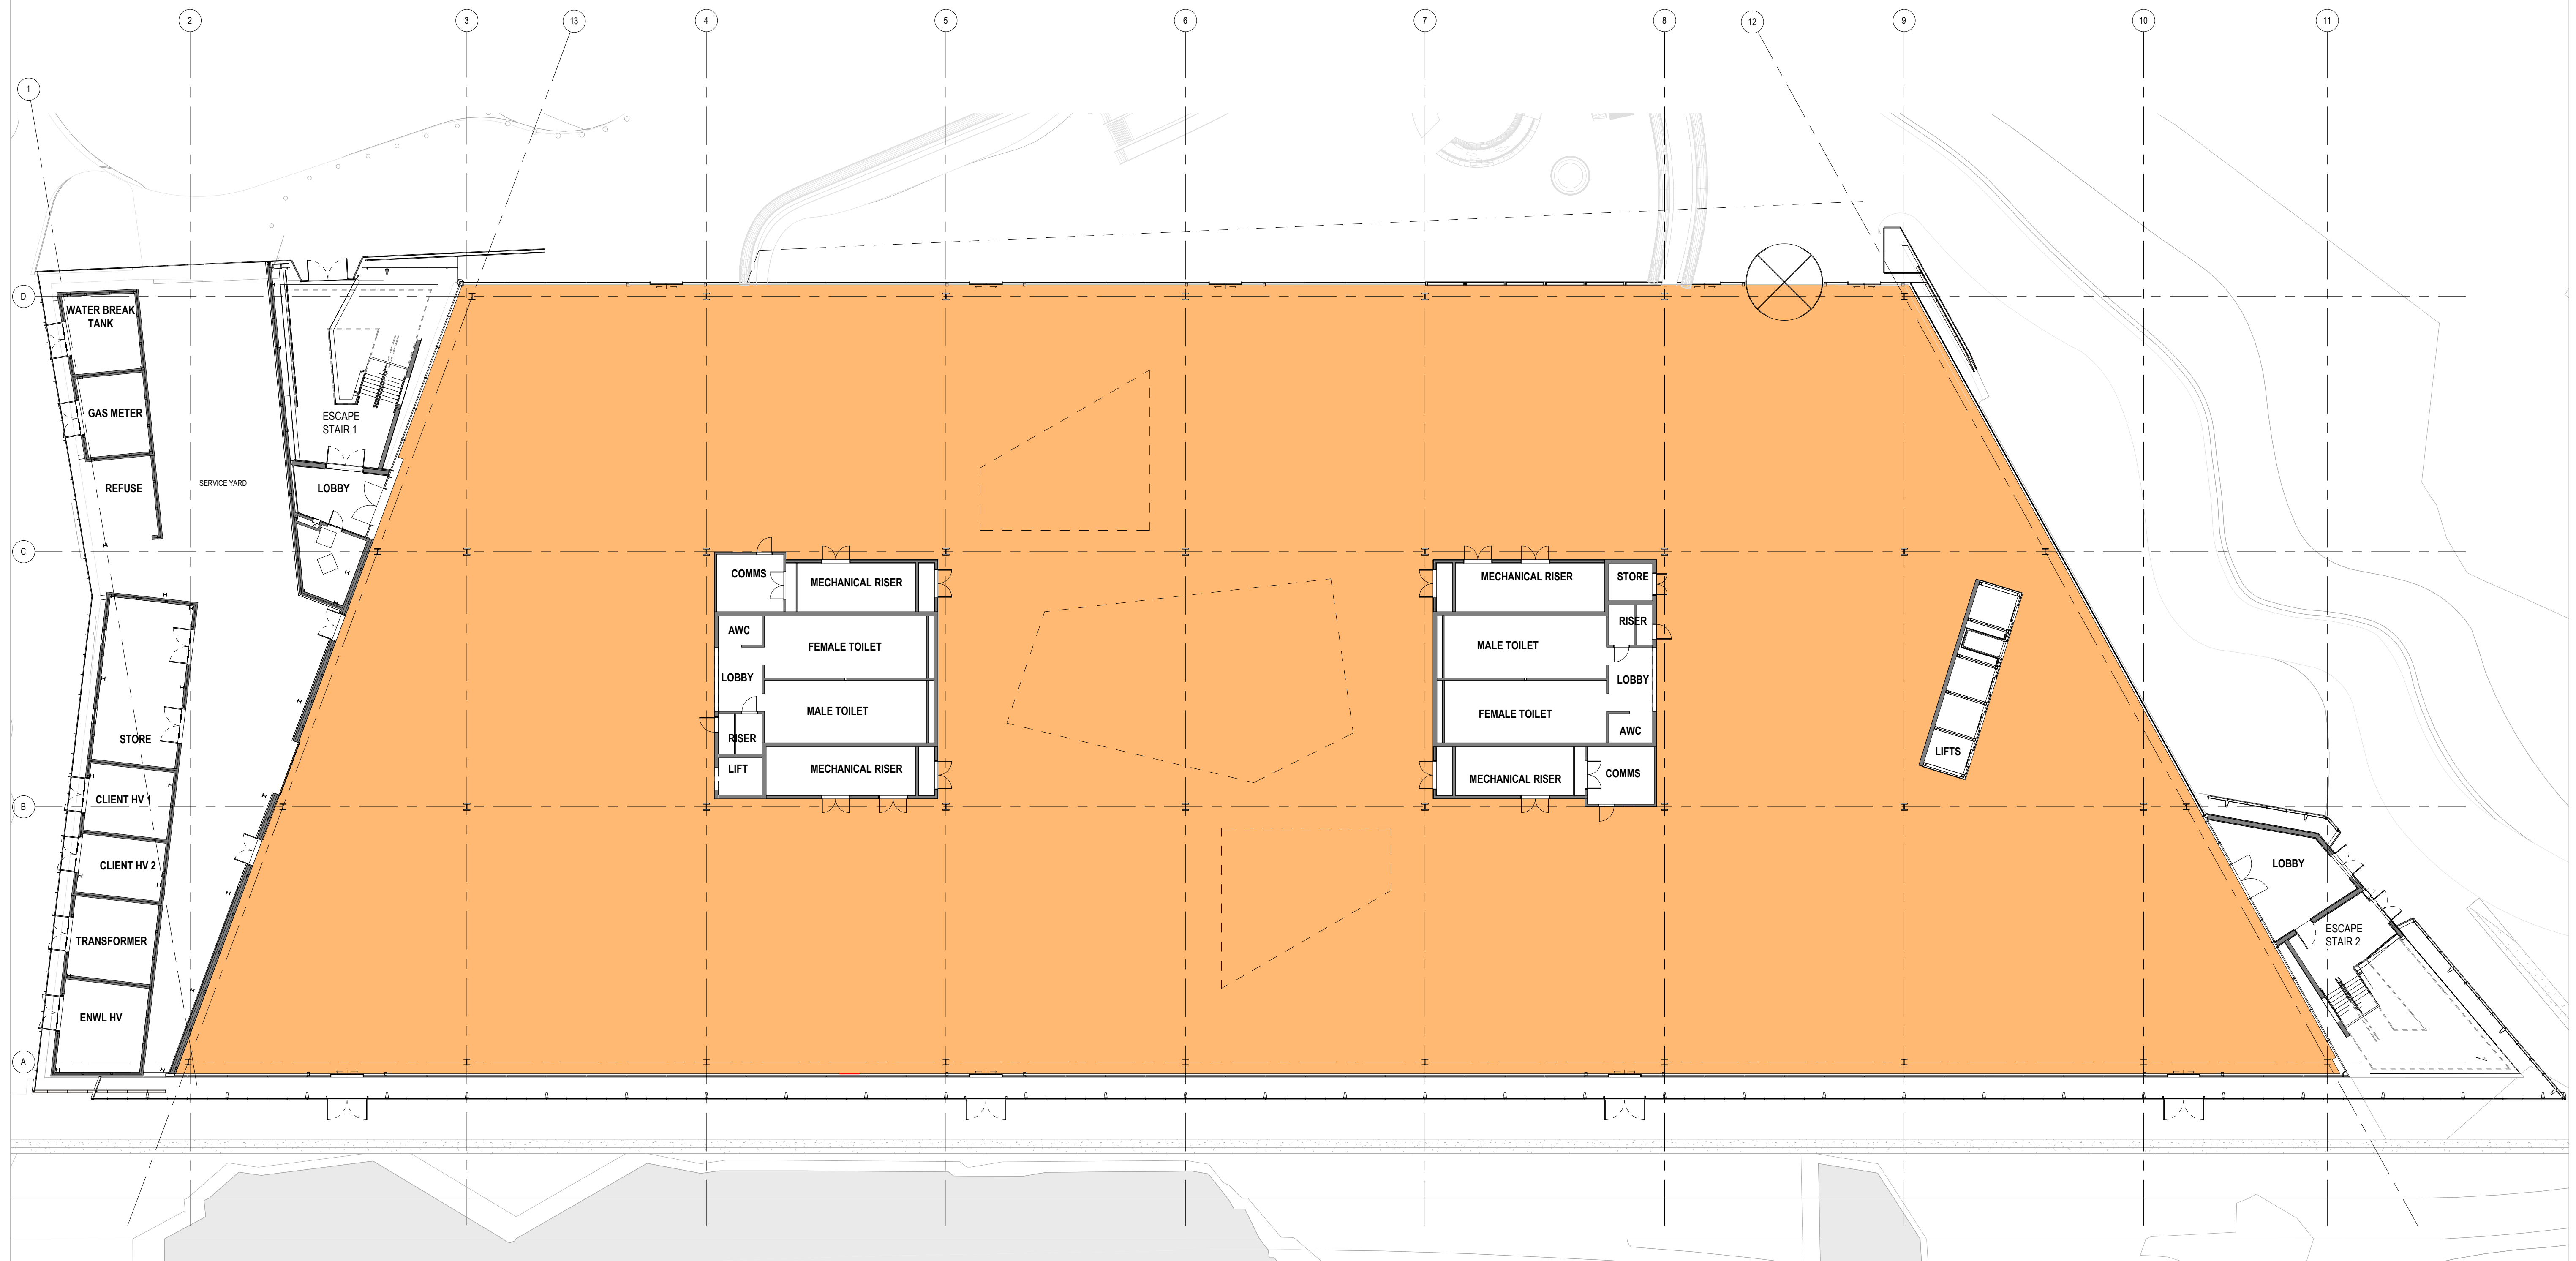

**1 GA Plan - Phase 1 - Ground Floor**

BUILDING DESIGN PARTNERSHIP SHALL HAVE NO RESPONSIBILITY FOR ANY USE MADE OF THIS DOCUMENT OTHER THAN FOR THAT WHICH IT WAS PREPARED AND ISSUED.

ALL DIMENSIONS SHOULD BE CHECKED ON SITE.

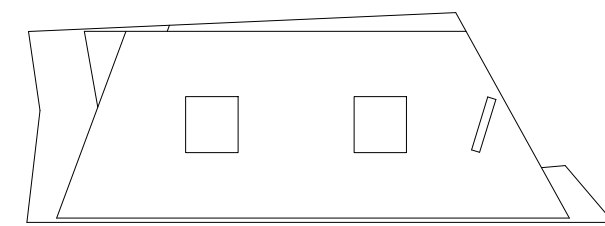

|            |              |       |         |          |
|------------|--------------|-------|---------|----------|
| <b>P02</b> | FOR PLANNING | SMS   | JB      | 10/12/21 |
| <b>P01</b> | FIRST ISSUE  | SMS   | JB      | 13/01/21 |
| REVISION   | DESCRIPTION  | DRAWN | CHECKED | DATE     |

11 Ducie Street  
PO Box 85  
Piccadilly Basin  
Manchester  
M60 3JA  
United Kingdom

# BDP.

|               |          |
|---------------|----------|
| PROJECT TITLE | The H!VE |
|---------------|----------|