


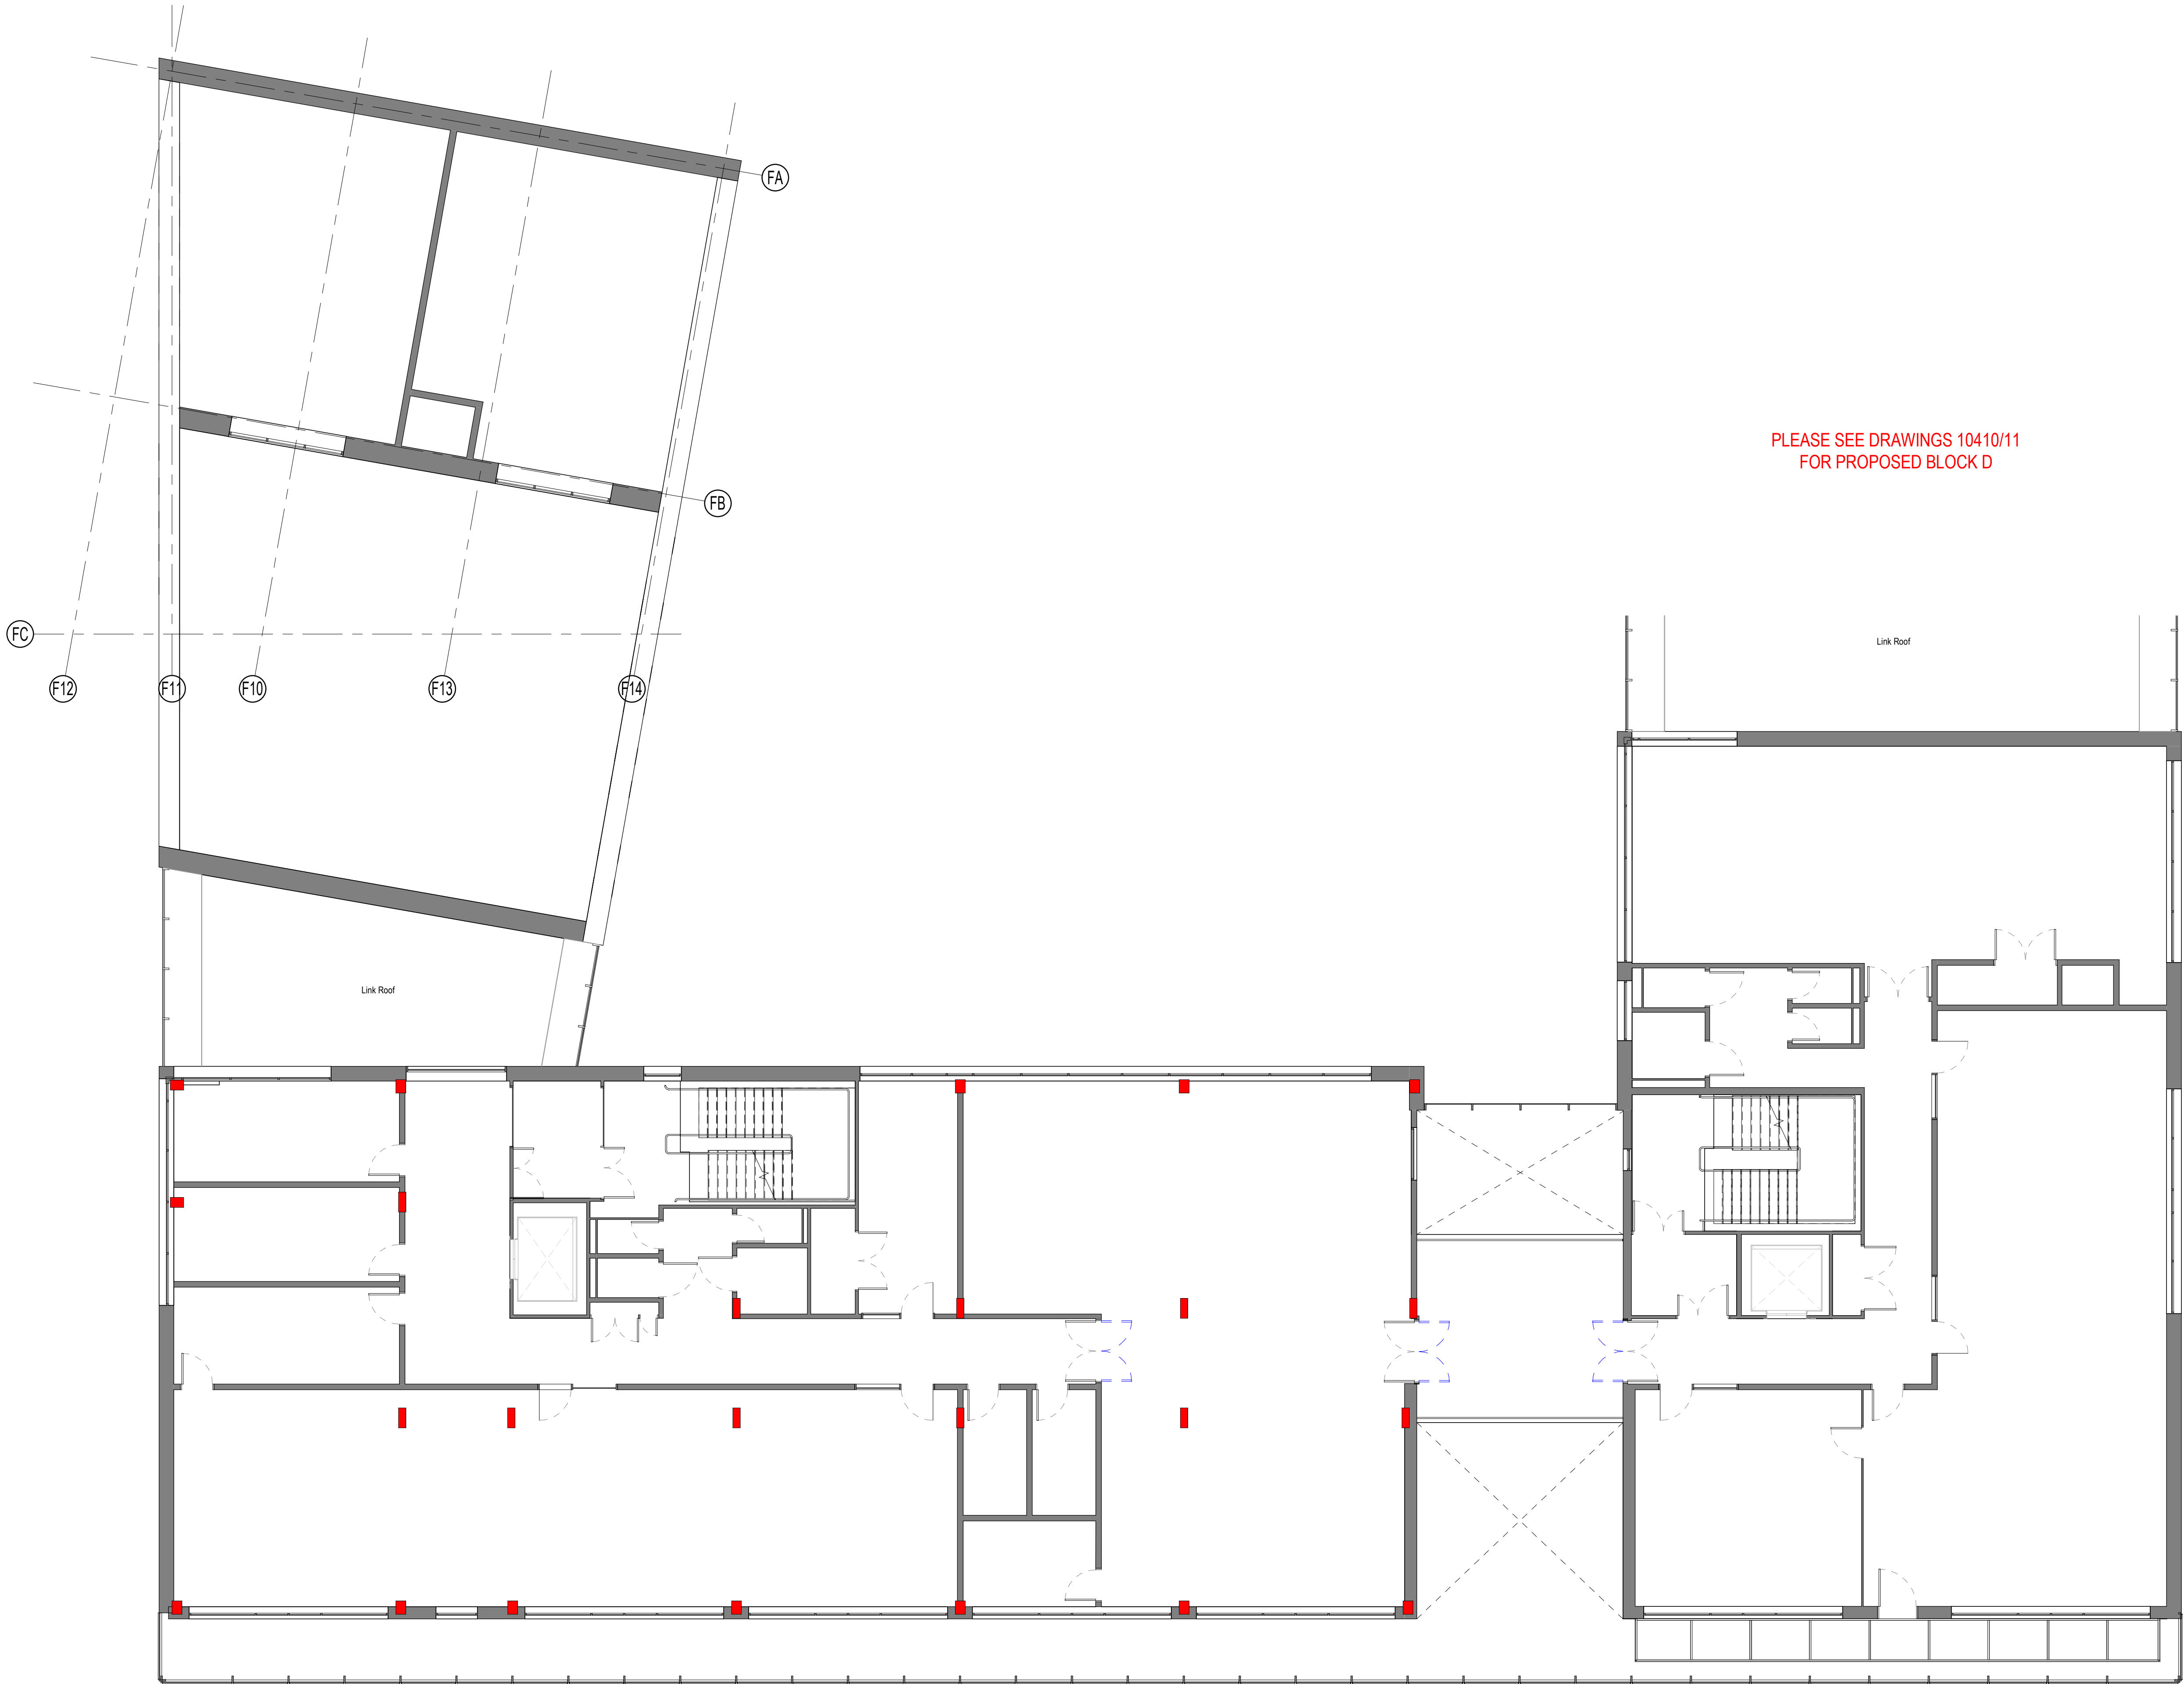

Left Alone

Works - Section 1

Works - Section 2

elliswilliams

Project Number: 2627
Project Name: Wythenshawe College

Drawing Status: Stage 3
Drawing Number: 2627- EWA- 01- 02- GA- A- 10402
Drawing Name: Level 02 - (E/F) GA
Date: 07/10/19
Drawn By: Author
Rev: P2
Scale: 1 : 100

Wellfield Chester Road Preston Brook WA7 3BA
T: 01928 752200 E: info@ewa.co.uk W: ewa.co.uk

1 0 1 2 3 4 5
SCALE 100
1: m

