


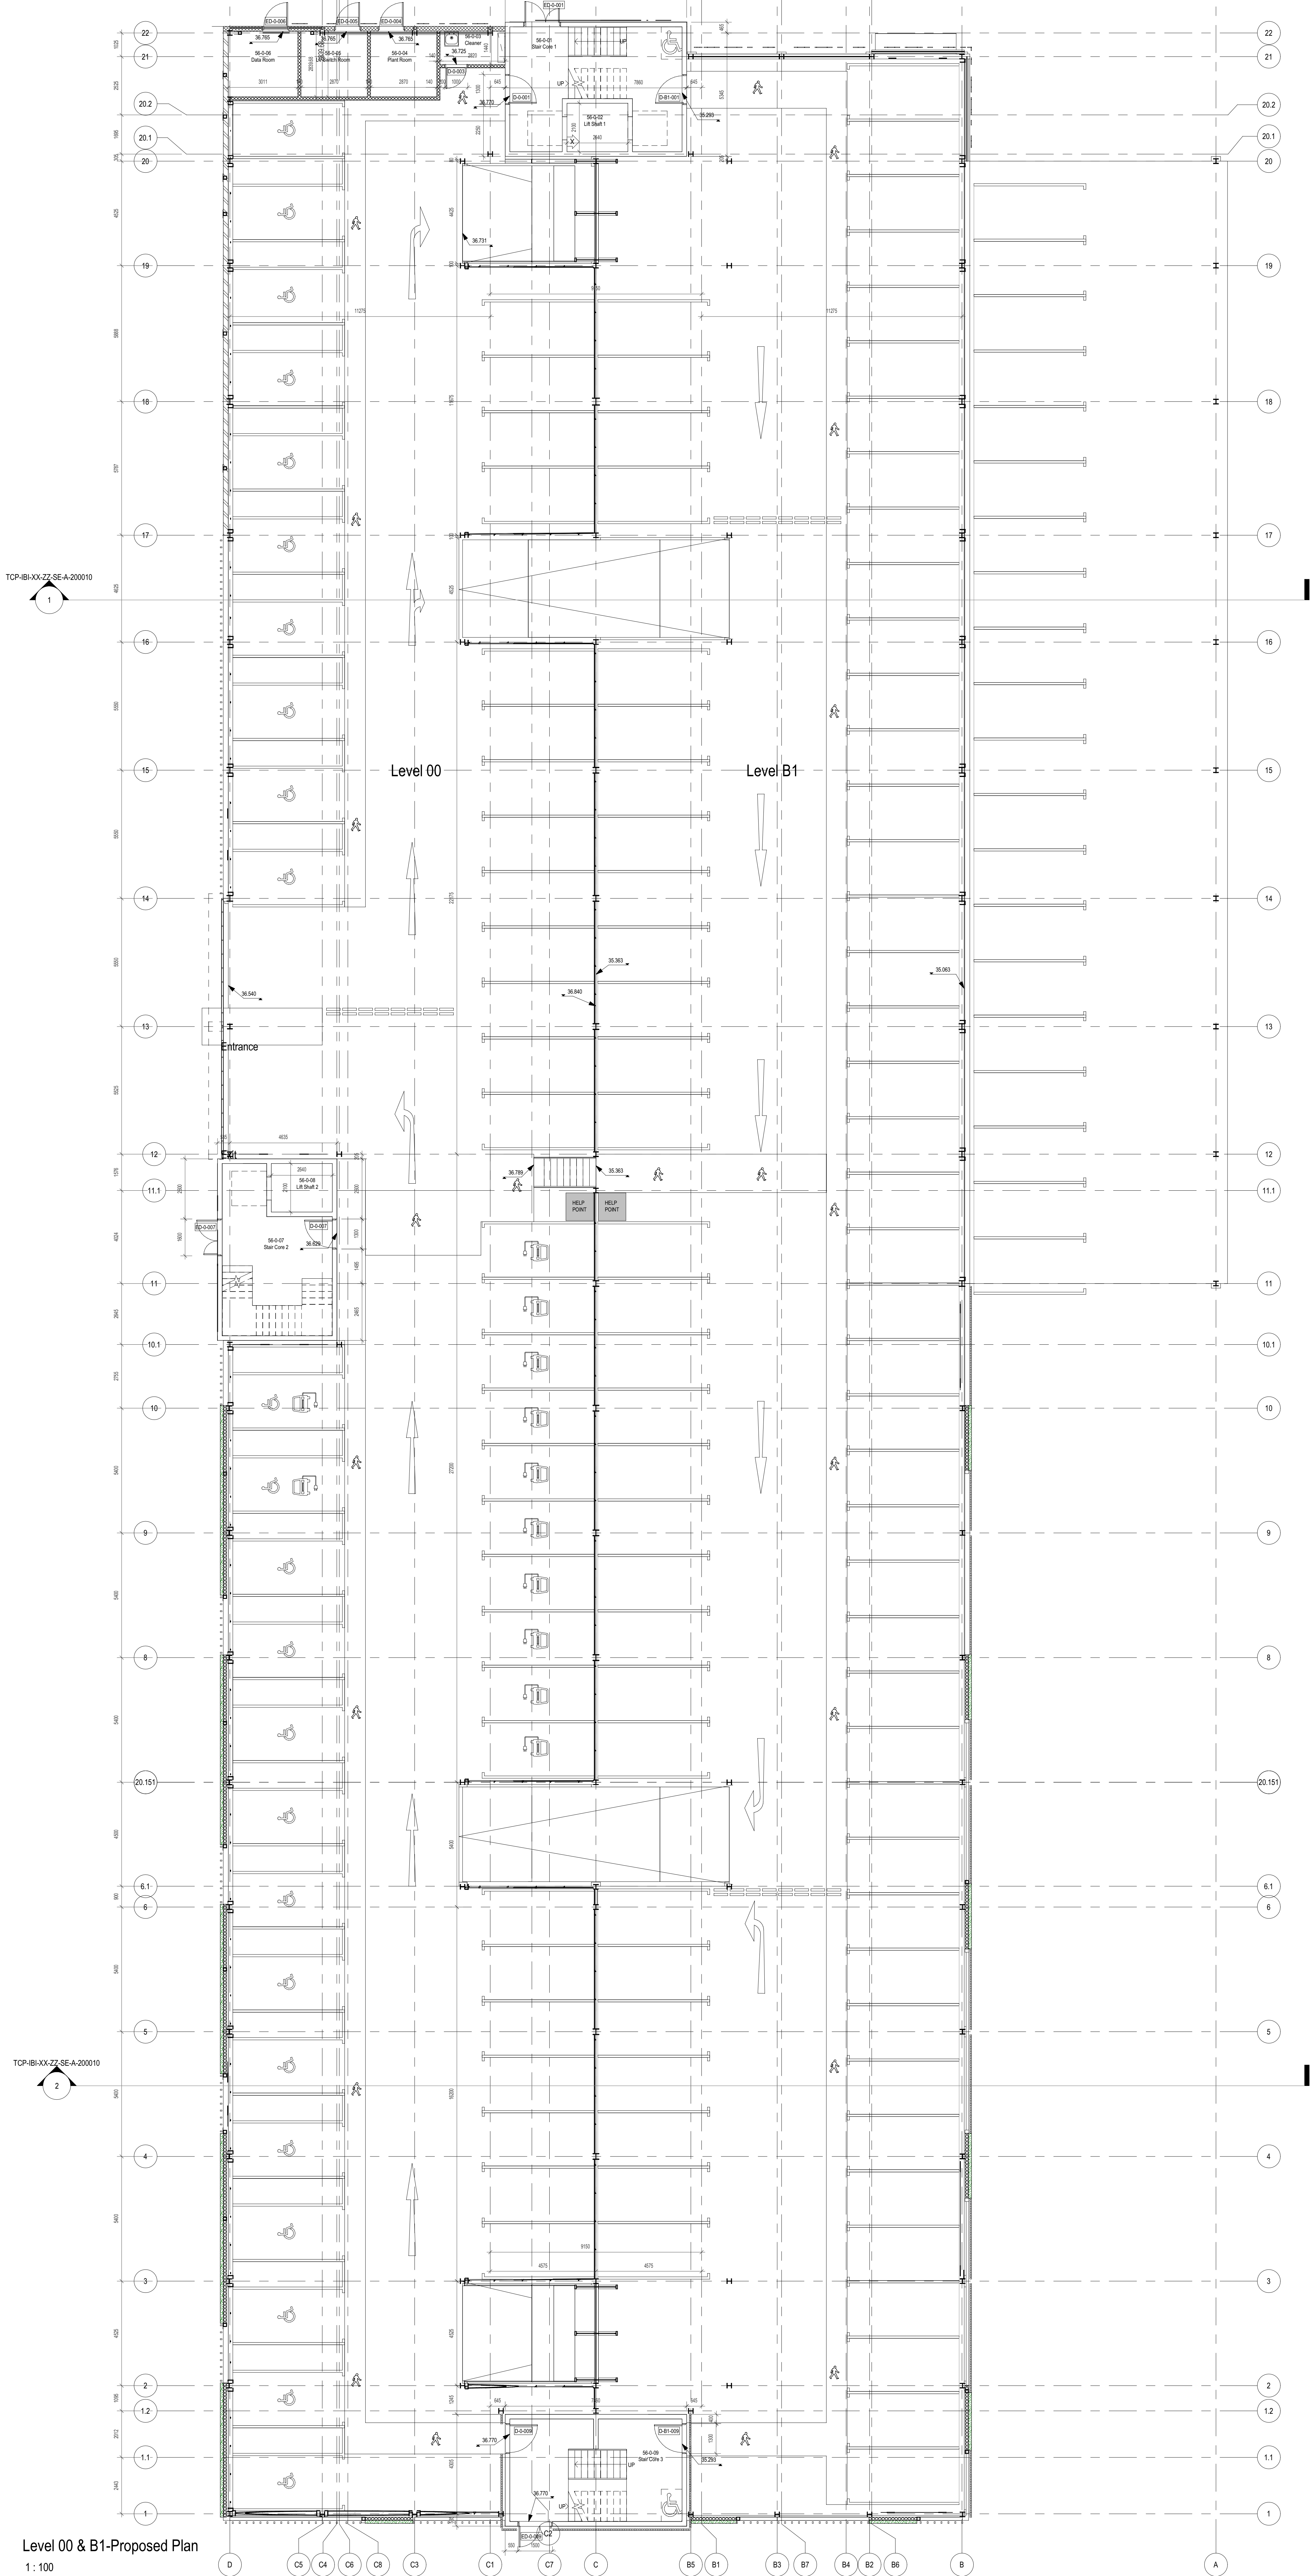

Level 00 & B1-Proposed Plan
1: 100

Notes:

- This drawing is copyright.
- Do not scale dimensions from this drawing.
- This drawing is to be read in conjunction with all other relevant drawings.
- All dimensions on this drawing are to be reported to the architect.
- Do not modify any element of this drawing.
- Use drawing only for personal use.
- This drawing may contain errors.

Scale Bar

North Point

Key Plan

HAZ

To warn of significant hazards or information that is unusual

To be used in conjunction with all other consultant's information

Refer to CDD Structural XXXX-GB-18-001-00A-200-00001

The following external model files are included within the drawing

PGS

202100111

Disabled refugees and help points added

PGS

202100120

Room names amended & floor levels added to plant rooms

PGS

202100140

Grid lines updated to match structural model

PGS

202100130

Hallways and direction arrows added

PGS

202100119

Revised to show levels

Rev

Date

Revision Notes

Drawn

Review

Logos

VINCI

CONSTRUCTION

IB

Intelligence

Buildings

Infrastructure

www.idgroup.com

Project

Christie TCP

Drawing Title

Level 00 & B1

Proposed Plan

Job Number

124994

Date

Security Classification

Drawn By

TW

Scale/BAO

1: 100

Purpose

Reviewed By

NE

Drawing Number

TCP-IBI-XX-ZZ-PLA-A-200001

Revision

Submittal

P05 S2

Viewpoint Status: S6