


Lloyd Street


5 Lloyd St Secondary Steel Layout

1 : 100

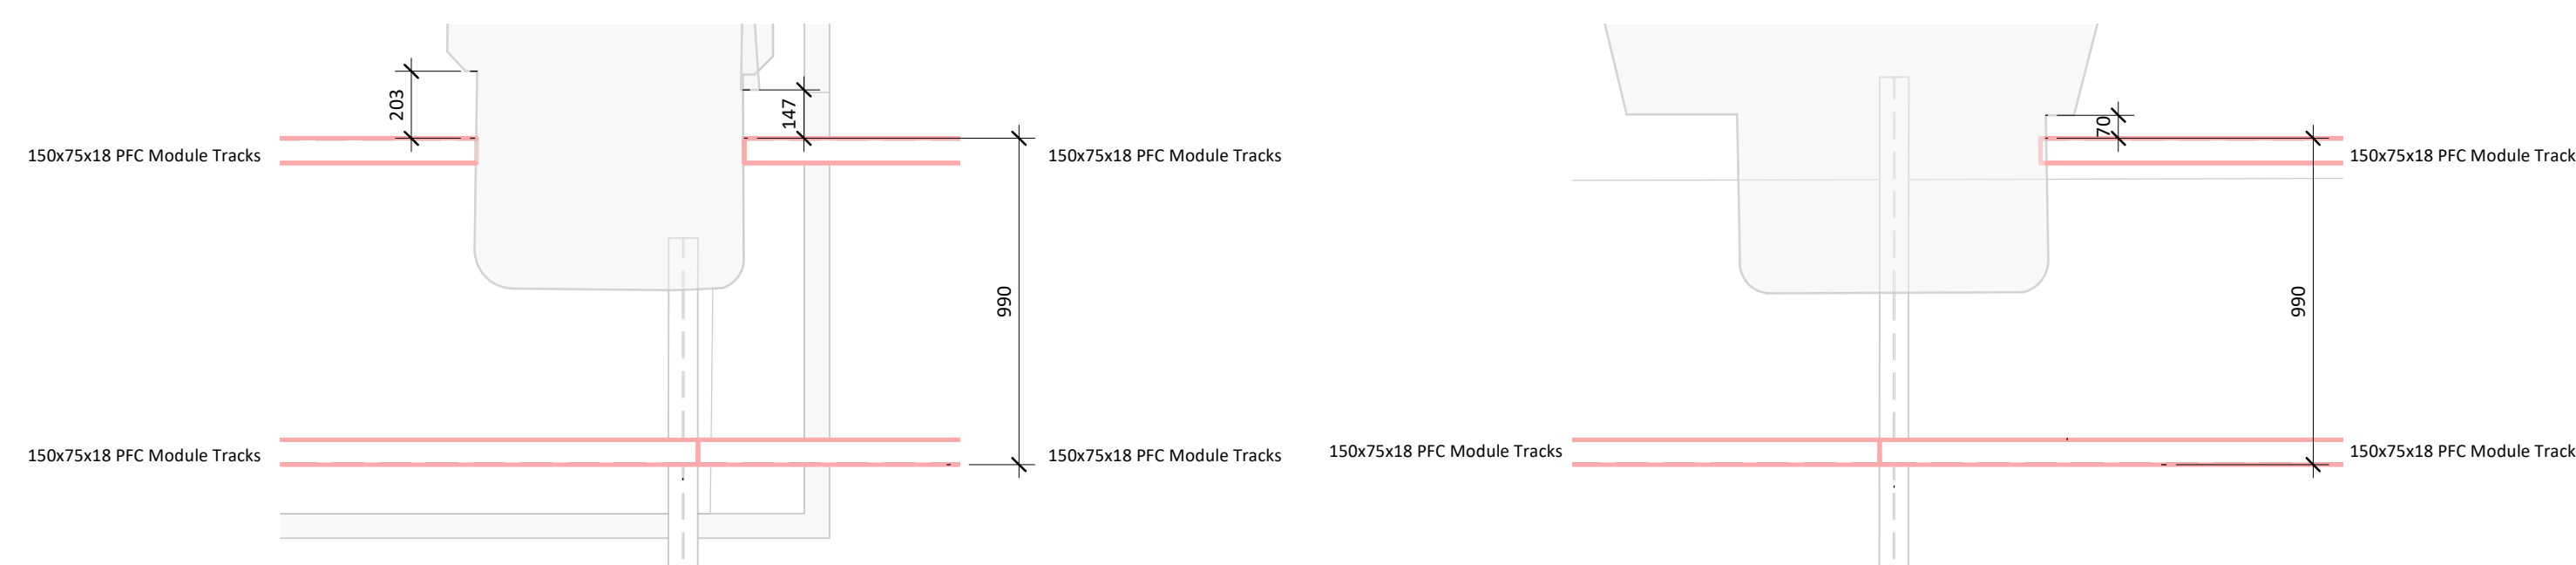


6 Lloyd St Secondary Steel Layout Detail A
1 : 20

7 Lloyd St Secondary Steel Layout Detail B
1 : 20

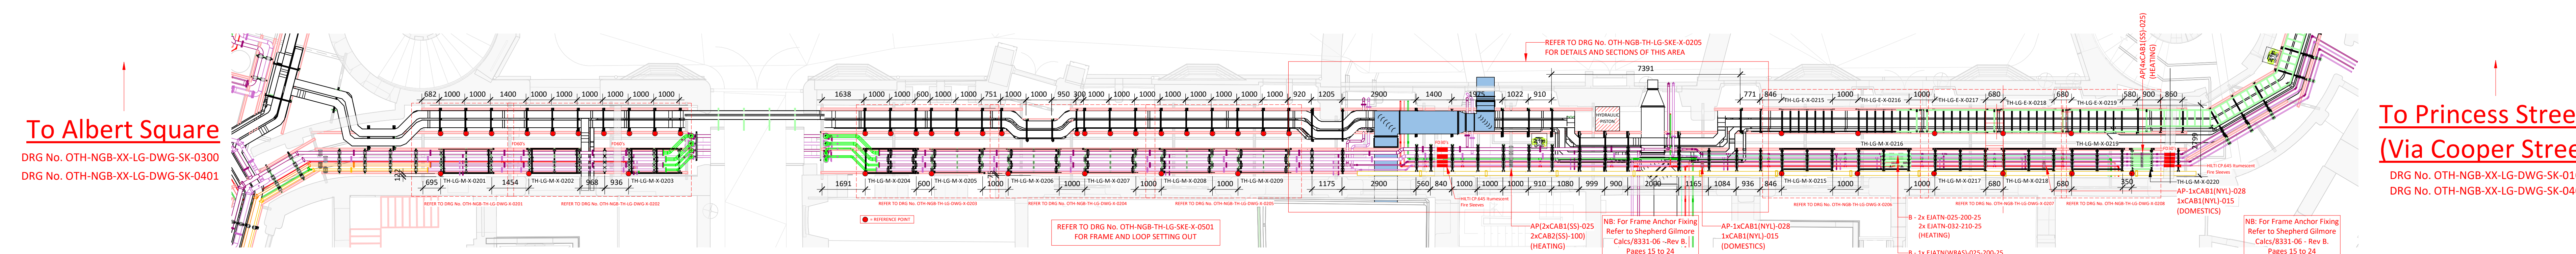

To Princess Street
(Via Cooper Street)

DRG No. OTH-NGB-XX-LG-DWG-SK-0100
DRG No. OTH-NGB-XX-LG-DWG-SK-0402

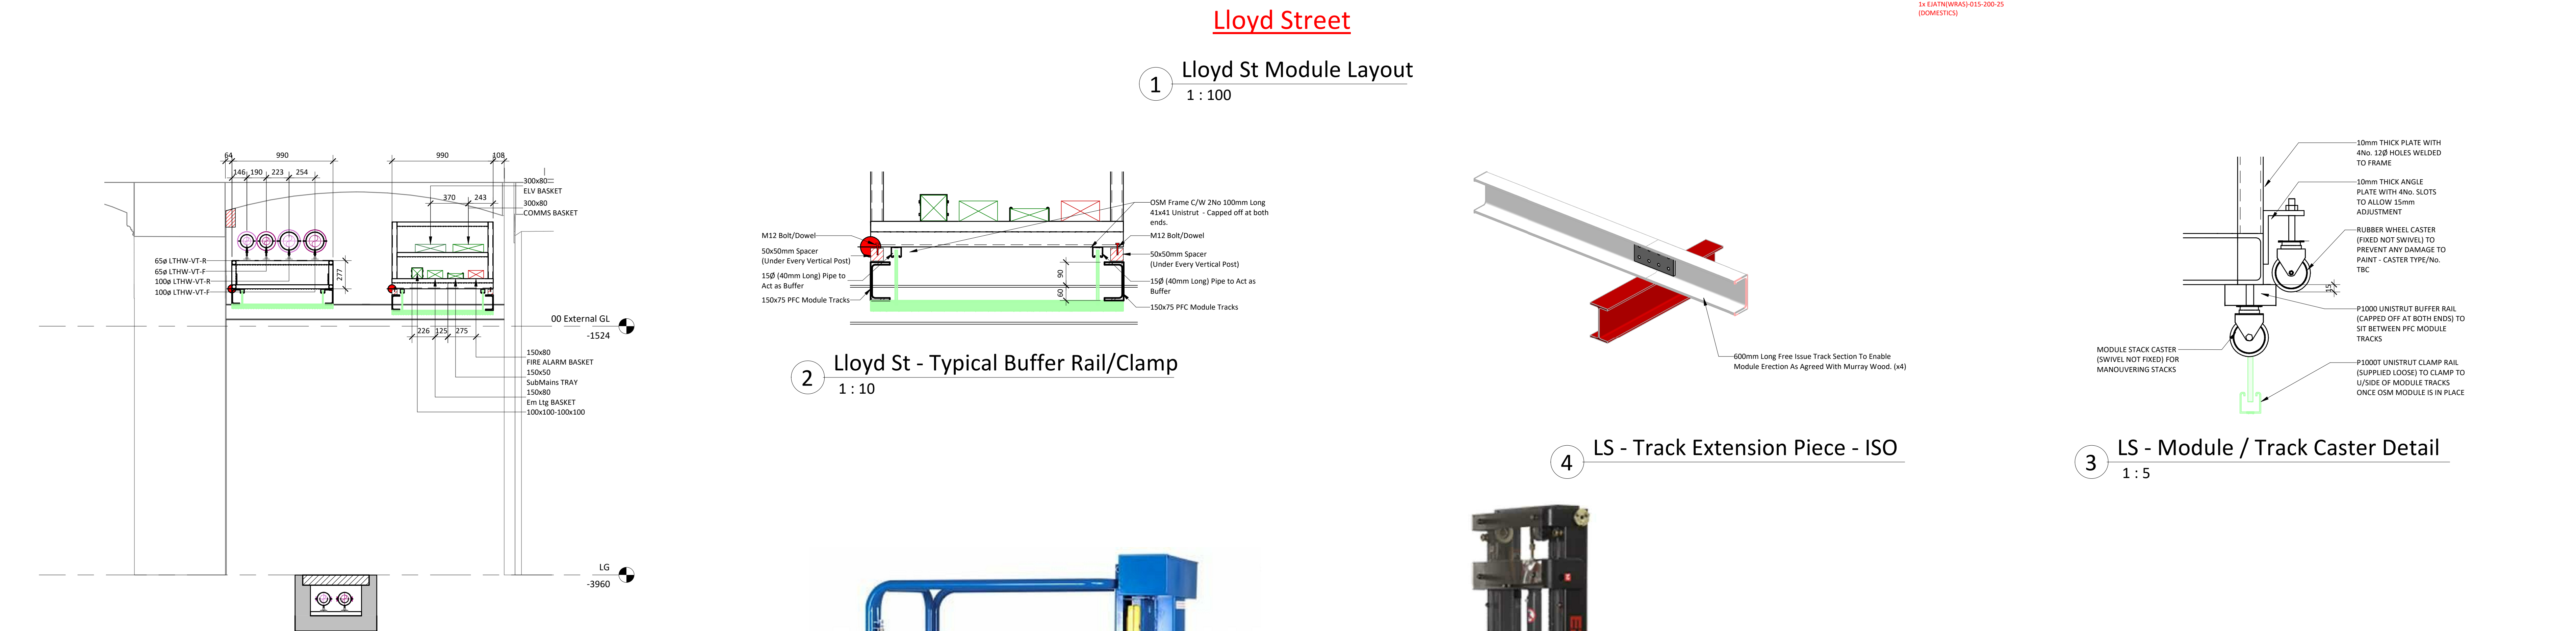

A Lloyd Street - Section A-A.
1:25



ES10-10ES/ES10-22DM

THIS DRAWING IS TO BE READ IN CONJUNCTION WITH PIPE SOLUTIONS's EXPANSION DESIGN
ALL APPLIANCES INDICATED ARE THOSE OF PIPE SOLUTIONS