


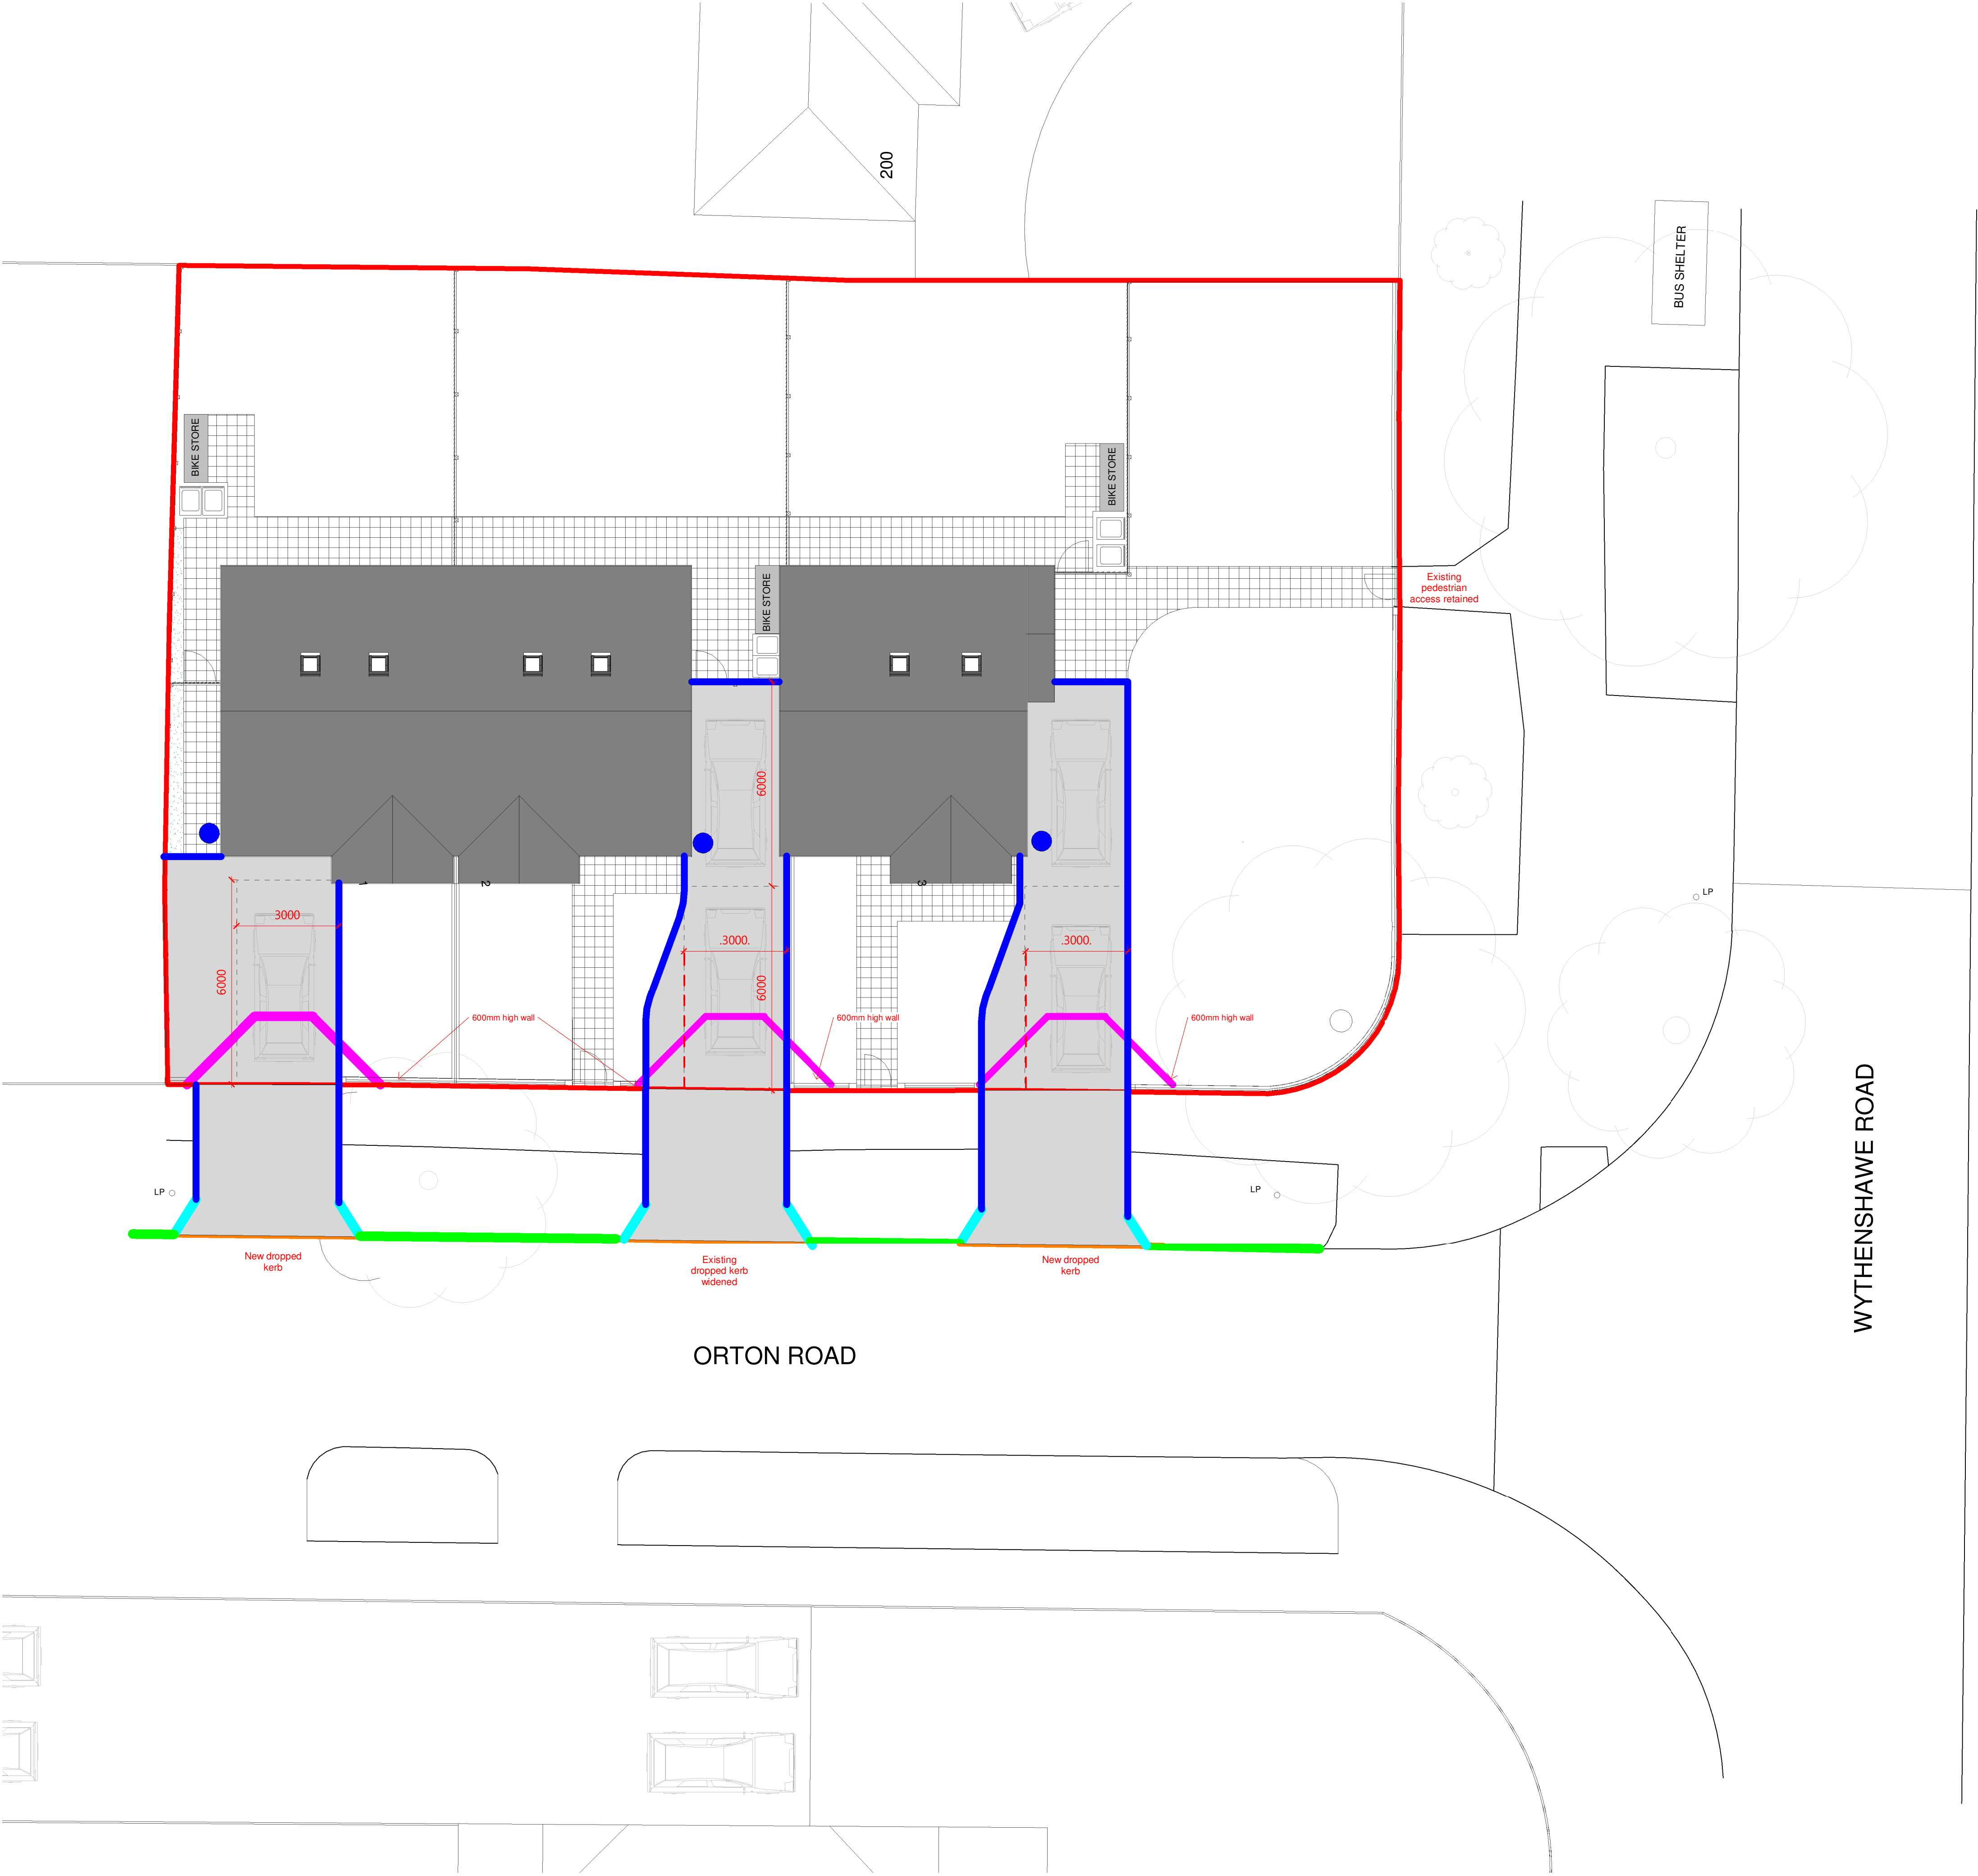

- Legend
- Site Boundary

Paving

Tarmac

7KW EVC
- 2 x 2 Visibility splay
- Precast concrete 50mm upstand deging kerb
- Vehicle dropped crossing consisting of 1no transition kerb either side of dropped bull nosed kerbs with 25mm upstand
- Precast concrete edging kerb
- Precast full height concrete half batter kerb with 125mm upstand