



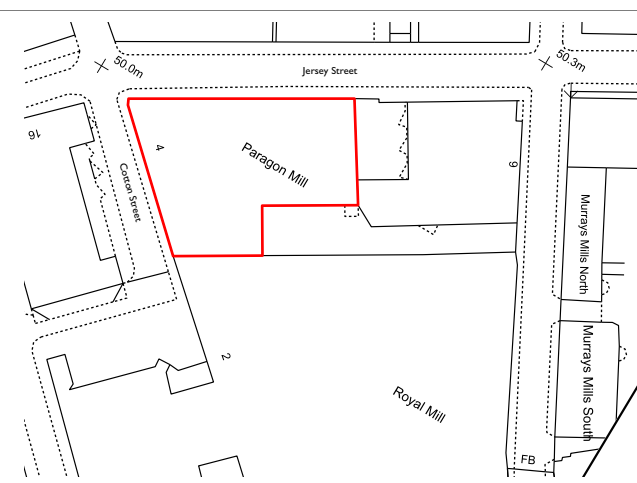

COPYRIGHT OF ATELIER MB LTD
DO NOT SCALE FROM THIS DRAWING
DIMENSIONS TO BE CHECKED ON SITE

Key
 Site edge

Rev	Note	DRN	CHK
Paragon Mill for NQC			
Existing Ground Floor Plan			
scheme	1887		
drwg no.	E(100)		
revision			
scale	1:200 @ A3		
date first drawn	Jan 2020		
drawn	RC		
SK sketch E existing P proposed T tender C construction FI final issue			
www.ateliermb.co.uk t 0161 236 0051 e architect@ateliermb.co.uk			

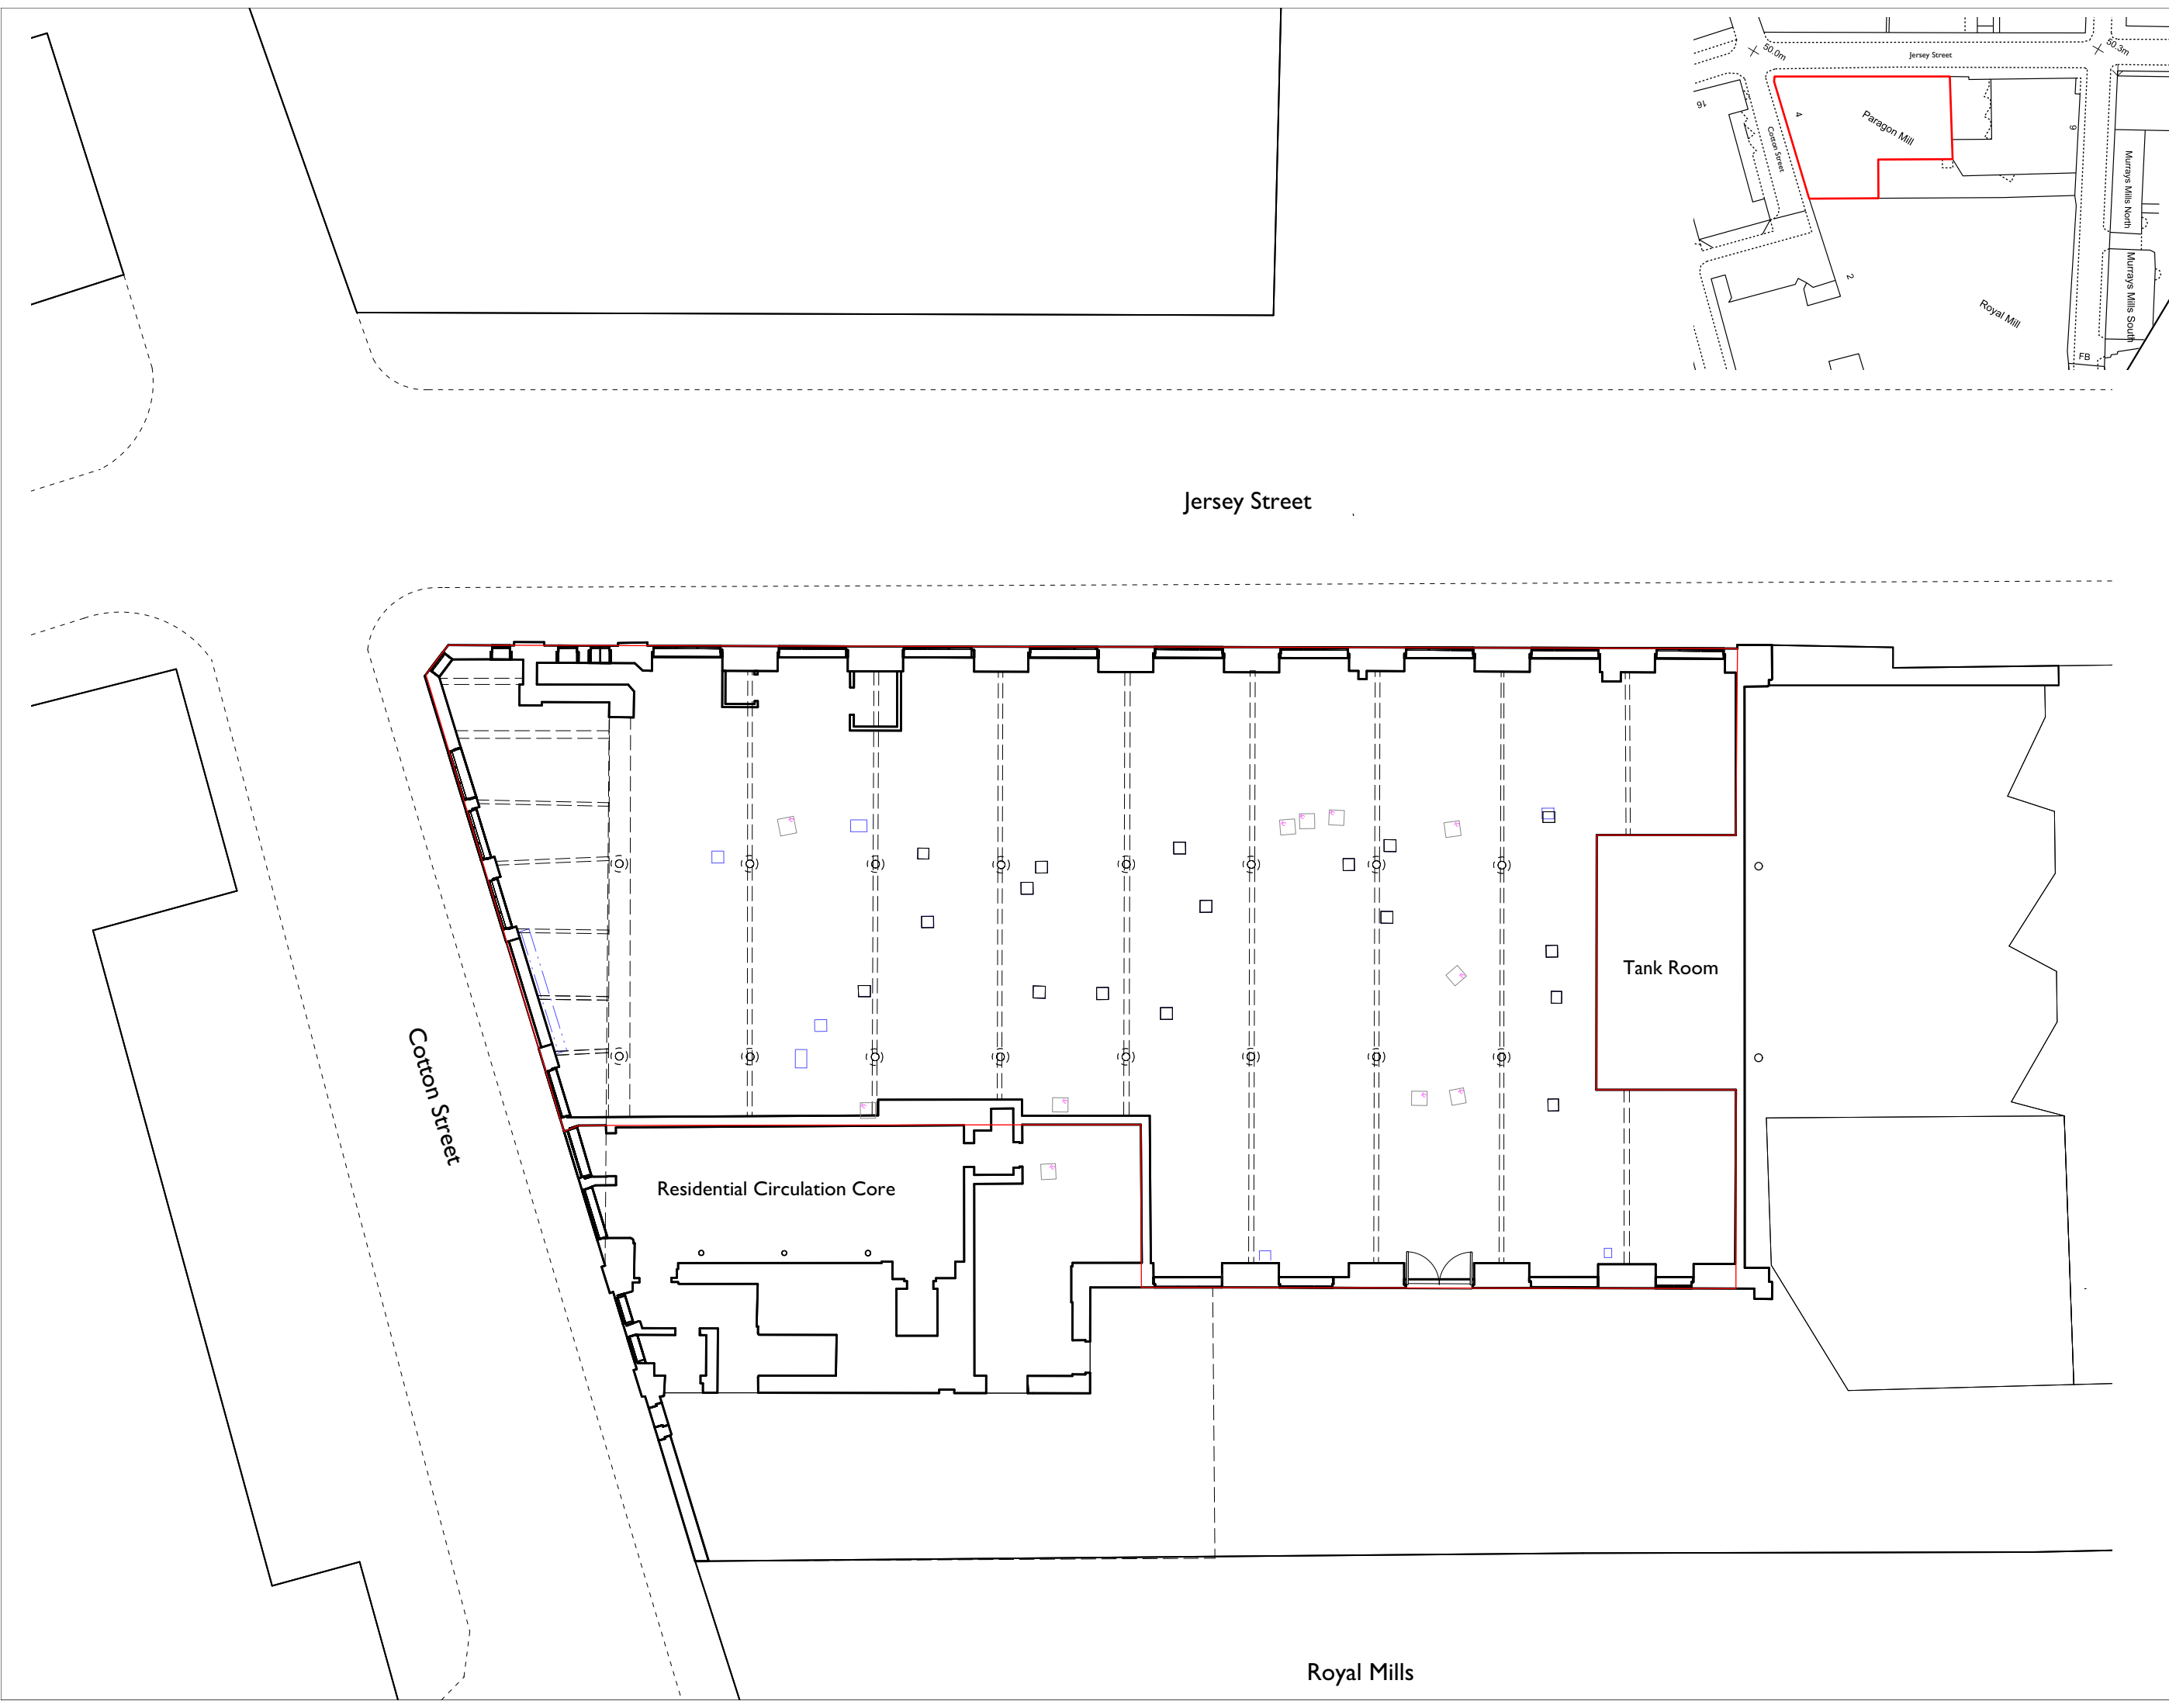

Atelier MB
Urban Architects