


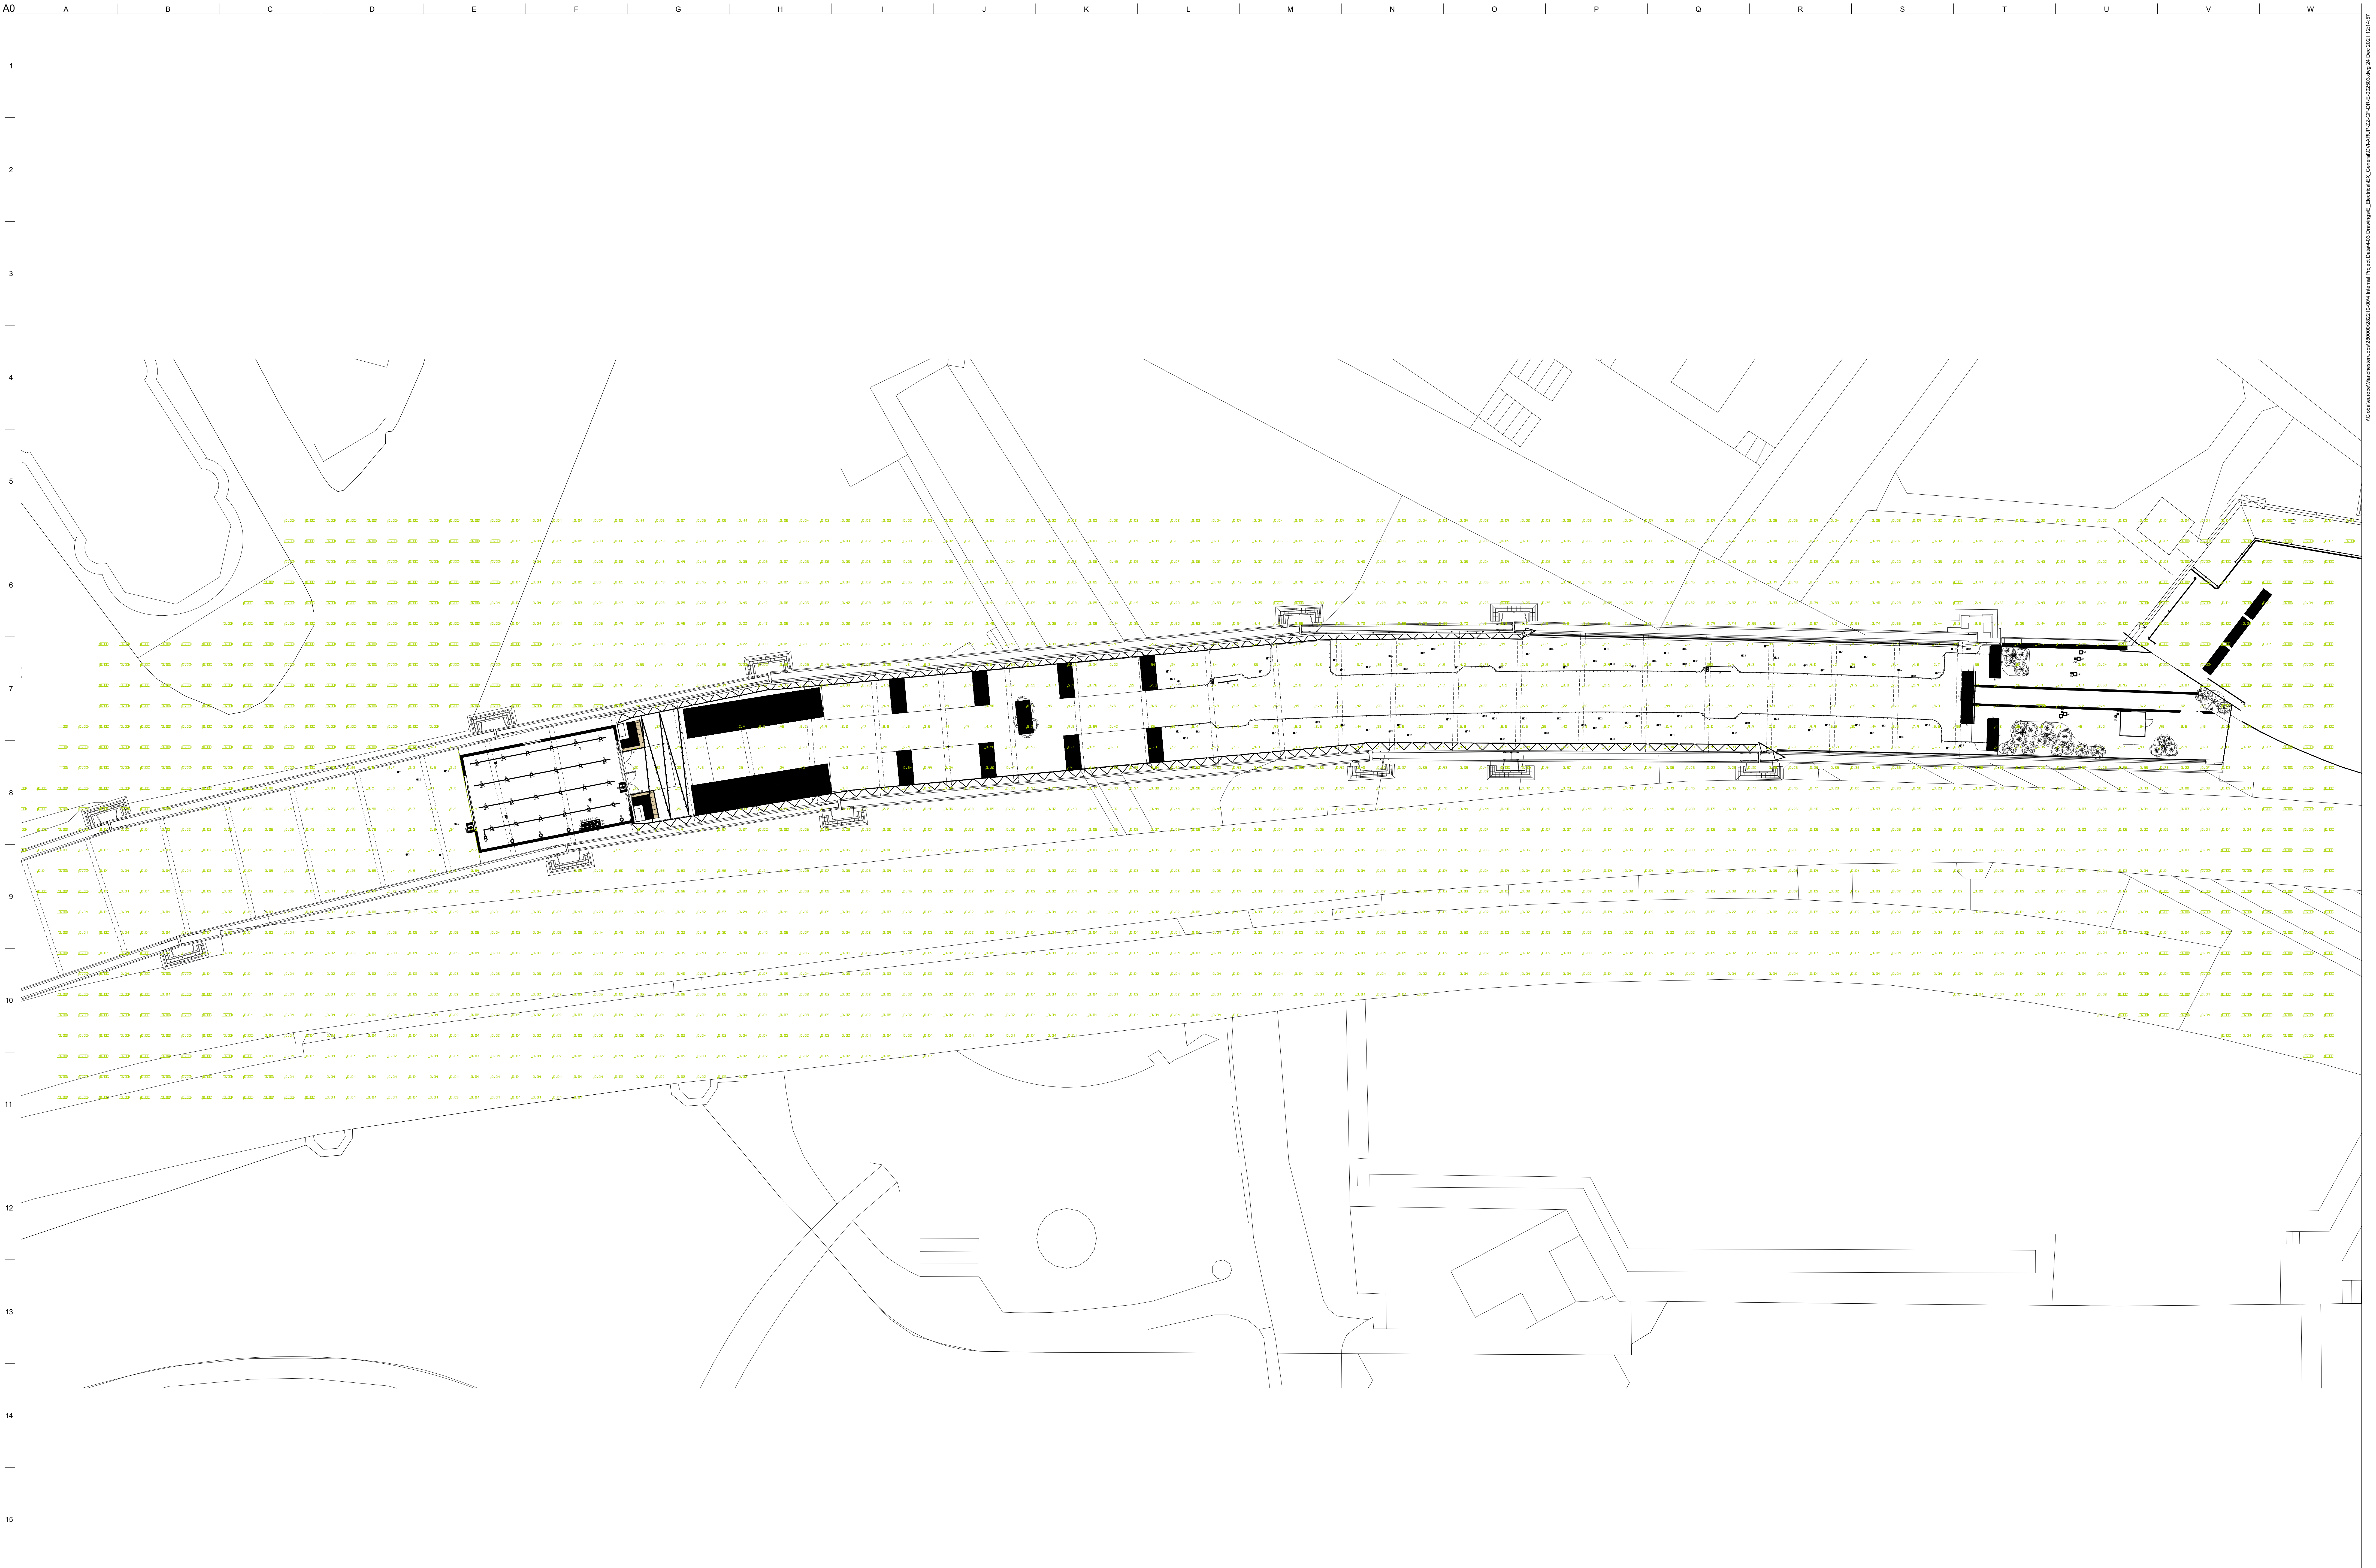

General Notes

- 1. This drawing shall be ready in conjunction with all other relevant Arup drawings, detail specifications and reports.
- 2. All dimensions are illustrated in mm, unless otherwise stated.
- 3. Do not scale from this drawing.
- 4. Layout based on the architectural Revit model received on 10/11/2021.
- 5. This drawing shall not be used as an installation drawing.
- 6. Refer to the luminaire datasheets for detailed specification of luminaires, mounting requirements and attachments/accessories.
- 7. Illuminance measurements are in lux.

01	24/12/21	SR	LB	RM
Issued for information				
Issue	Date	By	Chkd	Appd

ARUP

13 Finsbury Street
London W1T 4BG
Tel +44 (0)20 7586 1531 Fax +44 (0)20 7586 3024
www.arup.com

Client
The National Trust

Job Title
Castlefield Viaduct

Drawing Title
Lighting Illuminance Layout
Horizontal Plane at Deck Level

Scale of A0
1:200

Discipline
Lighting

Job No
282210-00

Drawing No
CVI-ARUP-ZZ-GF-DR-E-002503

Issue
01

Drawing Status
For Information