


PLANNING

PRETTYLITTLETHING

Key:-

Proposed Area of Works
Refer to drawing B1-00-DR-A-2001

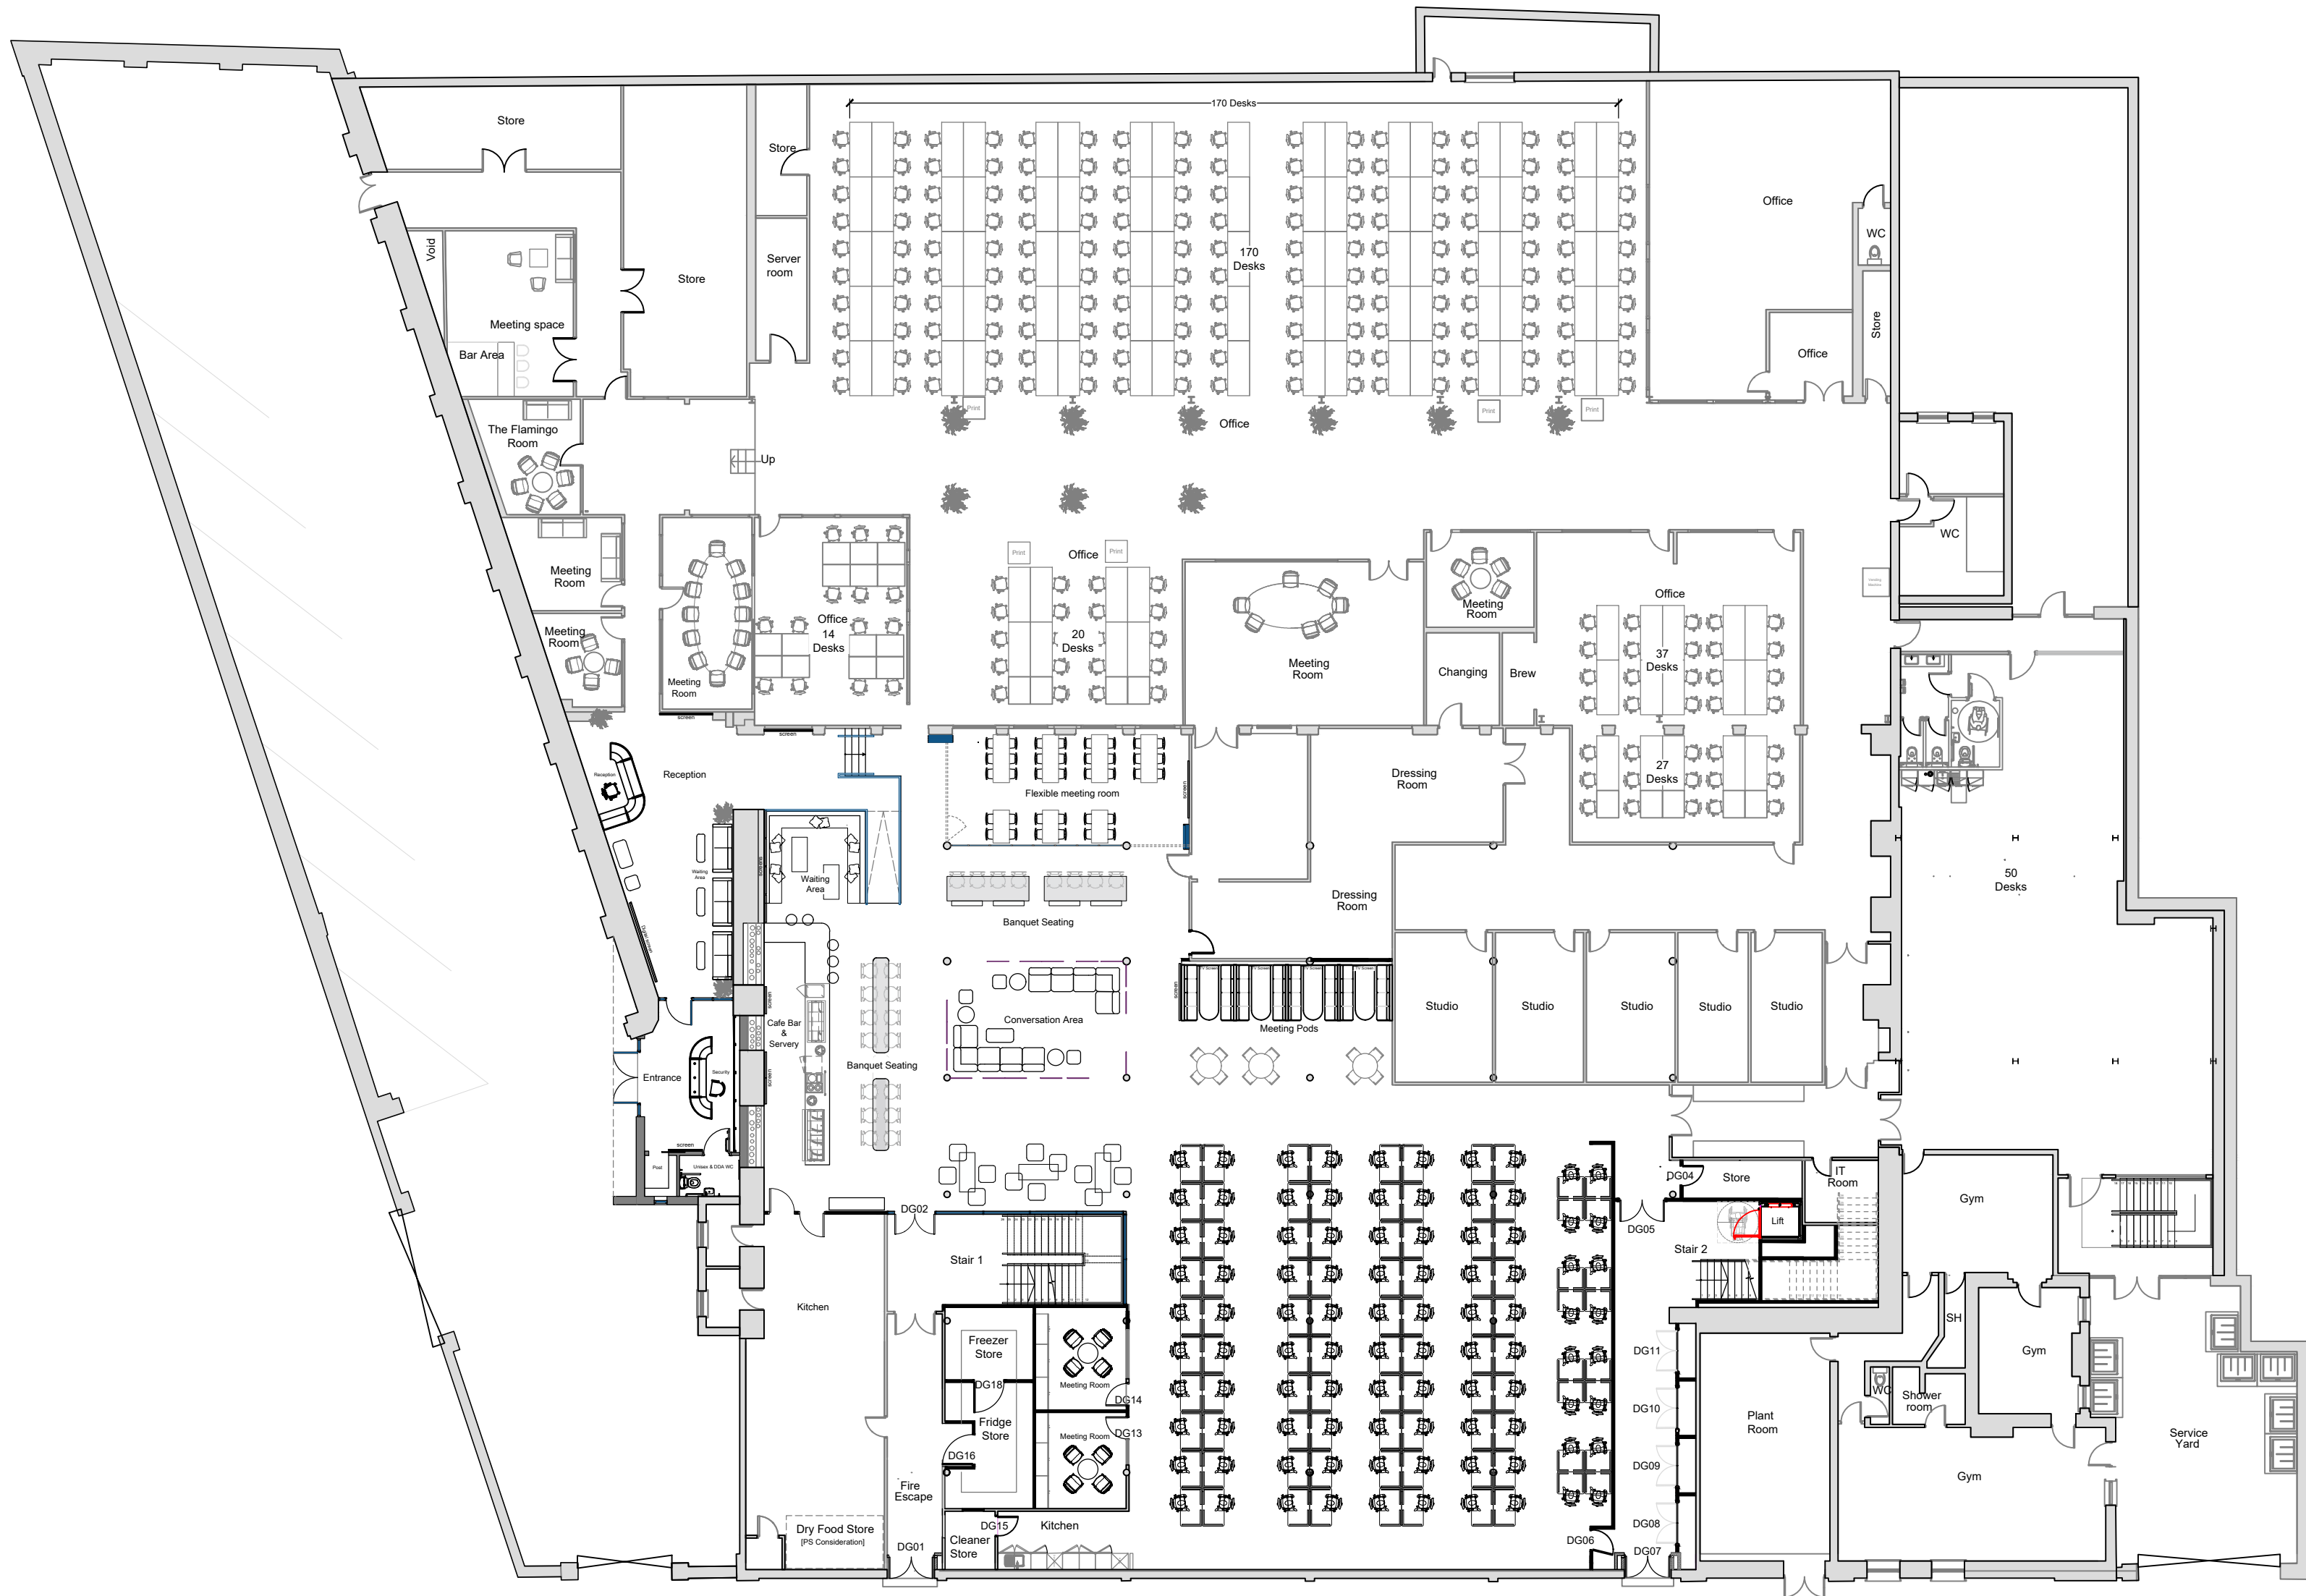


Rev	Description	by	Chk	Date
Project:	PLT Wellington Mill Pollard Street East, Ancoats, Manchester, M40 7FS			
Title:	Proposed Entrance & Reception Location Plan Incorporating Security & Visitors Toilets			
Client:	Pretty Little Thing			
Drawn By:	CM	Checked By:	TR	on 26/01/2022
Original Size:	A1	Project Number:	22076	
Drawing Number:	B1-00-DR-A-2000			REV -



Proposed Entrance & Reception Plan

Scale 1:200

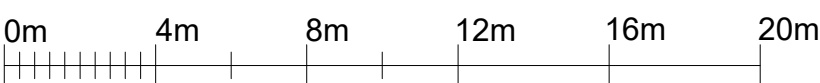

Scale Bar 1:200 @ A1