


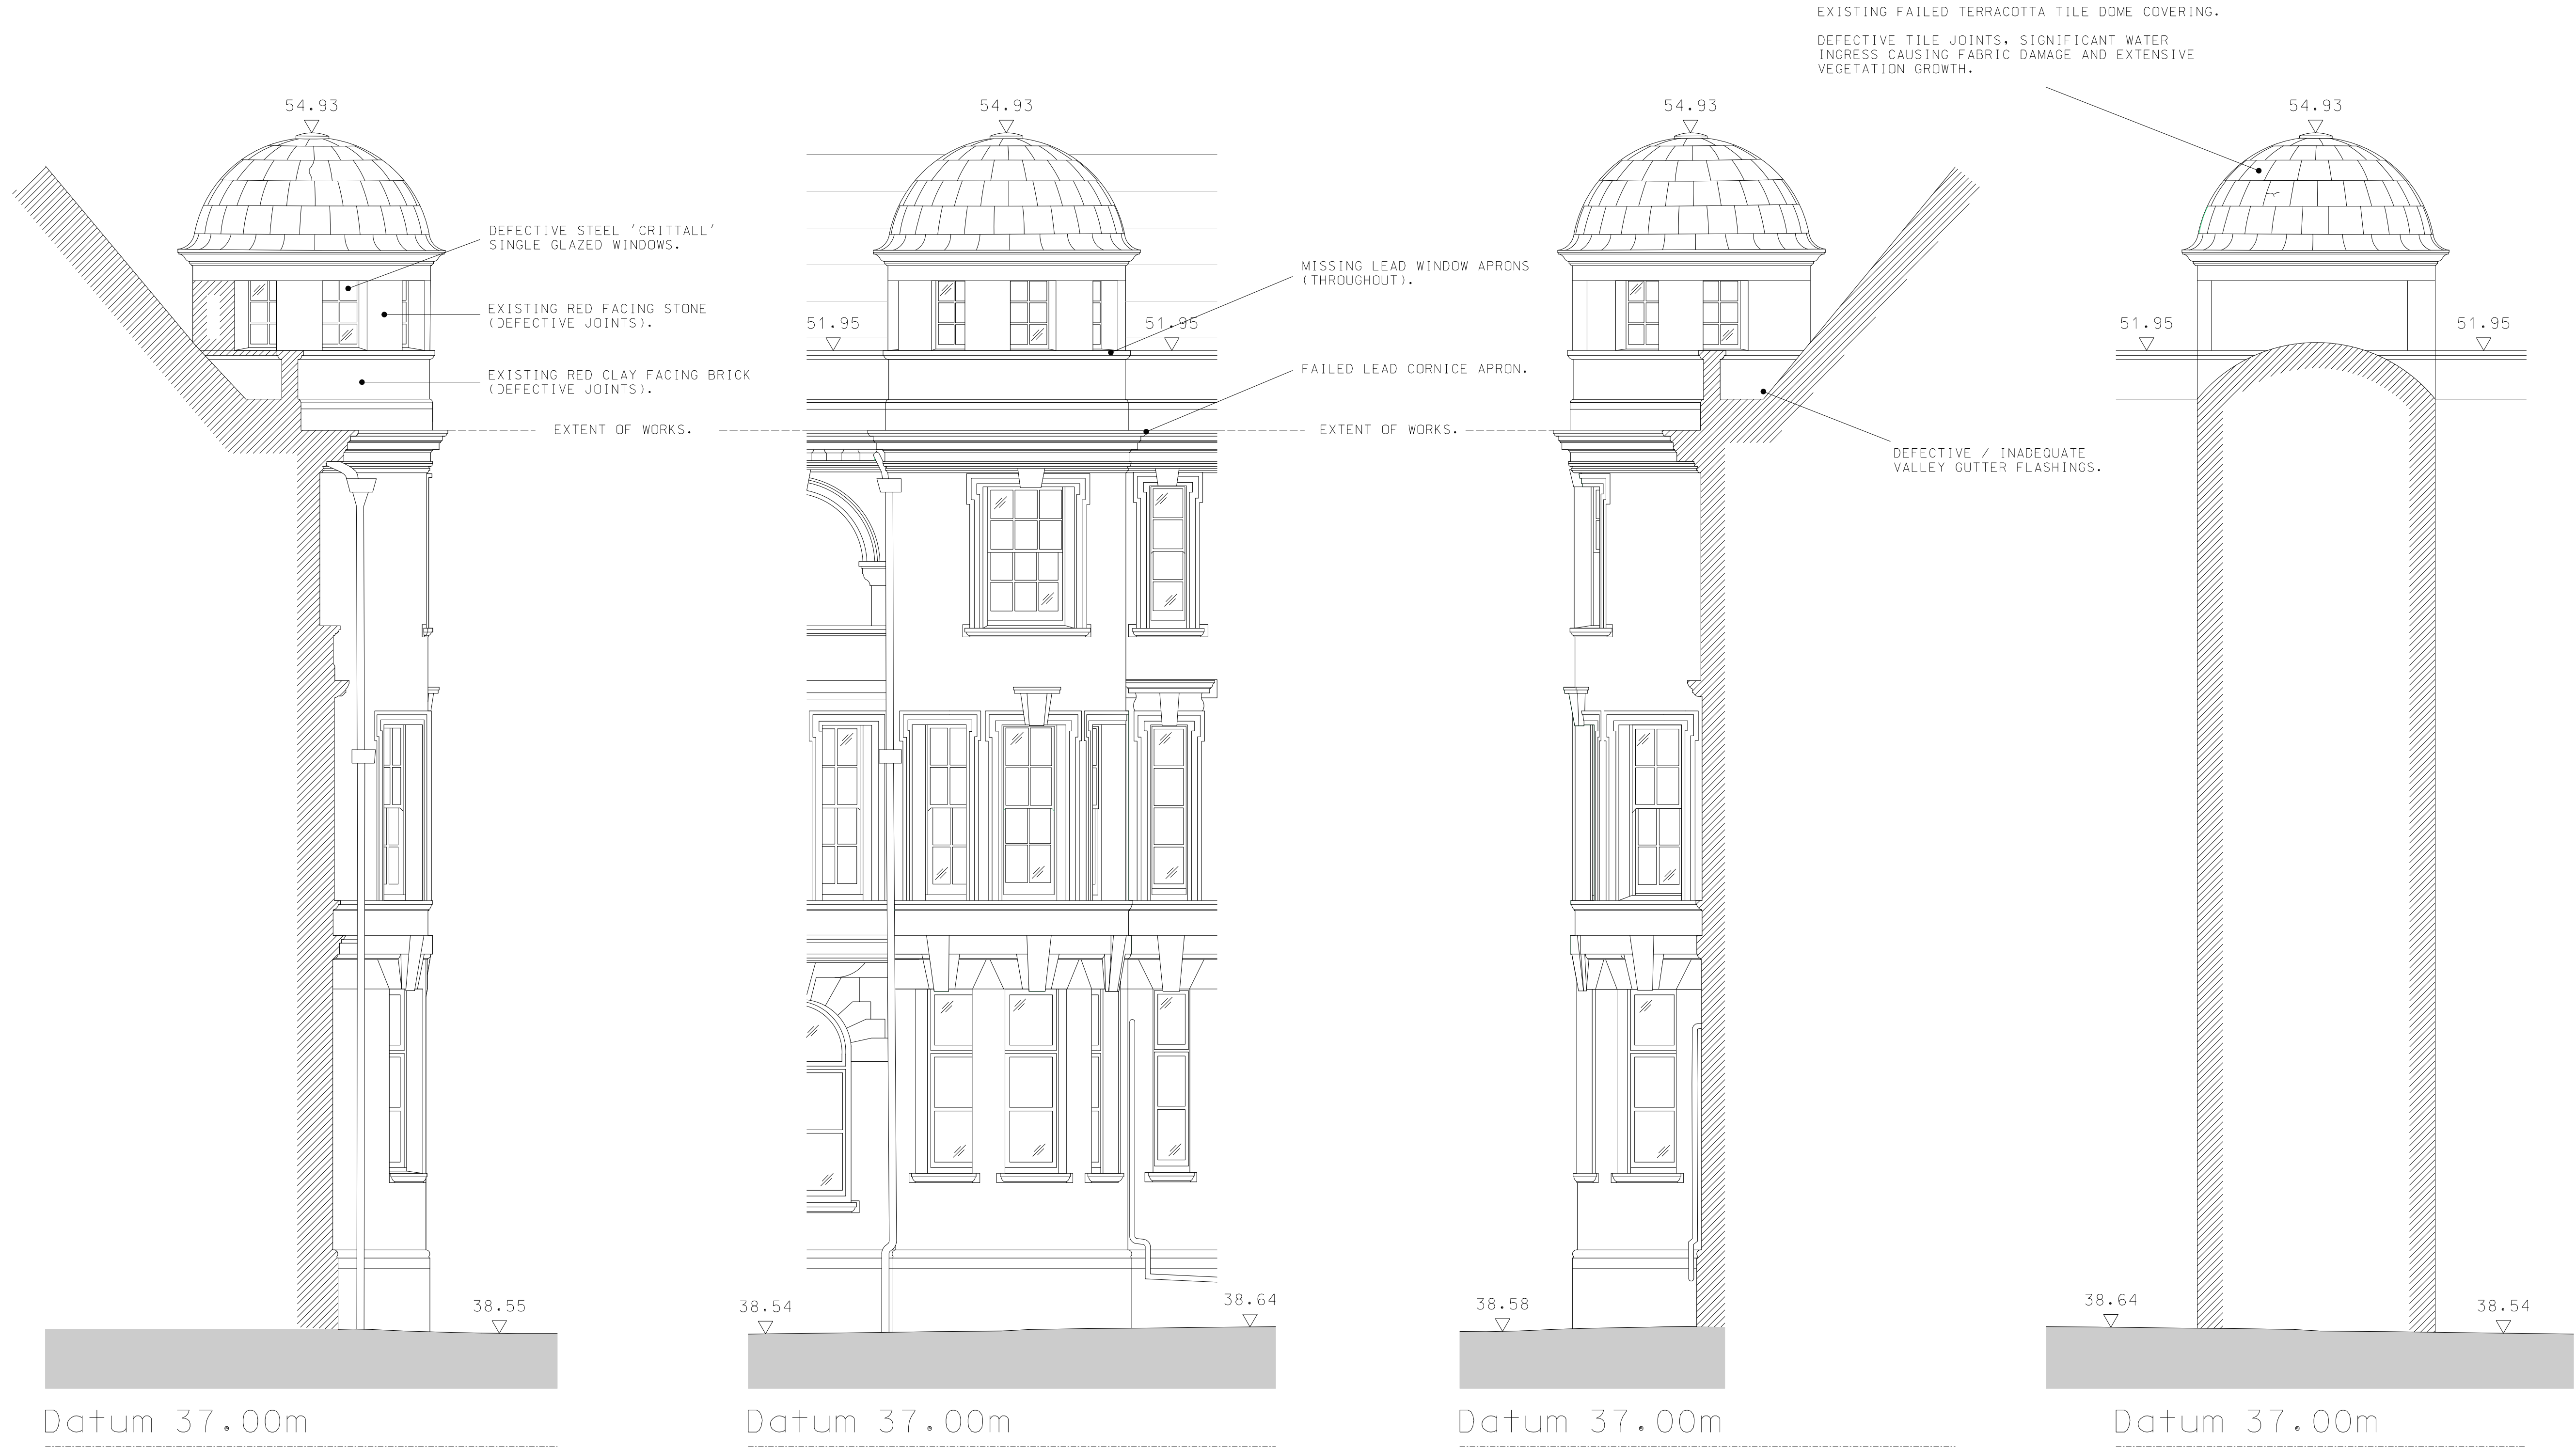

South Turret - Existing Elevations

This scale bar is for microfilming purposes only.

0 10 20 30 40 50 60 70

The design information contained within this drawing is protected by Copyright.

All dimensions to be checked on site prior to commencement of work.

Figured dimensions to be used in preference to scale.

PRELIMINARY

Rev. Date Rev. by Check by

FINLASON PARTNERSHIP

Suite 4,
Beech House,
1 Cambridge Road,
Hale, Cheshire
WA15 9SY
Tel: 0161 929 4422

Project Title:
Urgent fabric repairs to:
South turret / dome,
Old St Mary's, MRI

Dwg Title:
Existing:
Elevations - West, South, East & North

Dwg No.: 21/030 (0-)AXP006	Revision: *
Scale: 1:50	Drawn By / Date: @ A1 mrv / Nov '21