



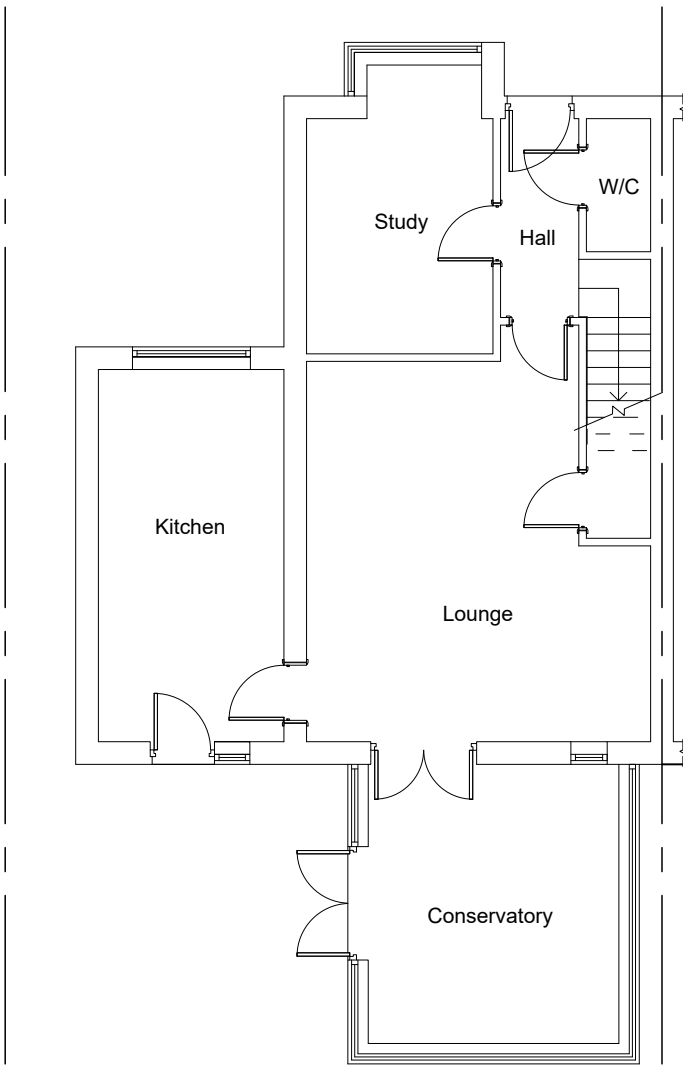


GROUND FLOOR PLAN
(EXISTING)

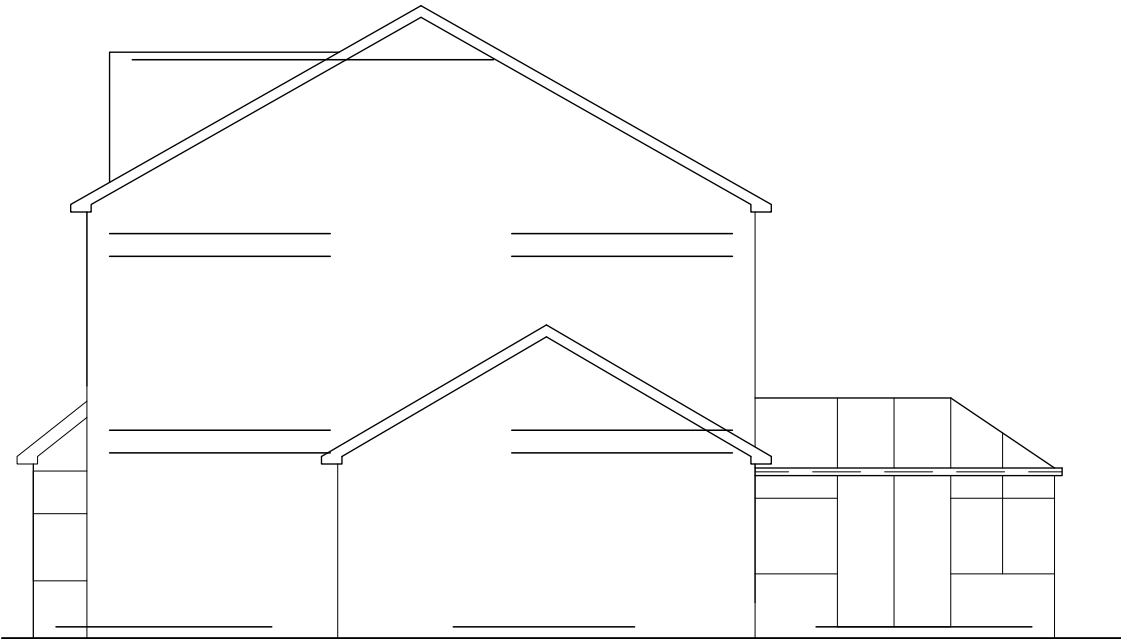

REAR ELEVATION
(EXISTING)




SIDE ELEVATION
(EXISTING)

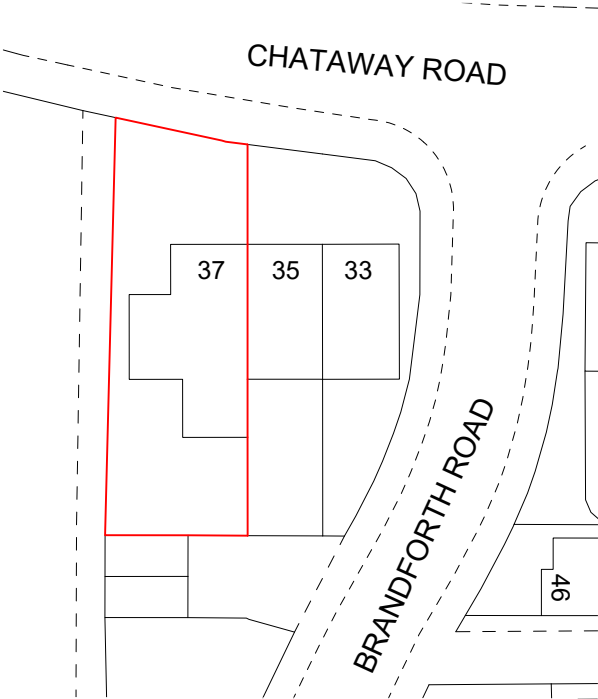


SITE PLAN
(EXISTING)


Building Design Services	<u>For:</u>	<u>Scale:</u>
M.FAROOQ	MR AND MRS RAHIM SALEH	(Plan)
6 Stock Close		1:100 @ A3
Rochdale		(Elevation)
OL12 6BB		1:100 @ A3
01706 712231		(Site Plan)
0796 7605 763	PROPOSED SINGLE STOREY REAR EXTENSION AT	1:500 @ A3
bds.	<u>Job No. & Sheet</u>	
	37 Chataway Road	1799/1
	Manchester	
	M8 5UU	

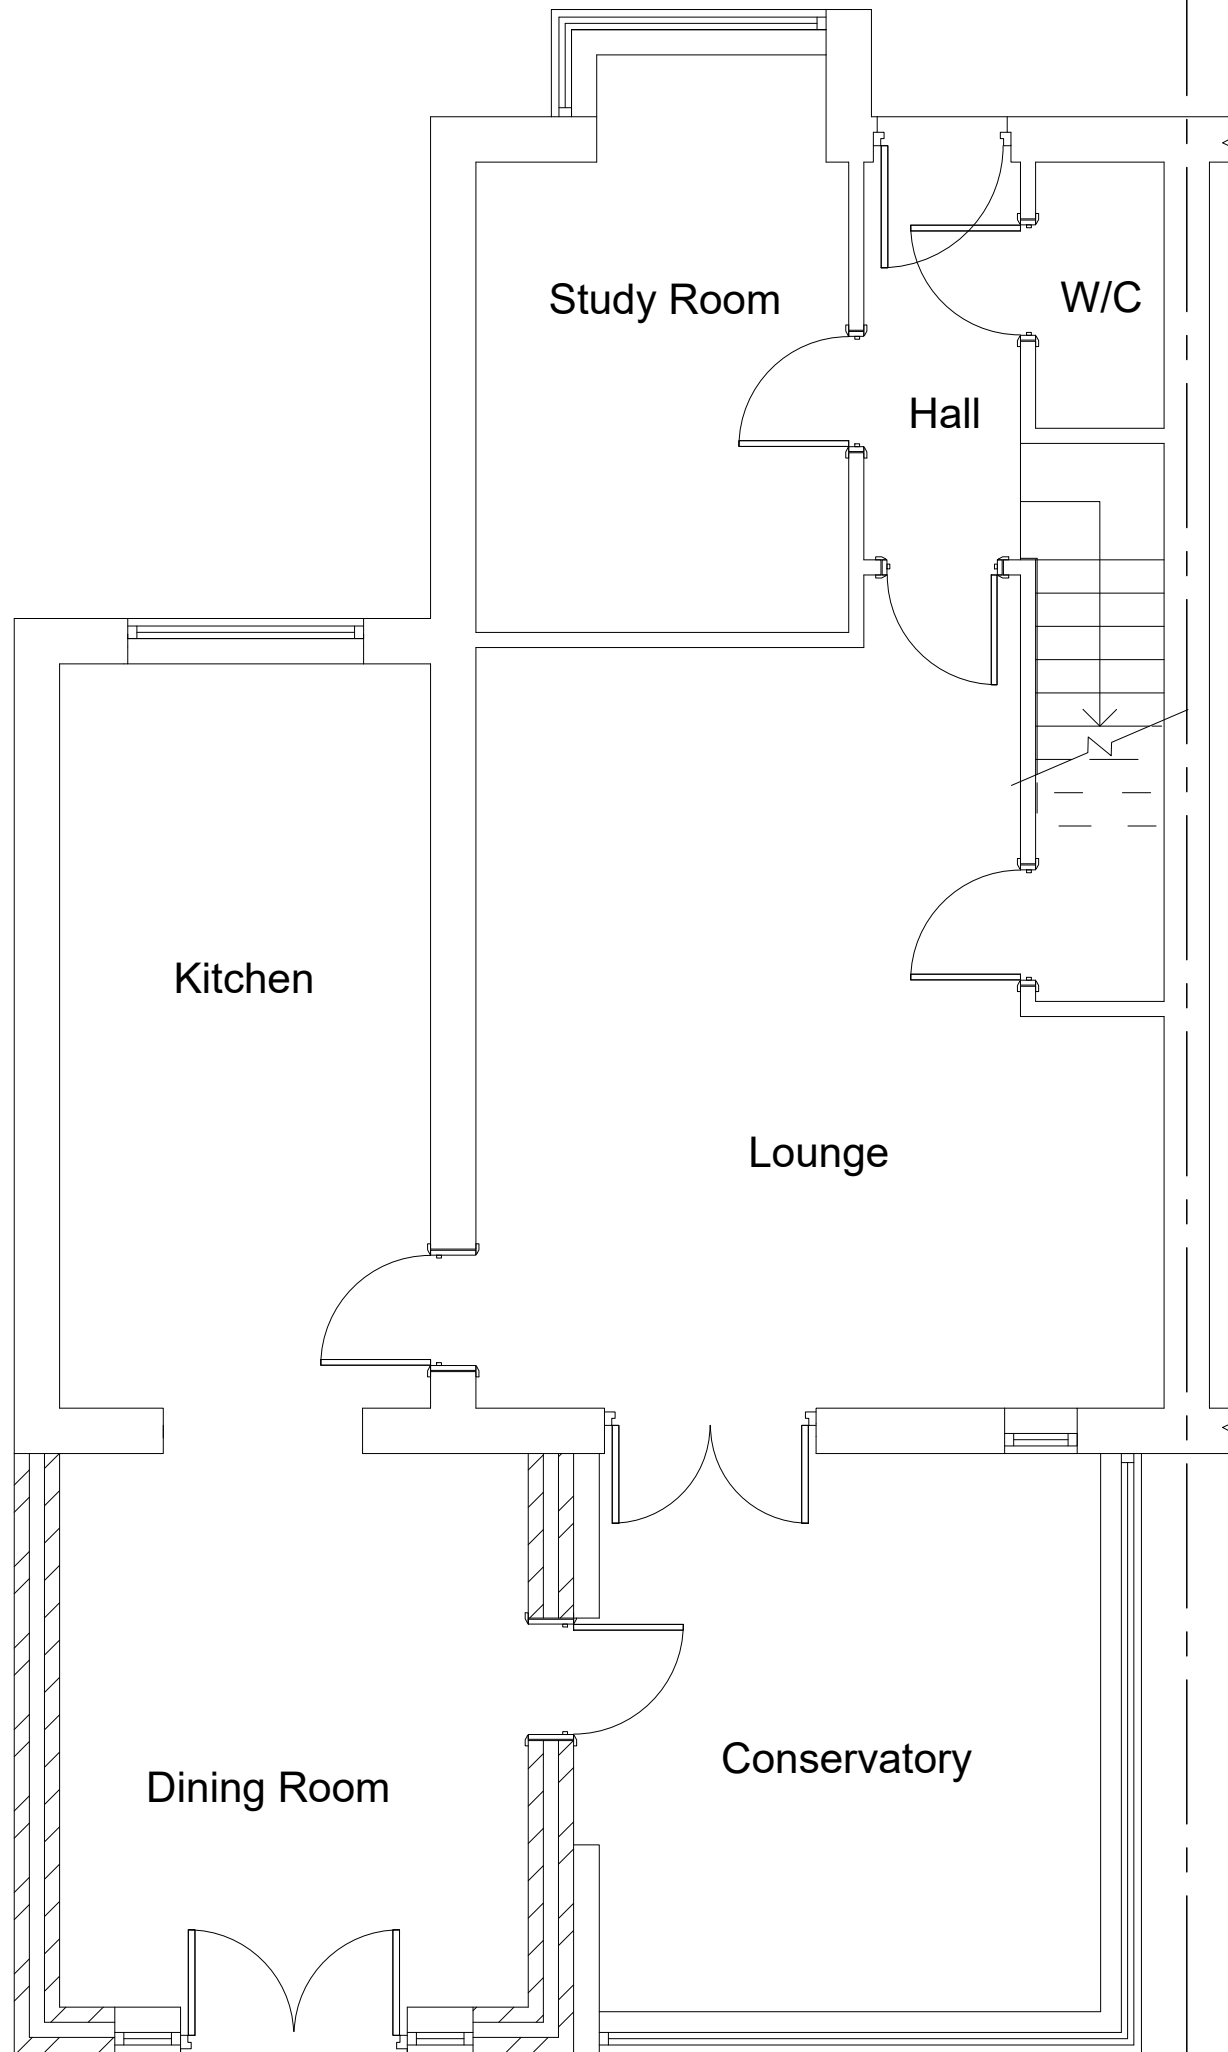


GROUND FLOOR PLAN
(PROPOSED)

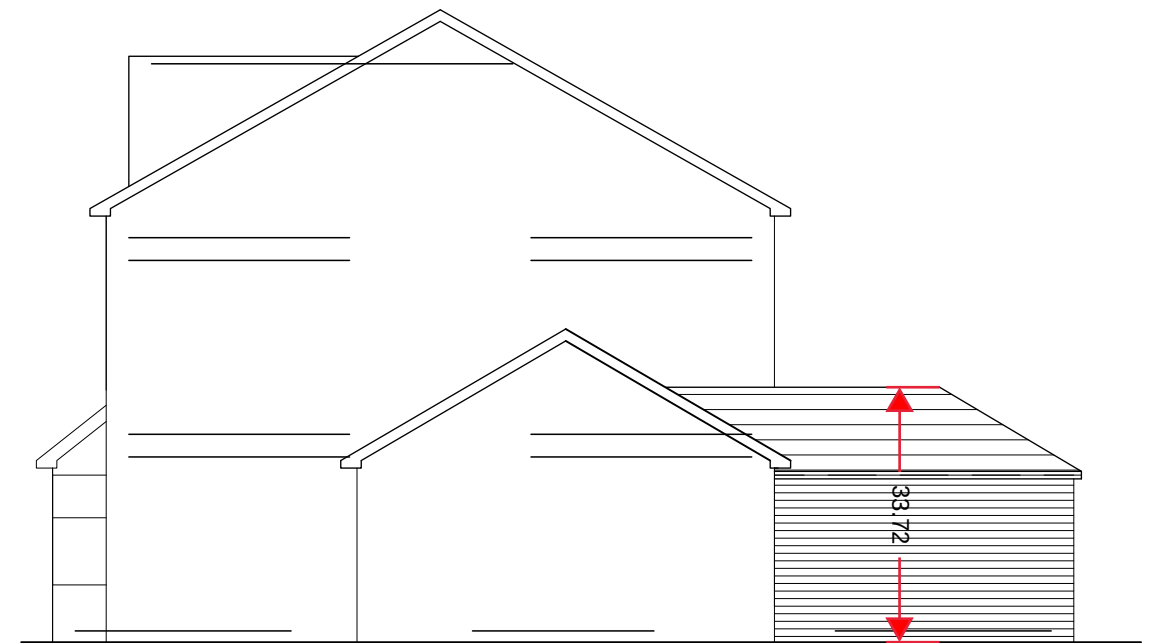

SIDE ELEVATION
(PROPOSED)

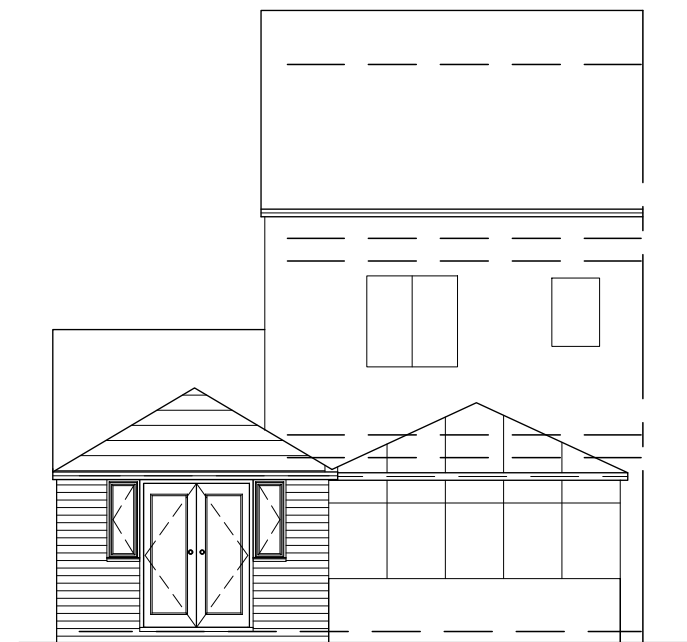

REAR ELEVATION
(PROPOSED)

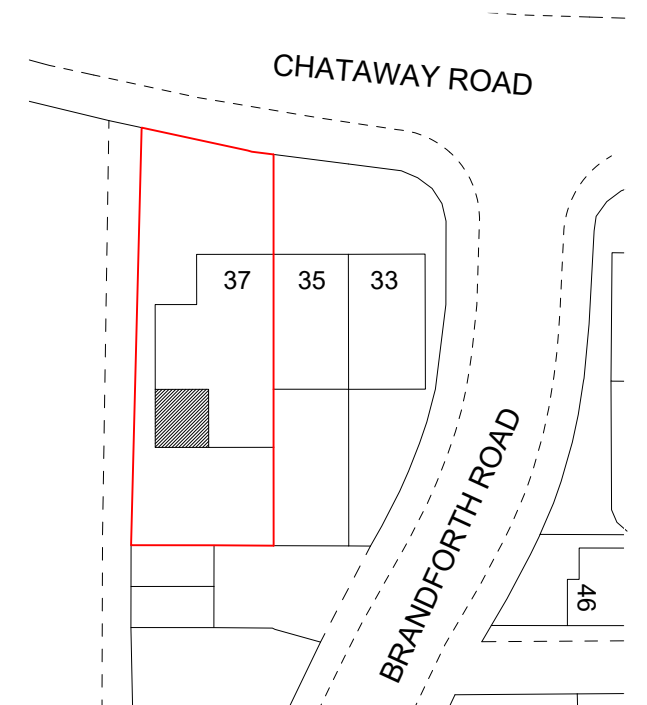

SITE PLAN (PROPOSED)

Building Design Services

For:

M.FAROOQ
6 Stock Close
Rochdale
OL12 6BB
01706 712231
0796 7605 763

MR AND MRS RAHIM SALEH

PROPOSED SINGLE STOREY
REAR EXTENSION AT

37 Chataway Road
Manchester
M8 5UU

Scale:

(Plan)
1:50 @ A3
(Elevation)
1:100 @ A3

(Site Plan)
1:500 @ A3

Job No. & Sheet

1799/2

bds