


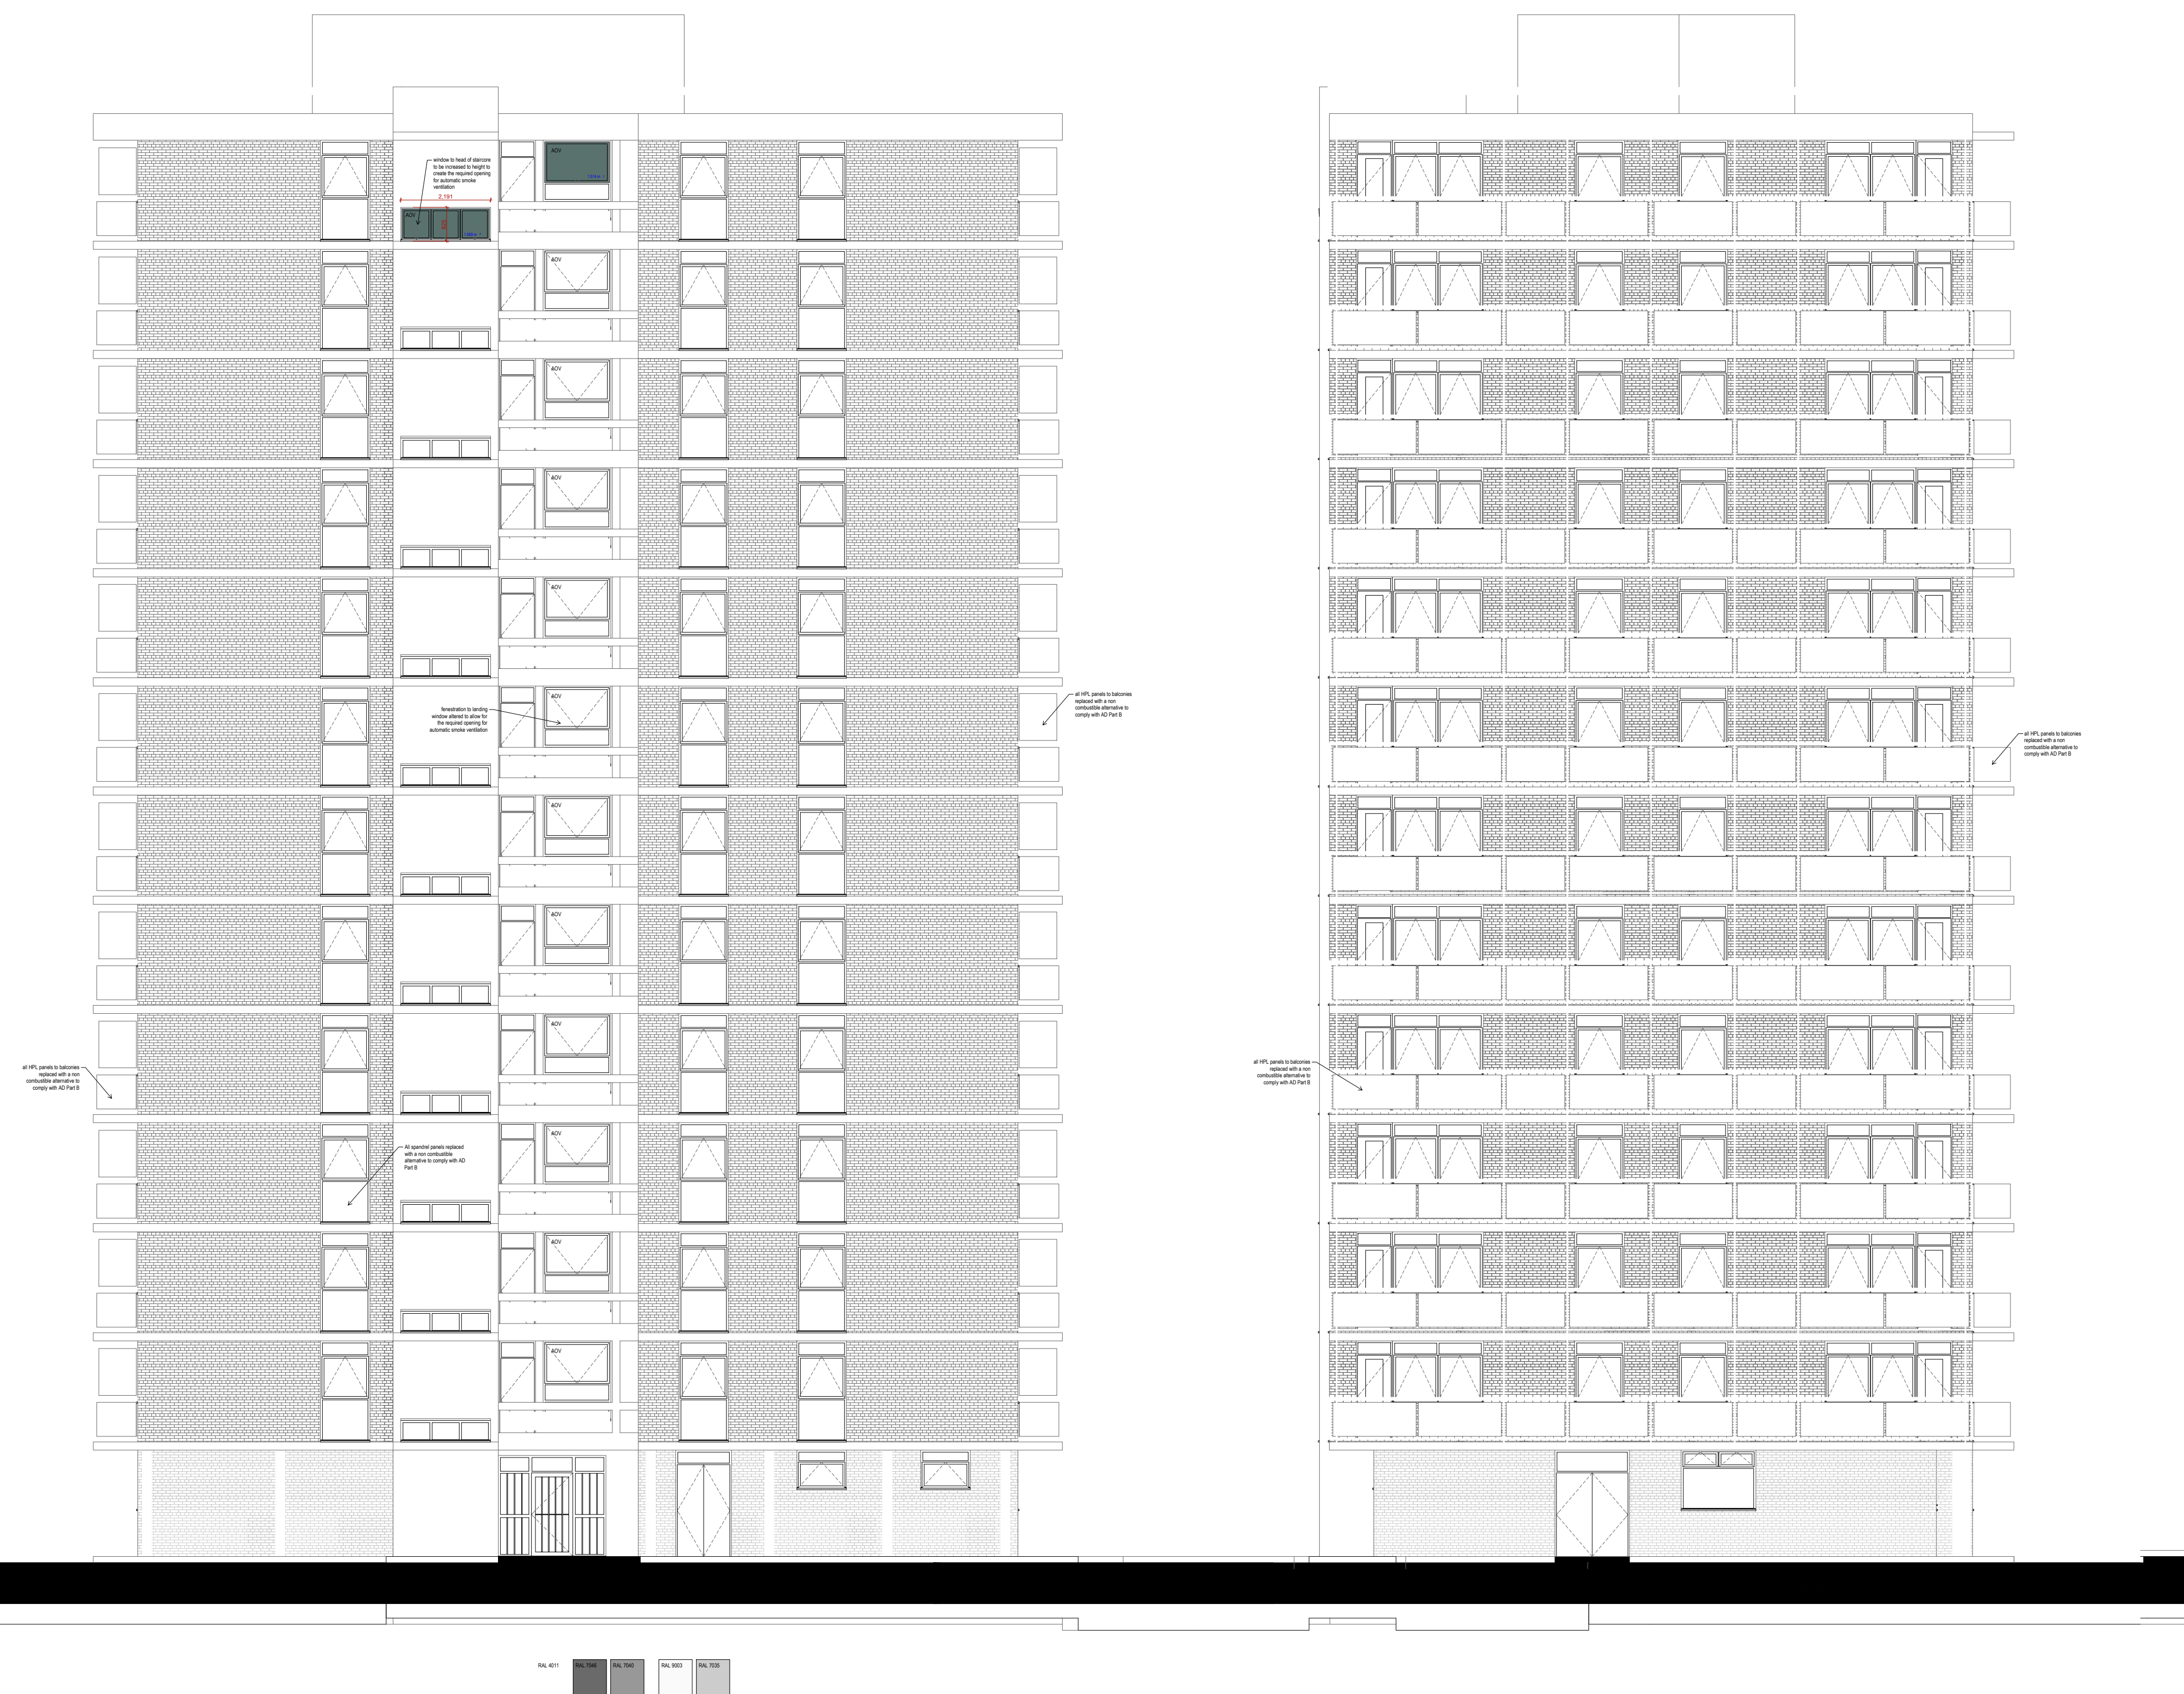

Arcus Consulting LLP  
Wakefield 0192 466 9000 Manchester 0161 905 3222 London 0208 8742 2512  
Liverpool 0151 708 1080 Newcastle 0191 272 5781 Rugby 01788 297 127  
info@arcus.uk.com www.arcus.uk.com

Client

WCHG

Project

Westveiw and Bagnall Envelope Refurbishment

---

Title

### Bagnall Court Existing Elevations 1&2

|        |            |       |
|--------|------------|-------|
| Scale  | Date       | Stage |
| 1:100  | 03/02/22   |       |
| Job No | Drawing No | Rev   |
| P6584  | 11         |       |
| Drawn  | Approved   |       |
| KT     |            |       |

This drawing is the copyright of Arcus. Contractors must check all dimensions on site. Do not scale the drawings. Only figured dimensions are to be worked to.