


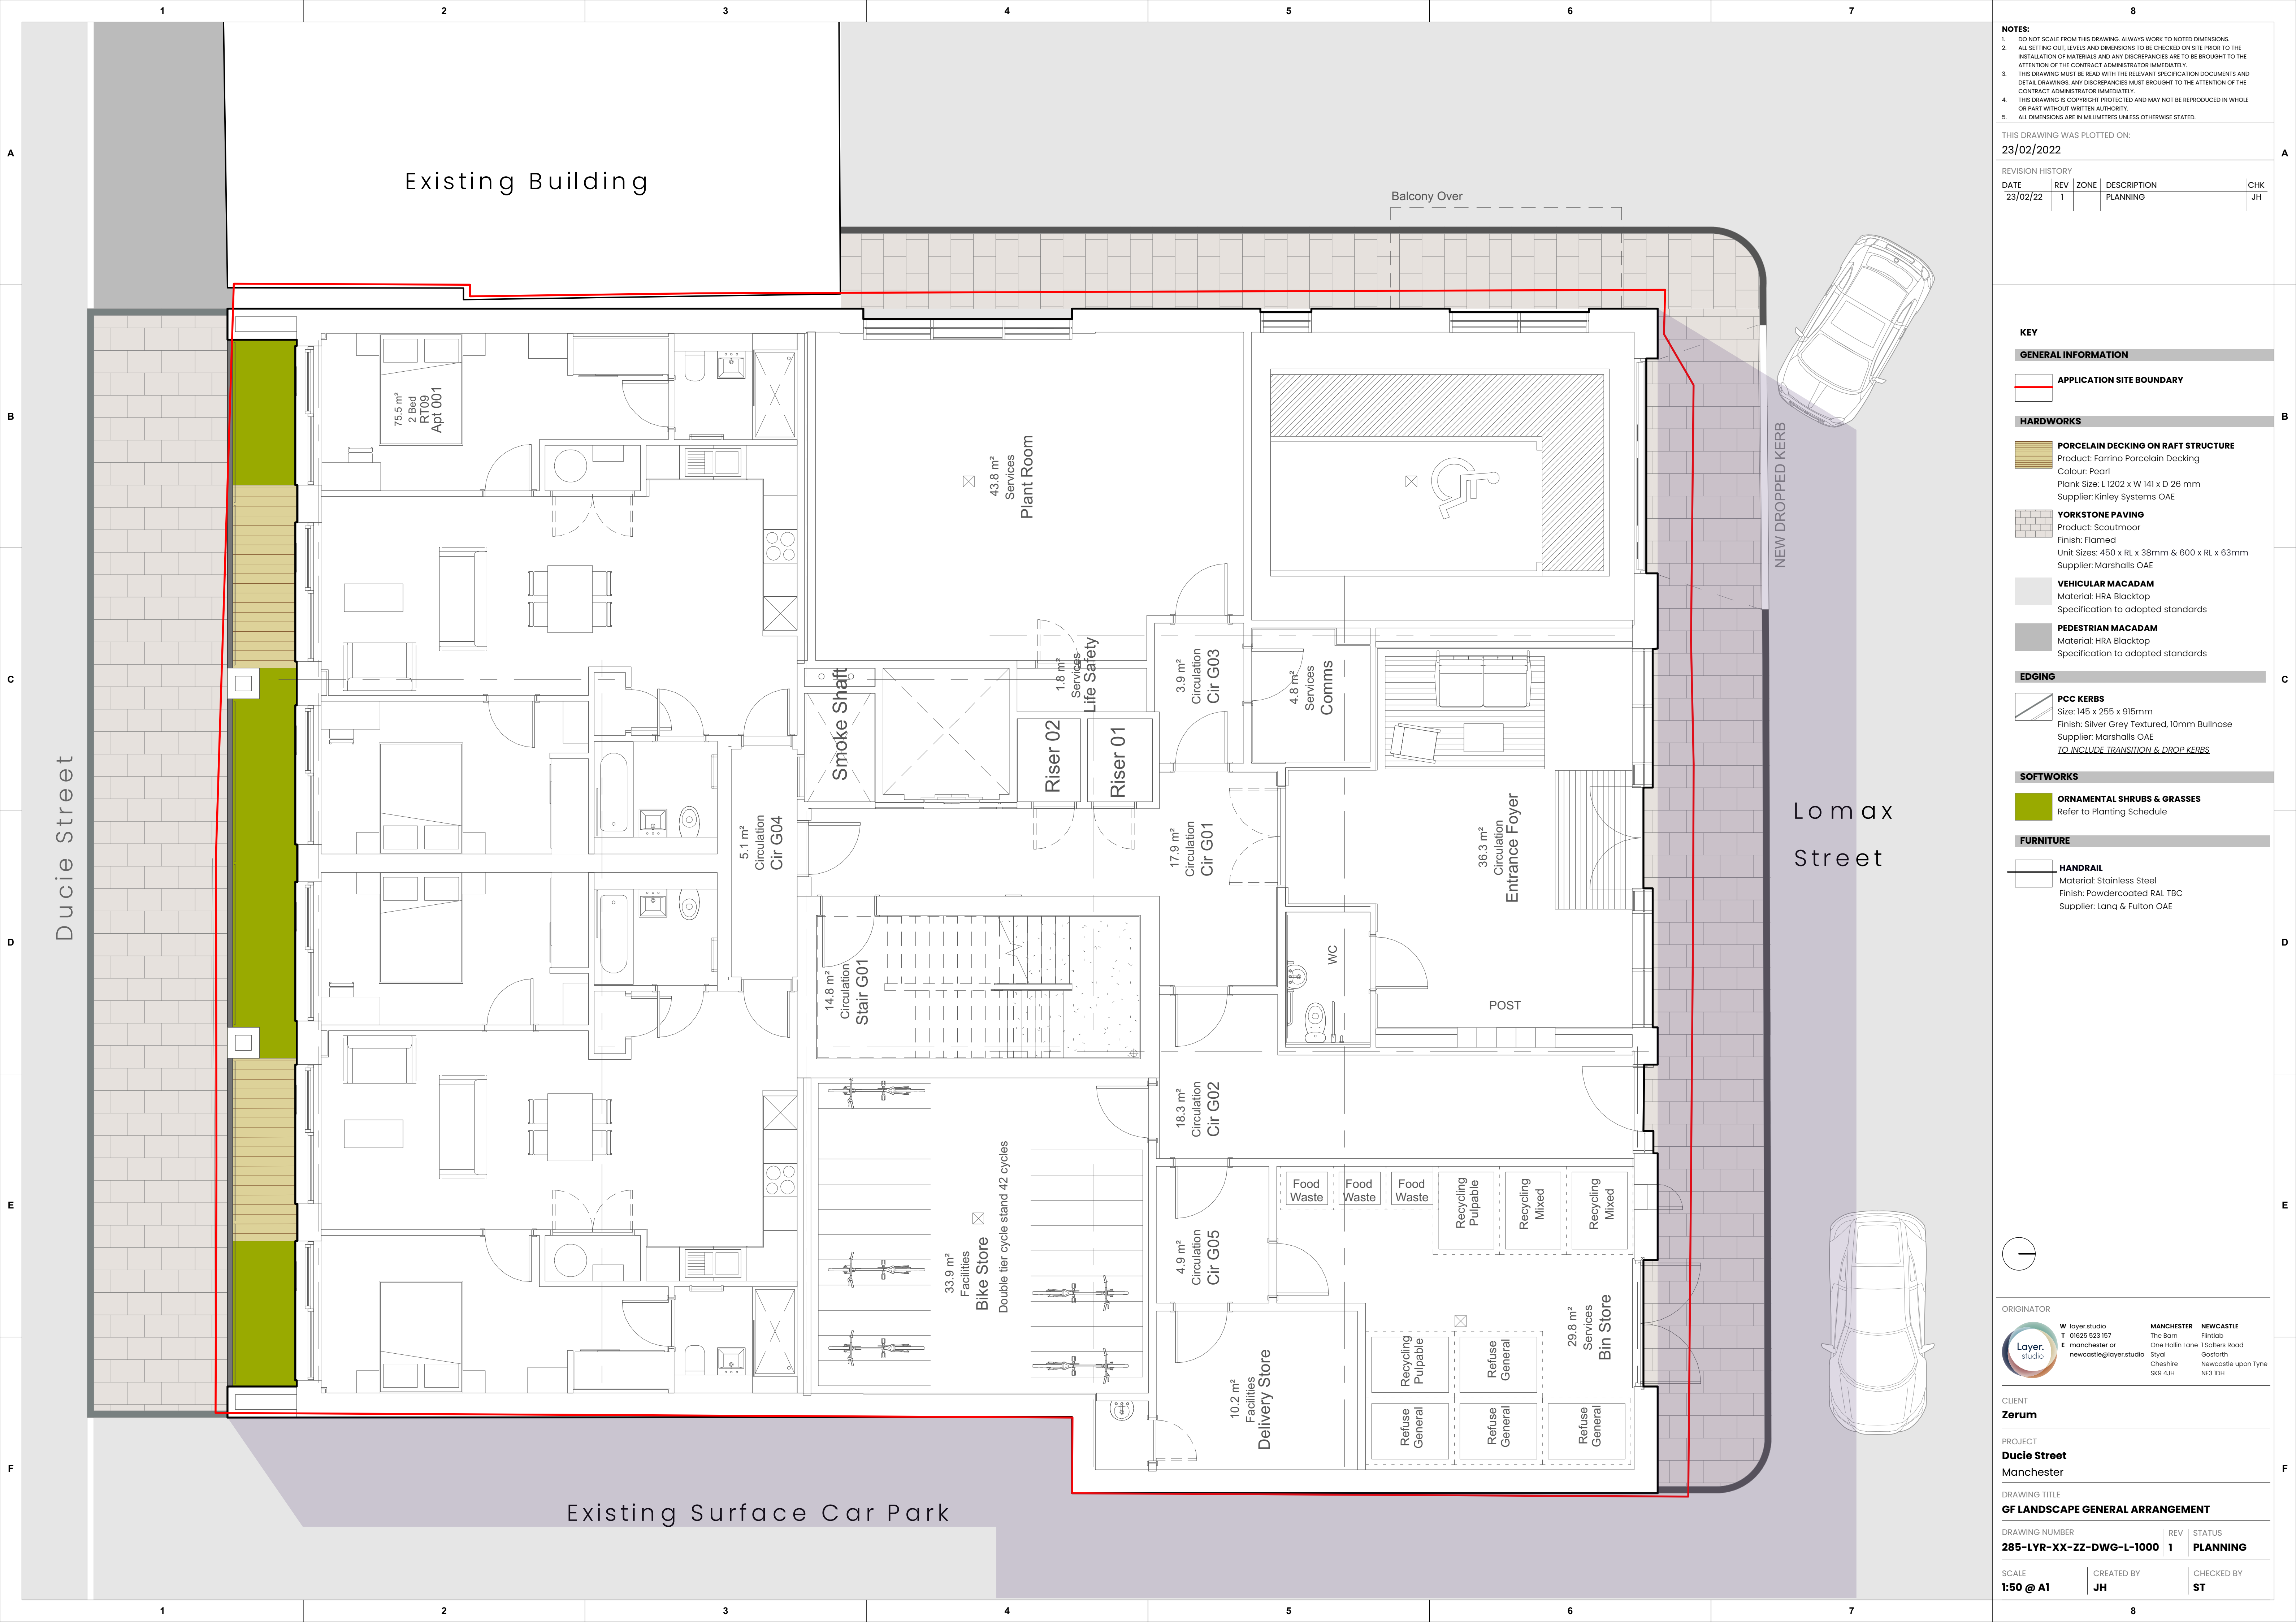

**NOTES:**  
1. DO NOT SCALE FROM THIS DRAWING. ALWAYS WORK TO NOTED DIMENSIONS.  
2. ALL SETTING OUT, LEVELS AND DIMENSIONS TO BE CHECKED ON SITE PRIOR TO THE INSTALLATION OF MATERIALS AND ANY DISCREPANCIES ARE TO BE BROUGHT TO THE ATTENTION OF THE CONTRACT ADMINISTRATOR IMMEDIATELY.  
3. THIS DRAWING MUST BE READ WITH THE RELEVANT SPECIFICATION DOCUMENTS AND DETAIL DRAWINGS. ANY DISCREPANCIES MUST BE BROUGHT TO THE ATTENTION OF THE CONTRACT ADMINISTRATOR IMMEDIATELY.  
4. THIS DRAWING IS COPYRIGHT PROTECTED AND MAY NOT BE REPRODUCED IN WHOLE OR PART WITHOUT WRITTEN AUTHORITY.  
5. ALL DIMENSIONS ARE IN MILLIMETRES UNLESS OTHERWISE STATED.

THIS DRAWING WAS PLOTTED ON:  
**23/02/2022**

| REVISION HISTORY |     |      |             |     |
|------------------|-----|------|-------------|-----|
| DATE             | REV | ZONE | DESCRIPTION | CHK |
| 23/02/22         | 1   |      | PLANNING    | JH  |

**KEY**  
**GENERAL INFORMATION**

**APPLICATION SITE BOUNDARY**

**HARDWORKS**

**PORCELAIN DECKING ON RAFT STRUCTURE**  
Product: Farrino Porcelain Decking  
Colour: Pearl  
Plank Size: L 1202 x W 141 x D 26 mm  
Supplier: Kinley Systems OAE

**YORKSTONE PAVING**  
Product: Scoutmoor  
Finish: Flamed  
Unit Sizes: 450 x RL x 38mm & 600 x RL x 63mm  
Supplier: Marshalls OAE

**VEHICULAR MACADAM**  
Material: HRA Blacktop  
Specification to adopted standards

**PEDESTRIAN MACADAM**  
Material: HRA Blacktop  
Specification to adopted standards

**EDGING**

**PCC KERBS**  
Size: 145 x 255 x 915mm  
Finish: Silver Gray Textured, 10mm Bullnose  
Supplier: Marshalls OAE  
*TO INCLUDE TRANSITION & DROP KERBS*

**SOFTWORKS**

**ORNAMENTAL SHRUBS & GRASSES**  
Refer to Planting Schedule

**FURNITURE**

**HANDRAIL**  
Material: Stainless Steel  
Finish: Powdercoated RAL TBC  
Supplier: Lanq & Fulton OAE

ORIGINATOR

W layer.studio  
T 01625 523 157  
E manchester or newcastle@layer.studio  
Cheshire SK9 4JH

**MANCHESTER**  
The Barn  
One Hollin Lane  
Styal  
Cheshire SK9 4JH

**NEWCASTLE**  
Flintkiss  
1 Salters Road  
Gosforth  
Newcastle upon Tyne NE3 1DH

CLIENT  
**Zerum**

PROJECT  
**Ducie Street**  
Manchester

DRAWING TITLE  
**GF LANDSCAPE GENERAL ARRANGEMENT**

| DRAWING NUMBER           |  | REV | STATUS   |
|--------------------------|--|-----|----------|
| 285-LVR-XX-ZZ-DWG-L-1000 |  | 1   | PLANNING |

| SCALE     | CREATED BY | CHECKED BY |
|-----------|------------|------------|
| 1:50 @ A1 | JH         | ST         |