


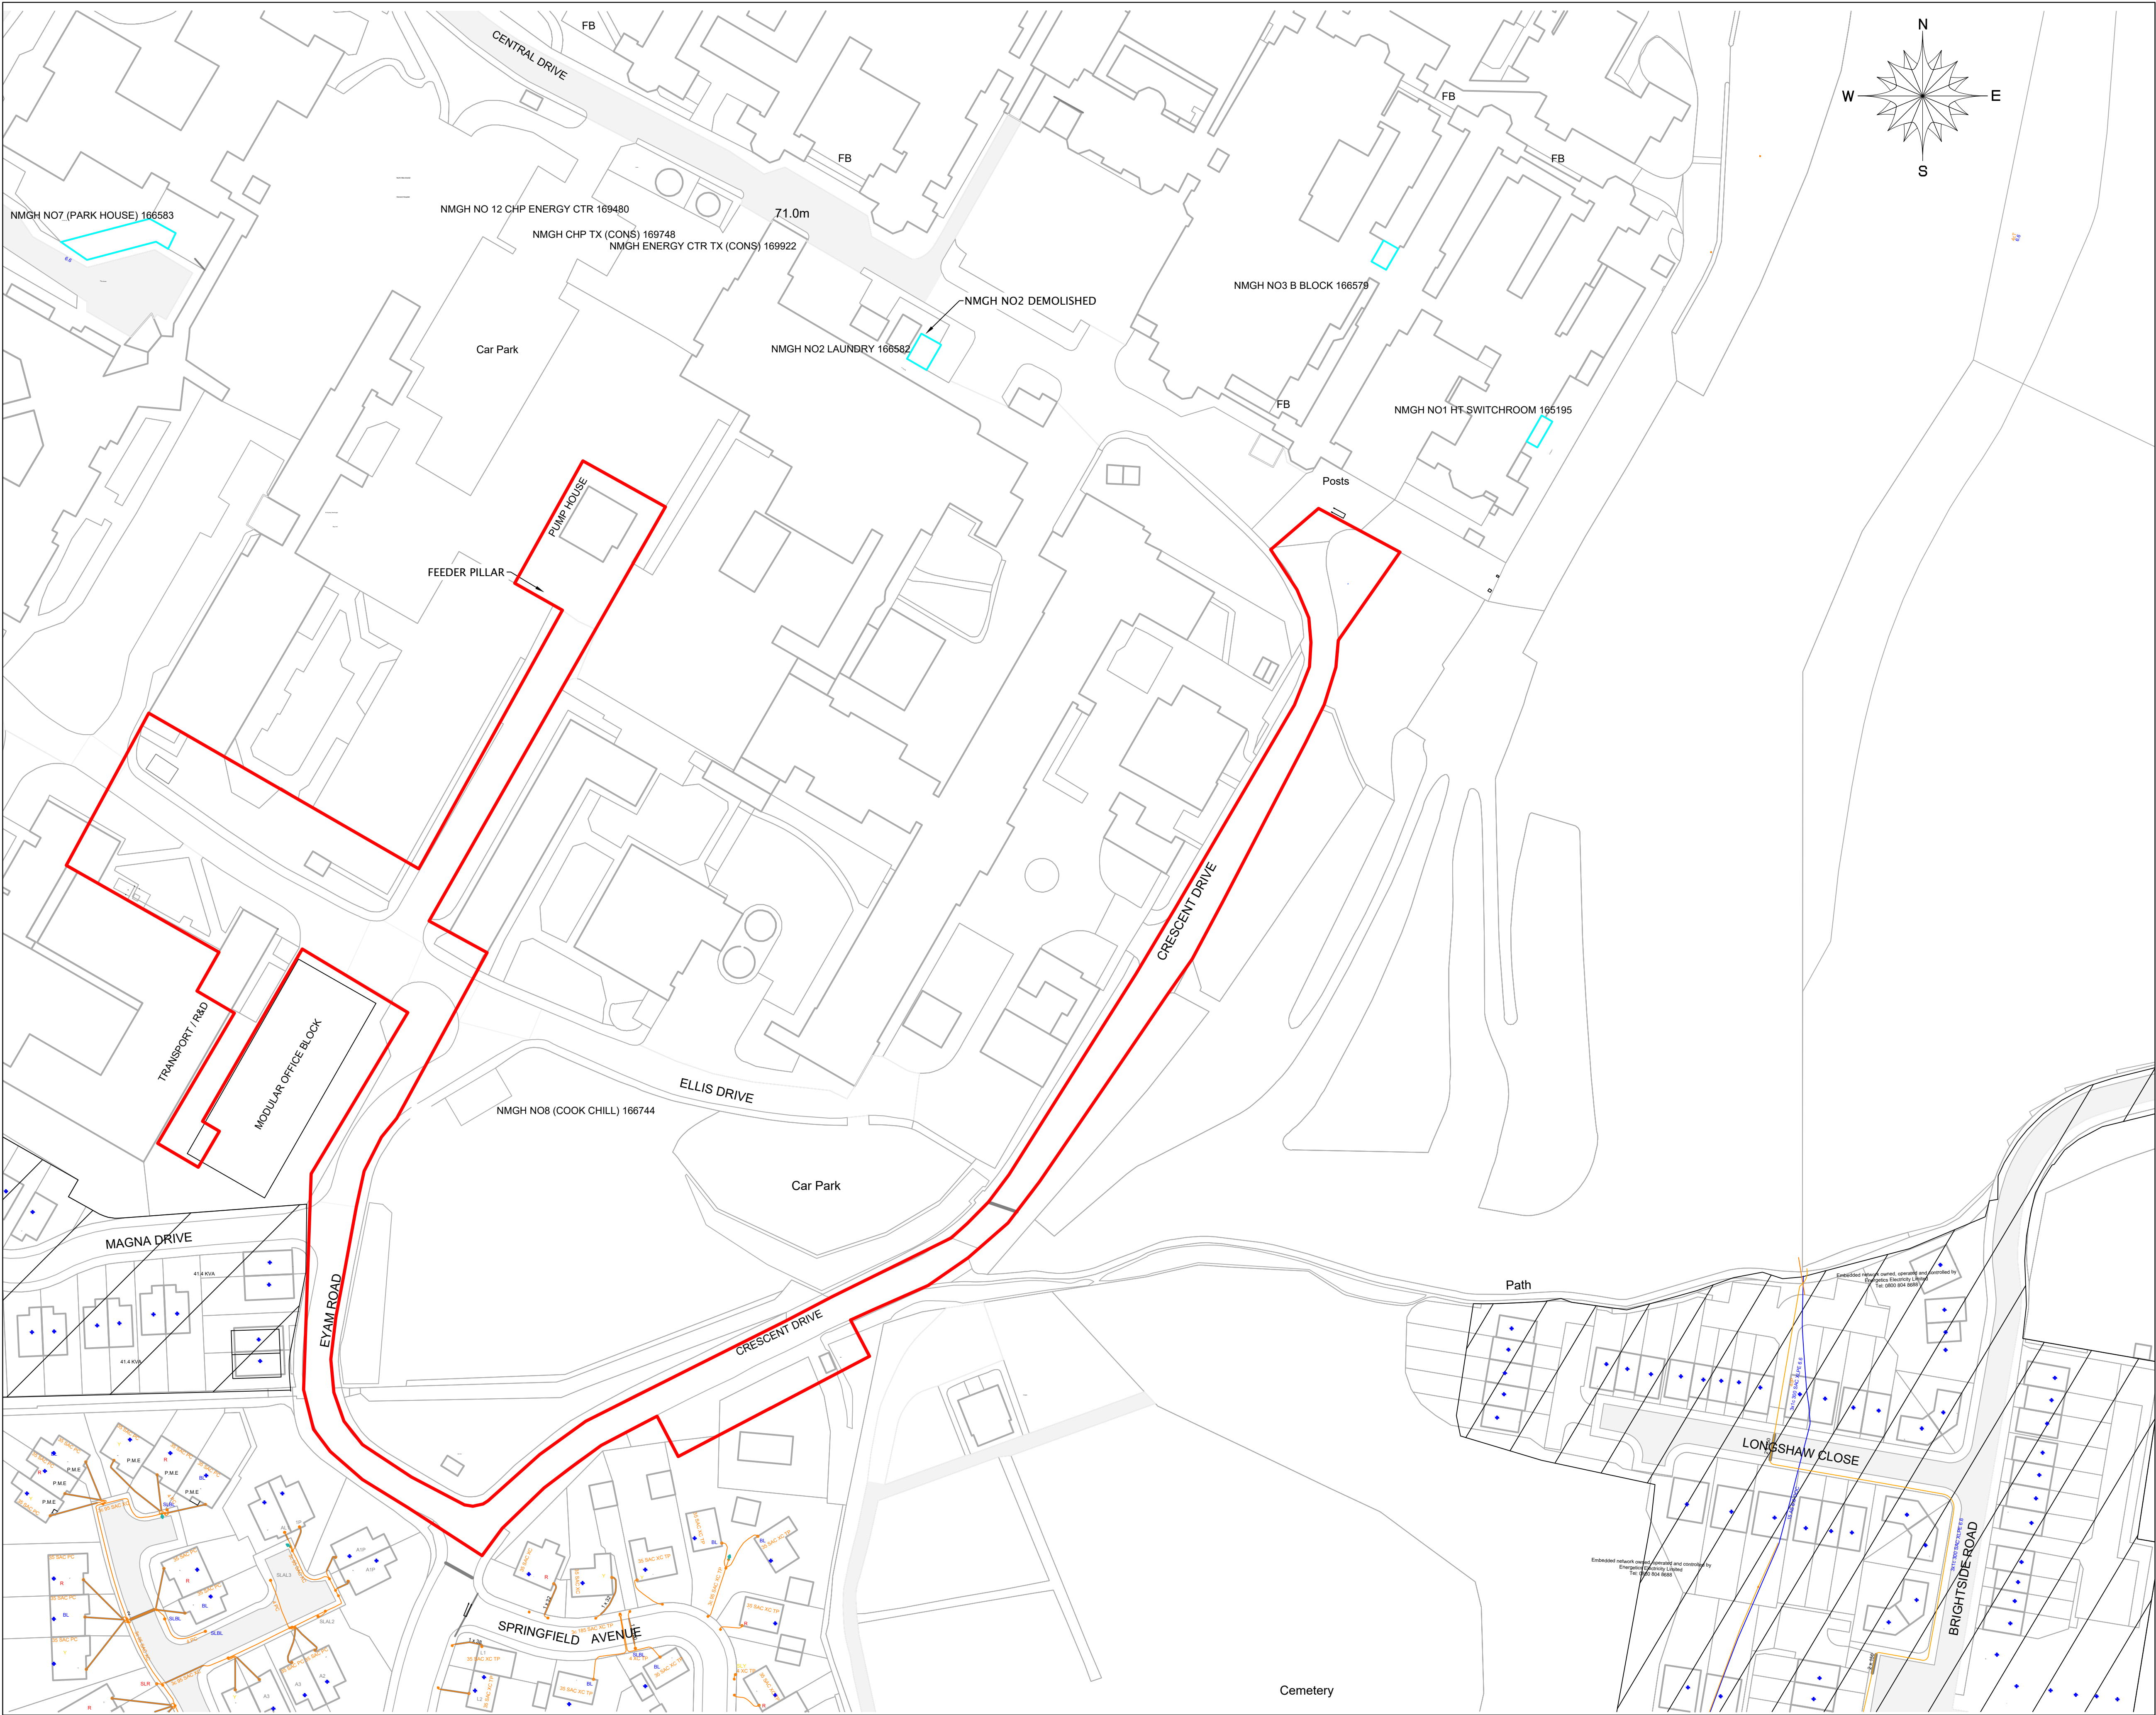

HV NETWORK DRAWING - SITE BOUNDARY - SCALE 1:700

P1	PRELIMINARY ISSUE	06.12.21	CH
REV	NOTES	DATE	ENG
REVISIONS			

REVIEW OK	YES/NO
REVIEWED BY	
APPROVED BY	
DATE	
PLANNER: CH	DRAWN: JG
DATE: 06.12.21	GR:
SCALES 1:700@A1	SATS No:
NMGH SOUTH SITE BOUNDARY SERVICE APPLICATION	
COMA No:	58213
SCHEME No:	E51164
DRAWING No:	E51164.007
REVISION:	P1