

General Notes

Secure cycle storage to be increased throughout the Park by the installation of additional stands in other strategic locations - see drawing WYP-MCC-XX-XX-DR-B-0013-S2.


5nr new Sheffield stands to be installed on existing grassed area adjacent Athletics Track entrance; existing provision to be retained. **Total cycle storage provision of 5nr Sheffield stands.**




Potential cycle storage location for Sheffield stands. Existing Perimeter Trail surfacing to be extended below proposed cycle storage area.

**Note: Requirement for cycle stands in this area to be assessed following first use of the facility and installed to meet demand if deemed necessary.**

Proposed Cycle Storage Locations - Learn-to-Ride/ Pump Track Area  
NTS

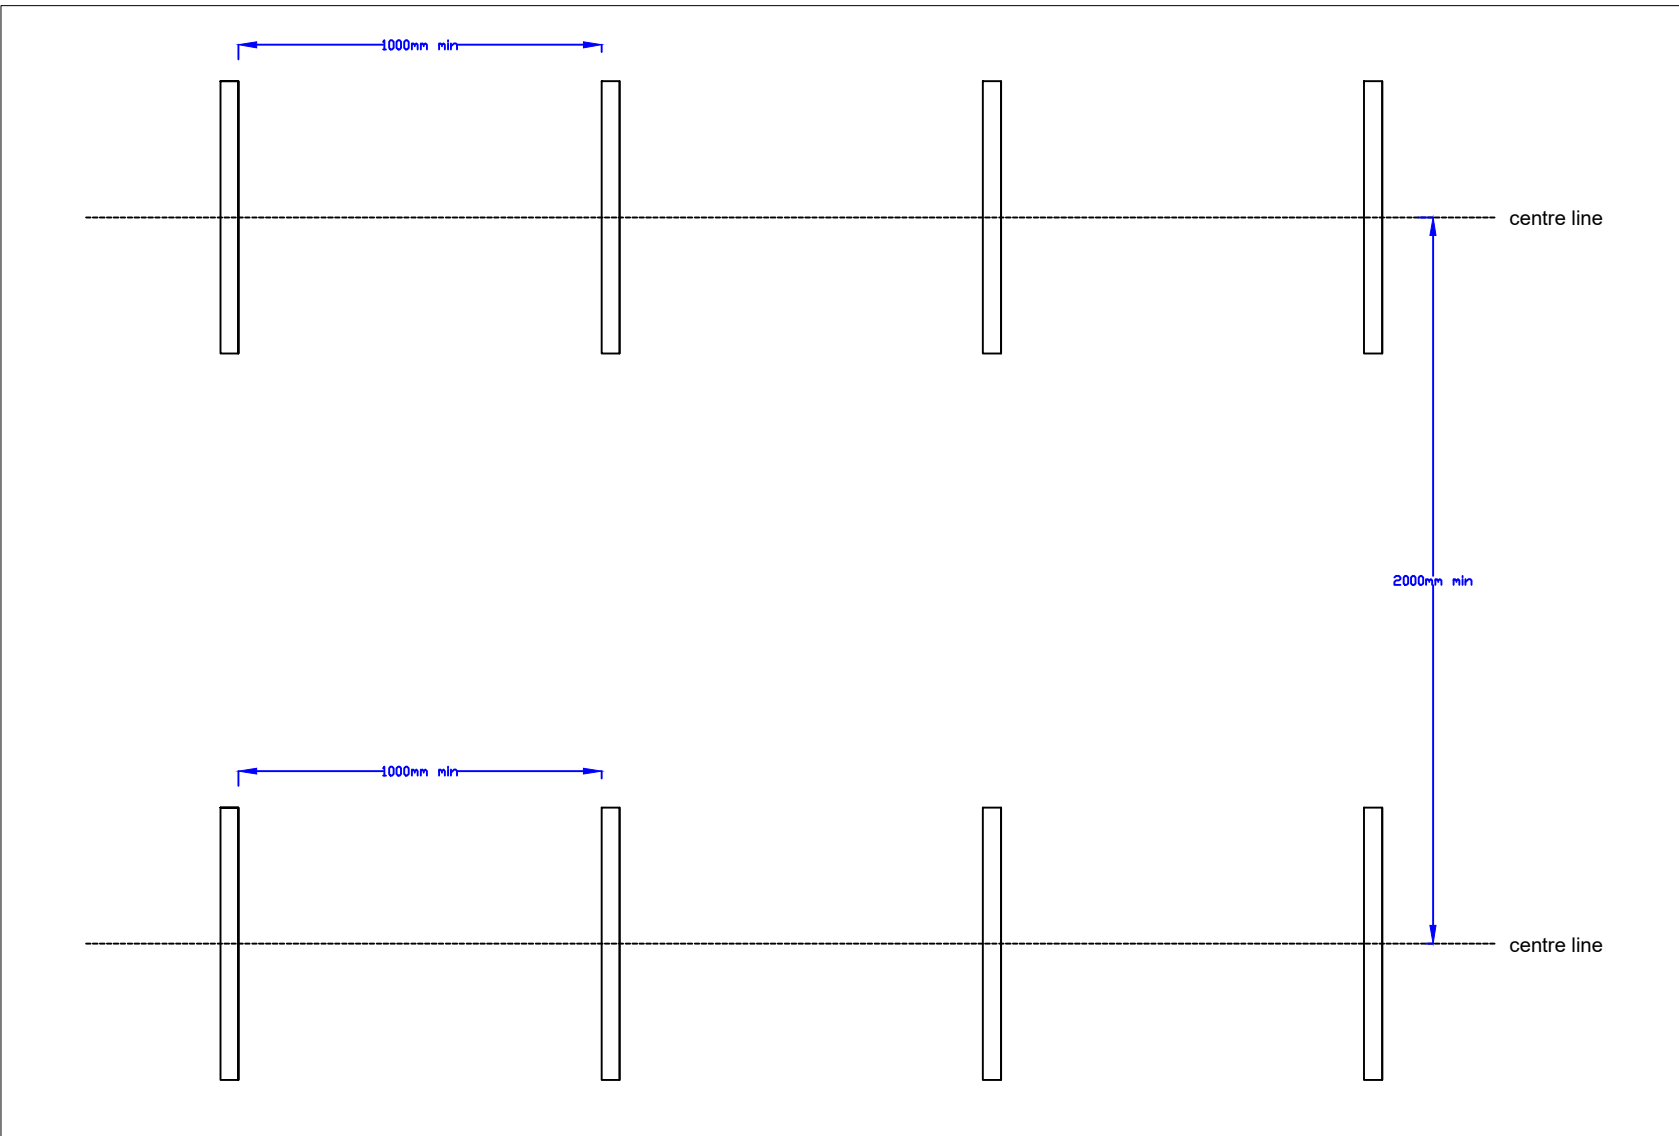

Typical Stand Layout  
NTS

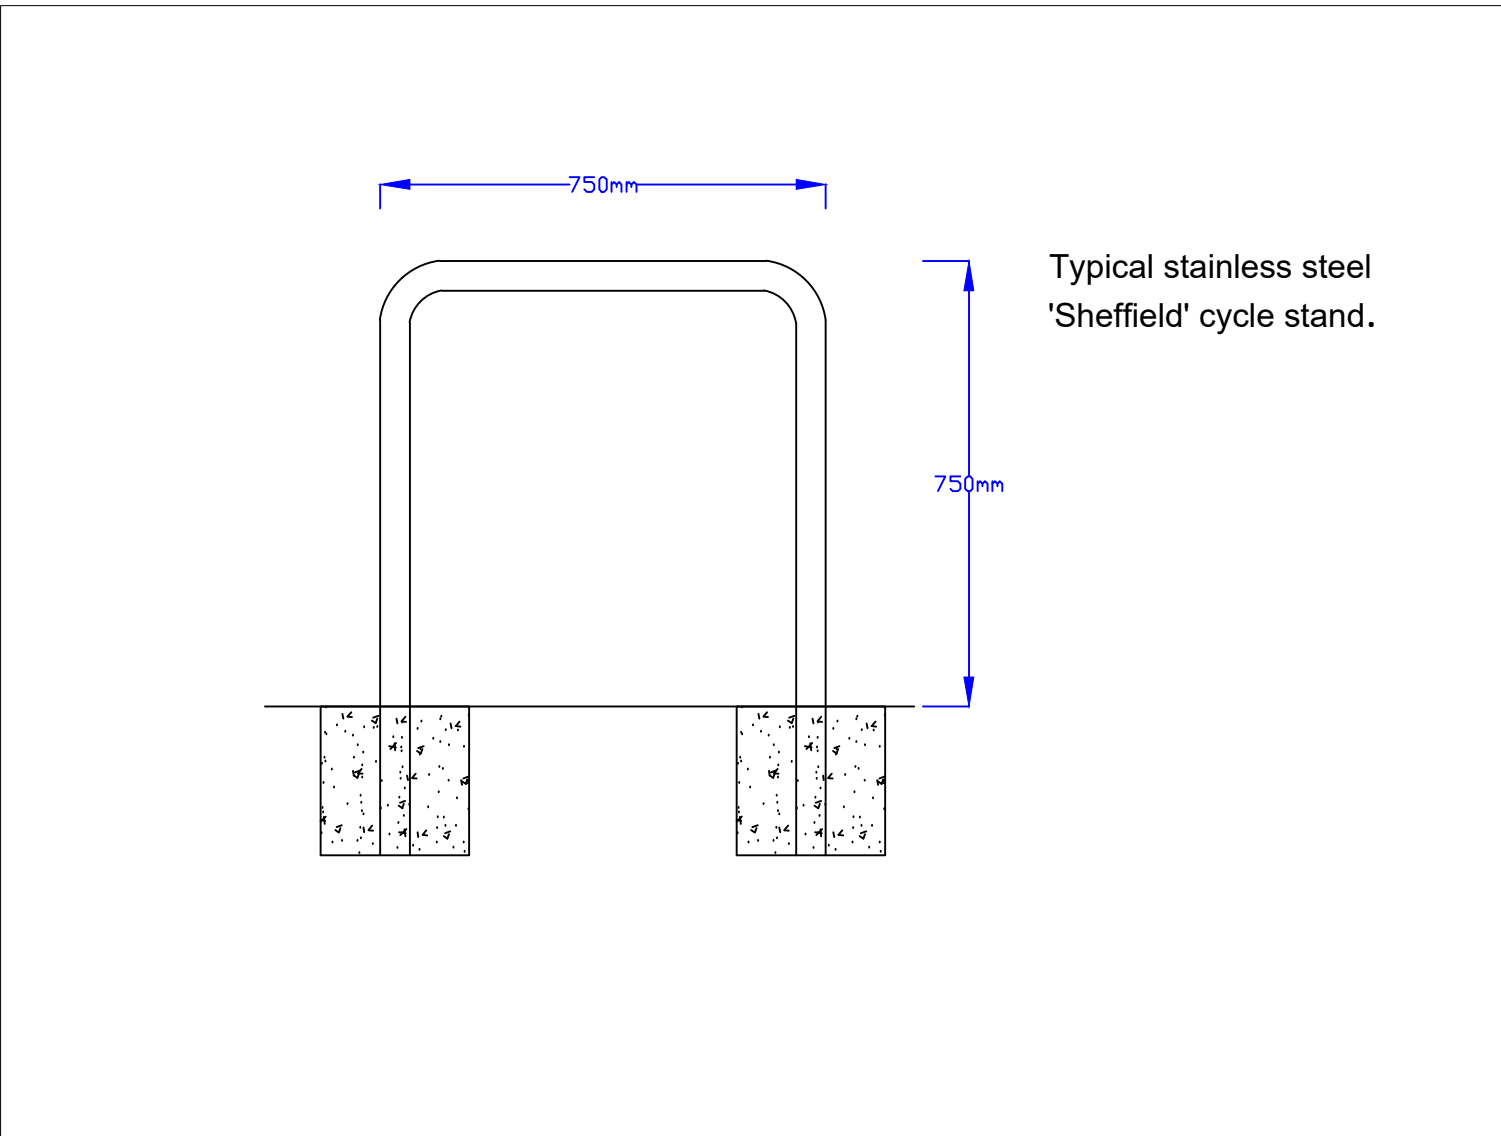

Typical Cycle Stand  
NTS