
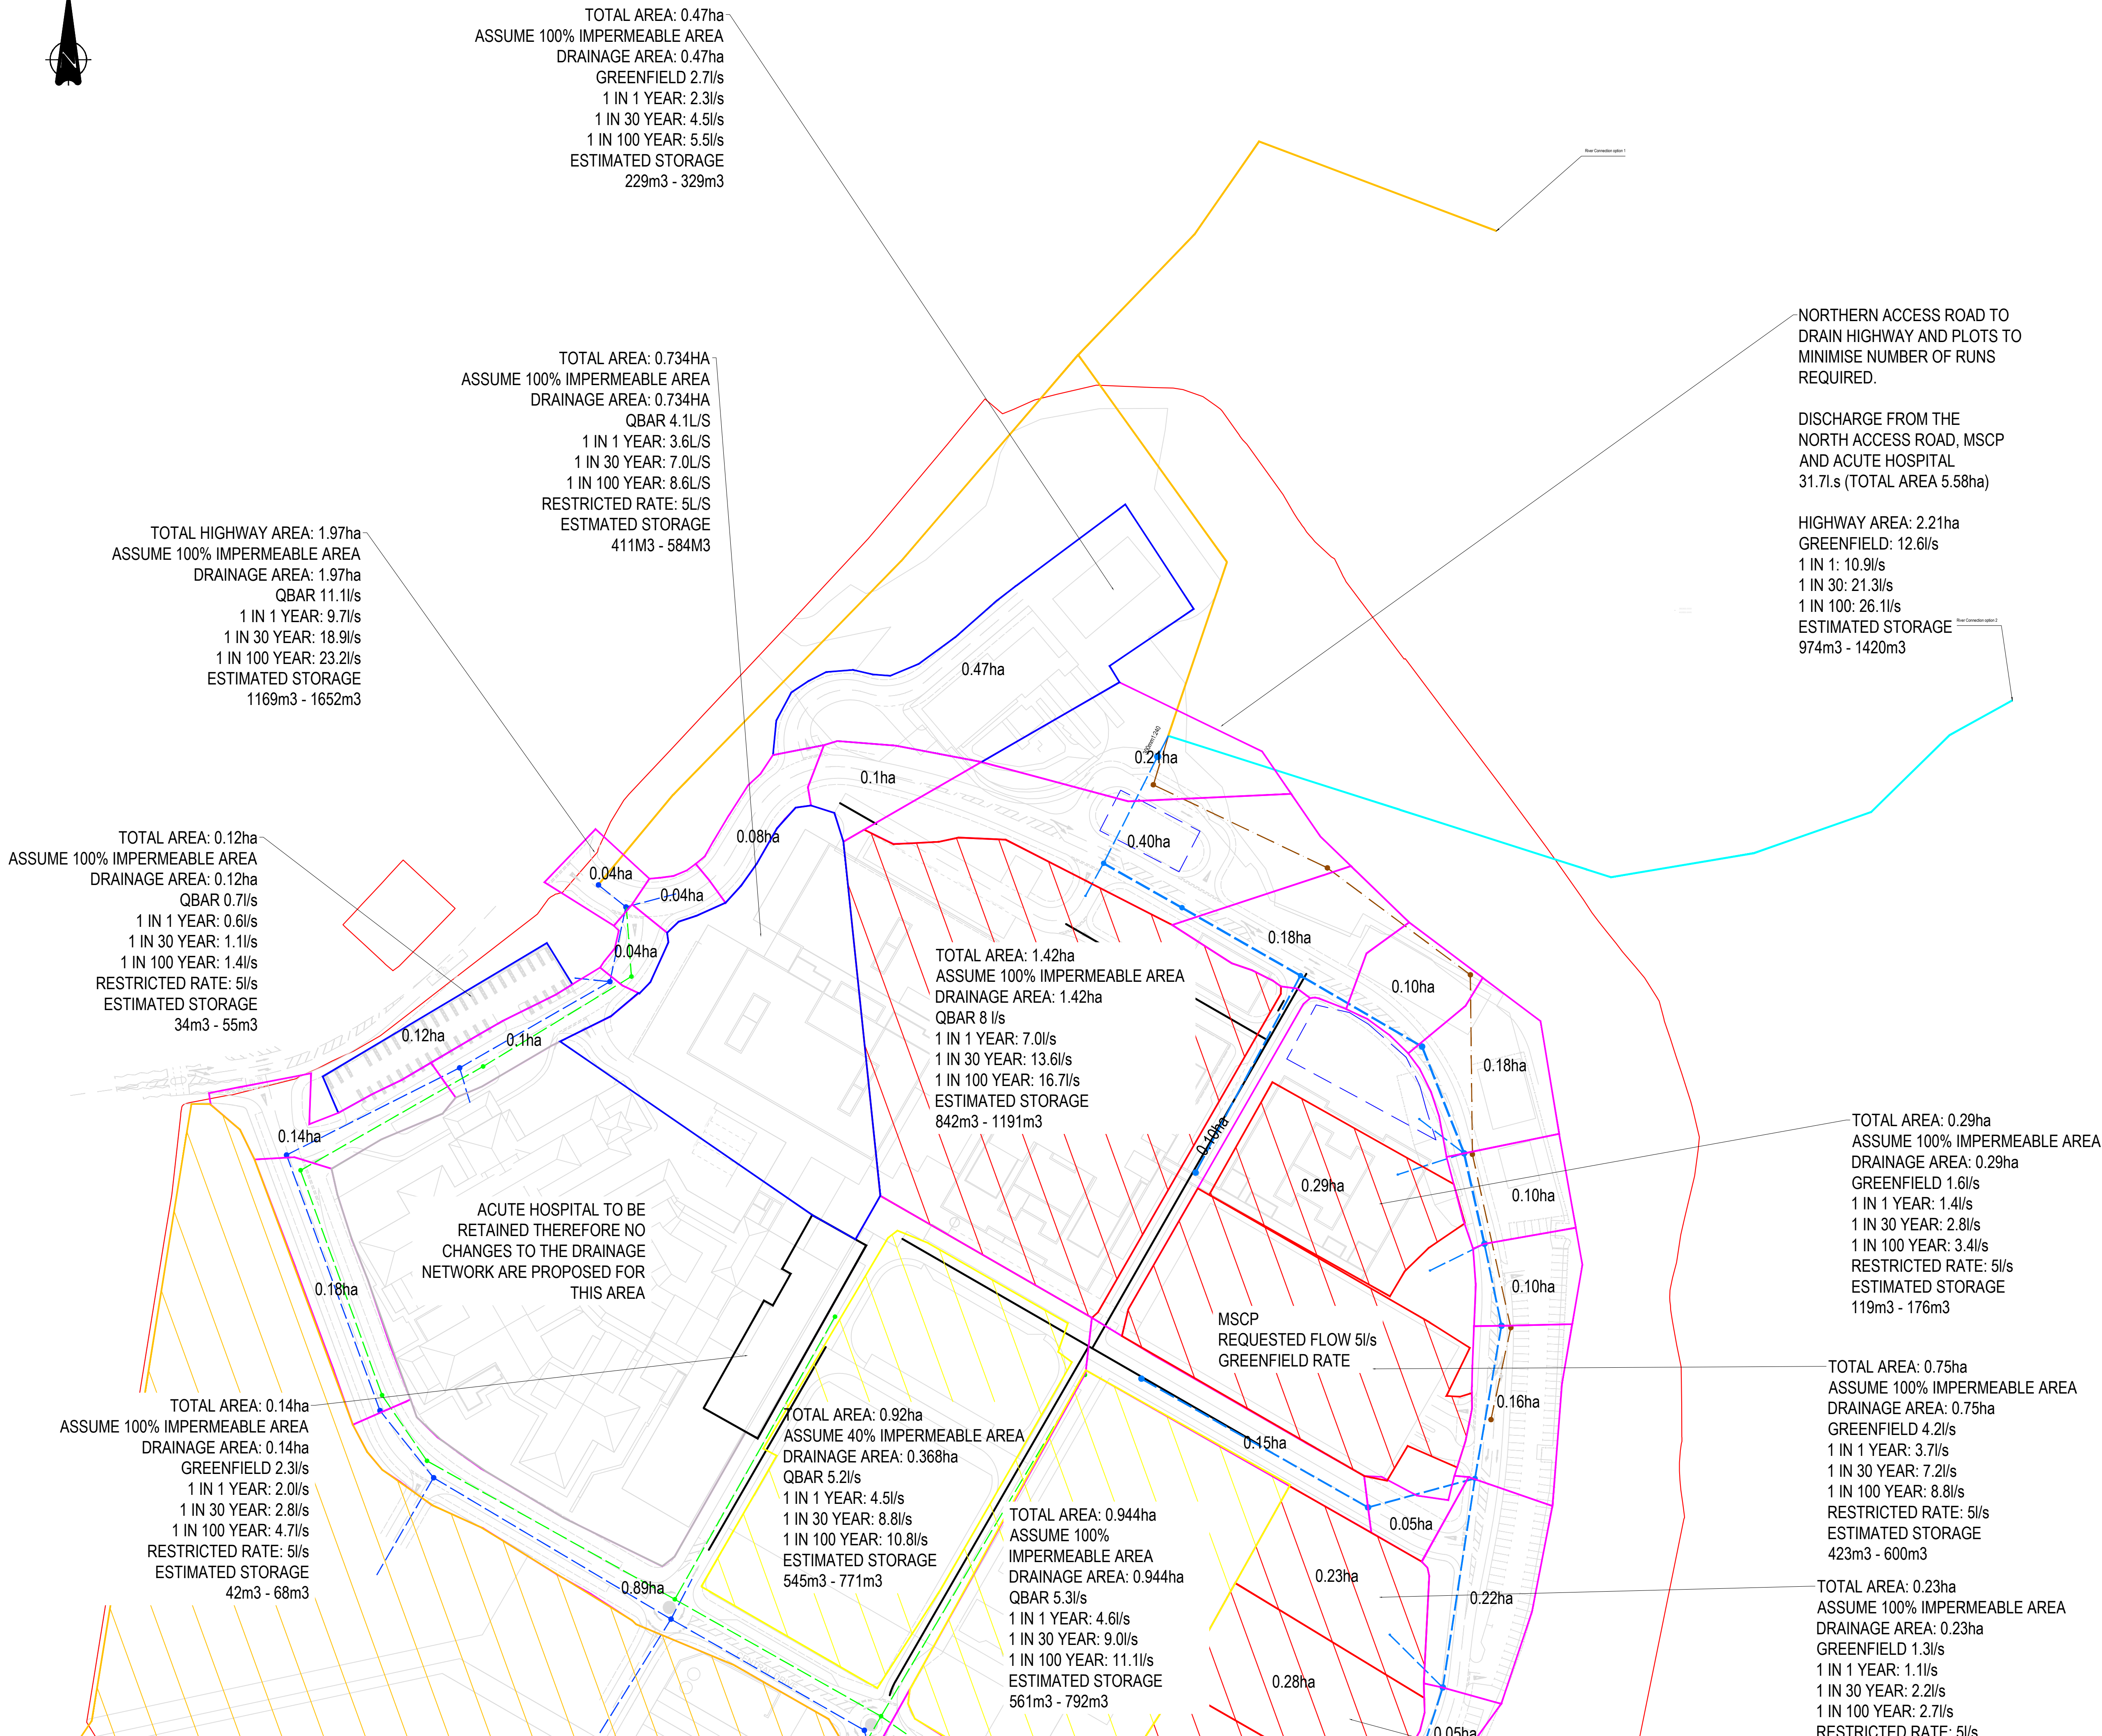


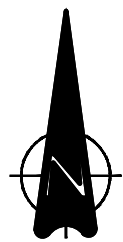

GENERAL NOTES:

1. THIS DRAWING IS TO BE READ IN CONJUNCTION WITH ALL RELEVANT ARCHITECTS AND ENGINEERS DRAWINGS AND SPECIFICATIONS.
2. DO NOT SCALE THIS DRAWING. ANY AMBIGUITIES, OMISSIONS AND ERRORS ON DRAWINGS SHALL BE BROUGHT TO THE ENGINEERS ATTENTION IMMEDIATELY. ALL DIMENSIONS MUST BE CHECKED / VERIFIED ON SITE.
3. ALL DIMENSIONS ARE IN METRES UNLESS NOTED OTHERWISE.
4. FOR GENERAL NOTES REFER TO DRAWING.
5. CONTRACTOR TO ENSURE REQUIRED FORMATION LEVELS ARE ACHIEVED AND ANY EXISTING PILES ENCOUNTER SHOULD BE REMOVED.

--- Indicative Surface Water
--- Indicative Highway Water

SAFETY, HEALTH AND ENVIRONMENTAL INFORMATION UNUSUAL SIGNIFICANT HAZARDS

IT IS ASSUMED THAT ALL WORKS WILL BE CARRIED OUT BY A COMPETENT CONTRACTOR WORKING, WHERE APPROPRIATE, TO AN APPROVED METHOD STATEMENT.
IN ADDITION TO THE HAZARDS/RISKS NORMALLY ASSOCIATED WITH THE TYPES OF WORK DETAILED ON THIS DRAWING, NOTE THE FOLLOWING:

CONSTRUCTION
1. CONTRACTOR TO ENSURE SITE IS SCANNED FOR EXISTING SERVICES THAT MAY BE ON SITE.
2. CONTRACTOR TO ASSESS FOR GROUND CONTAMINATION.
3. CONTRACTOR TO ENSURE SUITABLE MEASURES ARE TAKEN DURING ANY EXCAVATIONS/TEMPORARY WORKS.
4. A SUITABLE TRAFFIC MANAGEMENT PLAN SHOULD BE IN PLACE FOR DURATION OF WORKS.
NOTE: CURTINS ARE NOT LIABLE FOR ANY OF THE ABOVE.

MAINTENANCE / CLEANING
1.WHERE PROPRIETARY PRODUCTS ARE SPECIFIED, THE MANUFACTURER'S INSTRUCTIONS AND RECOMMENDATIONS SHOULD BE FOLLOWED.
2.THE RECOMMENDED INSPECTIONS OF OPERATIONS AND FREQUENCIES ARE TYPICAL ONLY AND SHOULD BE MORE FREQUENT INITIALLY TO ENSURE THAT THERE ARE NO UNFORESEEN ISSUES WITH THE OPERATION AND THEN ADJUSTED TO SUIT THE SITE REQUIREMENTS.

DECOMMISSIONING / DEMOLITION
1. N/A
2.
3.

P01	INITIAL ISSUE	04/12/20	DE	AR
Rev:	Description:	Date:	By:	Chkd:



Merchant Exchange, 17-19 Whitworth Street West, Manchester, M1 5WG
0161 235 2384
manchester@curtins.com
www.curtins.com

Civils & Structures • Transport Planning • Environmental • Infrastructure • Geotechnical • Conservation & Heritage • Principal Designer
Birmingham • Bristol • Cambridge • Cardiff • Douglas • Dublin • Edinburgh • Glasgow • Kentish • Leeds • Liverpool • London • Manchester • Nottingham

Status: **ISSUED FOR CO-ORDINATION** **S1**

Project: **North Manchester General Hospital**

Orig Title: **Masterplan Drainage - Sheet 1 of 2**

Size:	Date:	Drawn By:	Designed By:	Checked By:
A1	04/12/20	DE	DE	AR
Scale:	1:1000			
Project No:	Originator:	Zone:	Level:	Type: Discipline: Category / Number: Rev:
NMGH - CUR - ZZ	- XX	- DR	- D	- 72101 -P01

\\media\Projects\07101 - 07800\071416 - North Manchester General Hospital\04-Production\MA-Model-Drawings\01-CAD\