

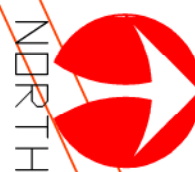


THE NORTHERN TENNIS CLUB

BLOCK PLAN
SITE AREA 23582 SQM 5.8 ACRES
1:500

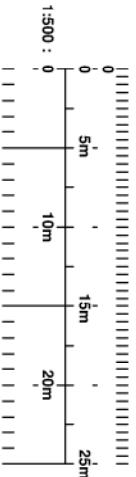


03
ANSEL PLAN
1:1250

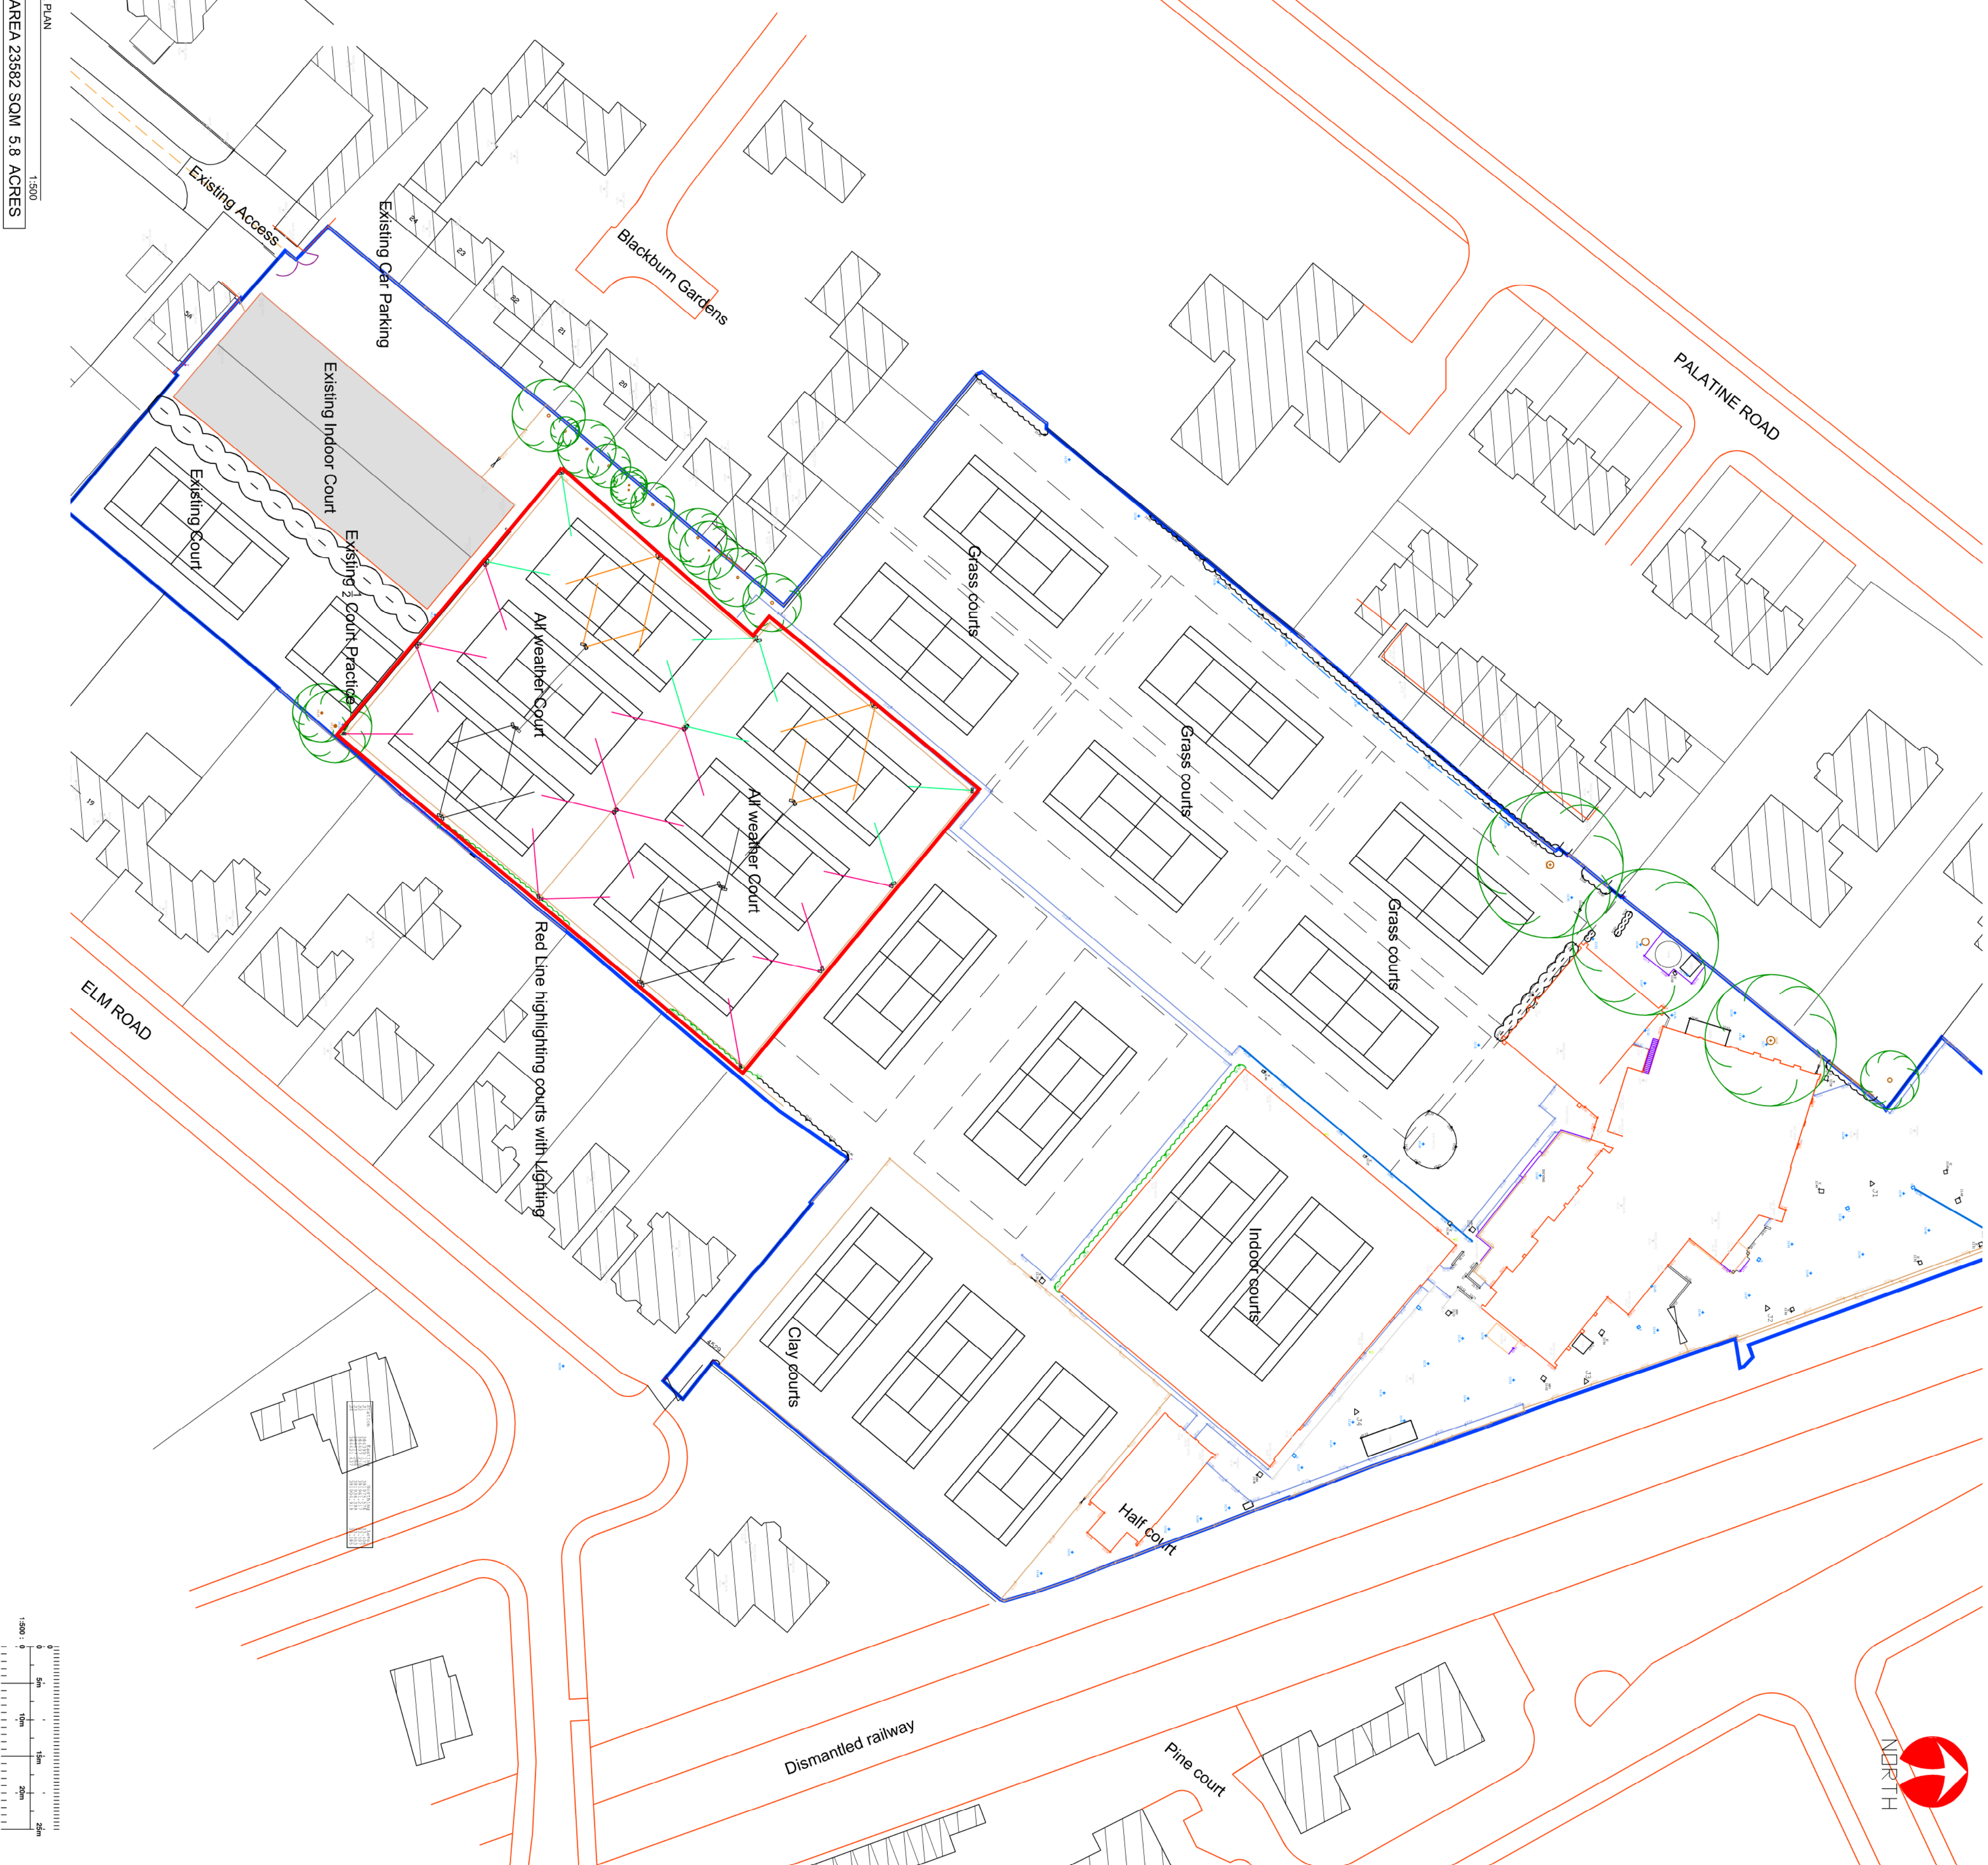

02
BLOCK PLAN
1:1250
REPRODUCTION BASED UPON THE COPYRIGHT
SURVEY WITH THE PERMISSION OF THE
CROWN COPYRIGHT RESERVED.

MARCH Design

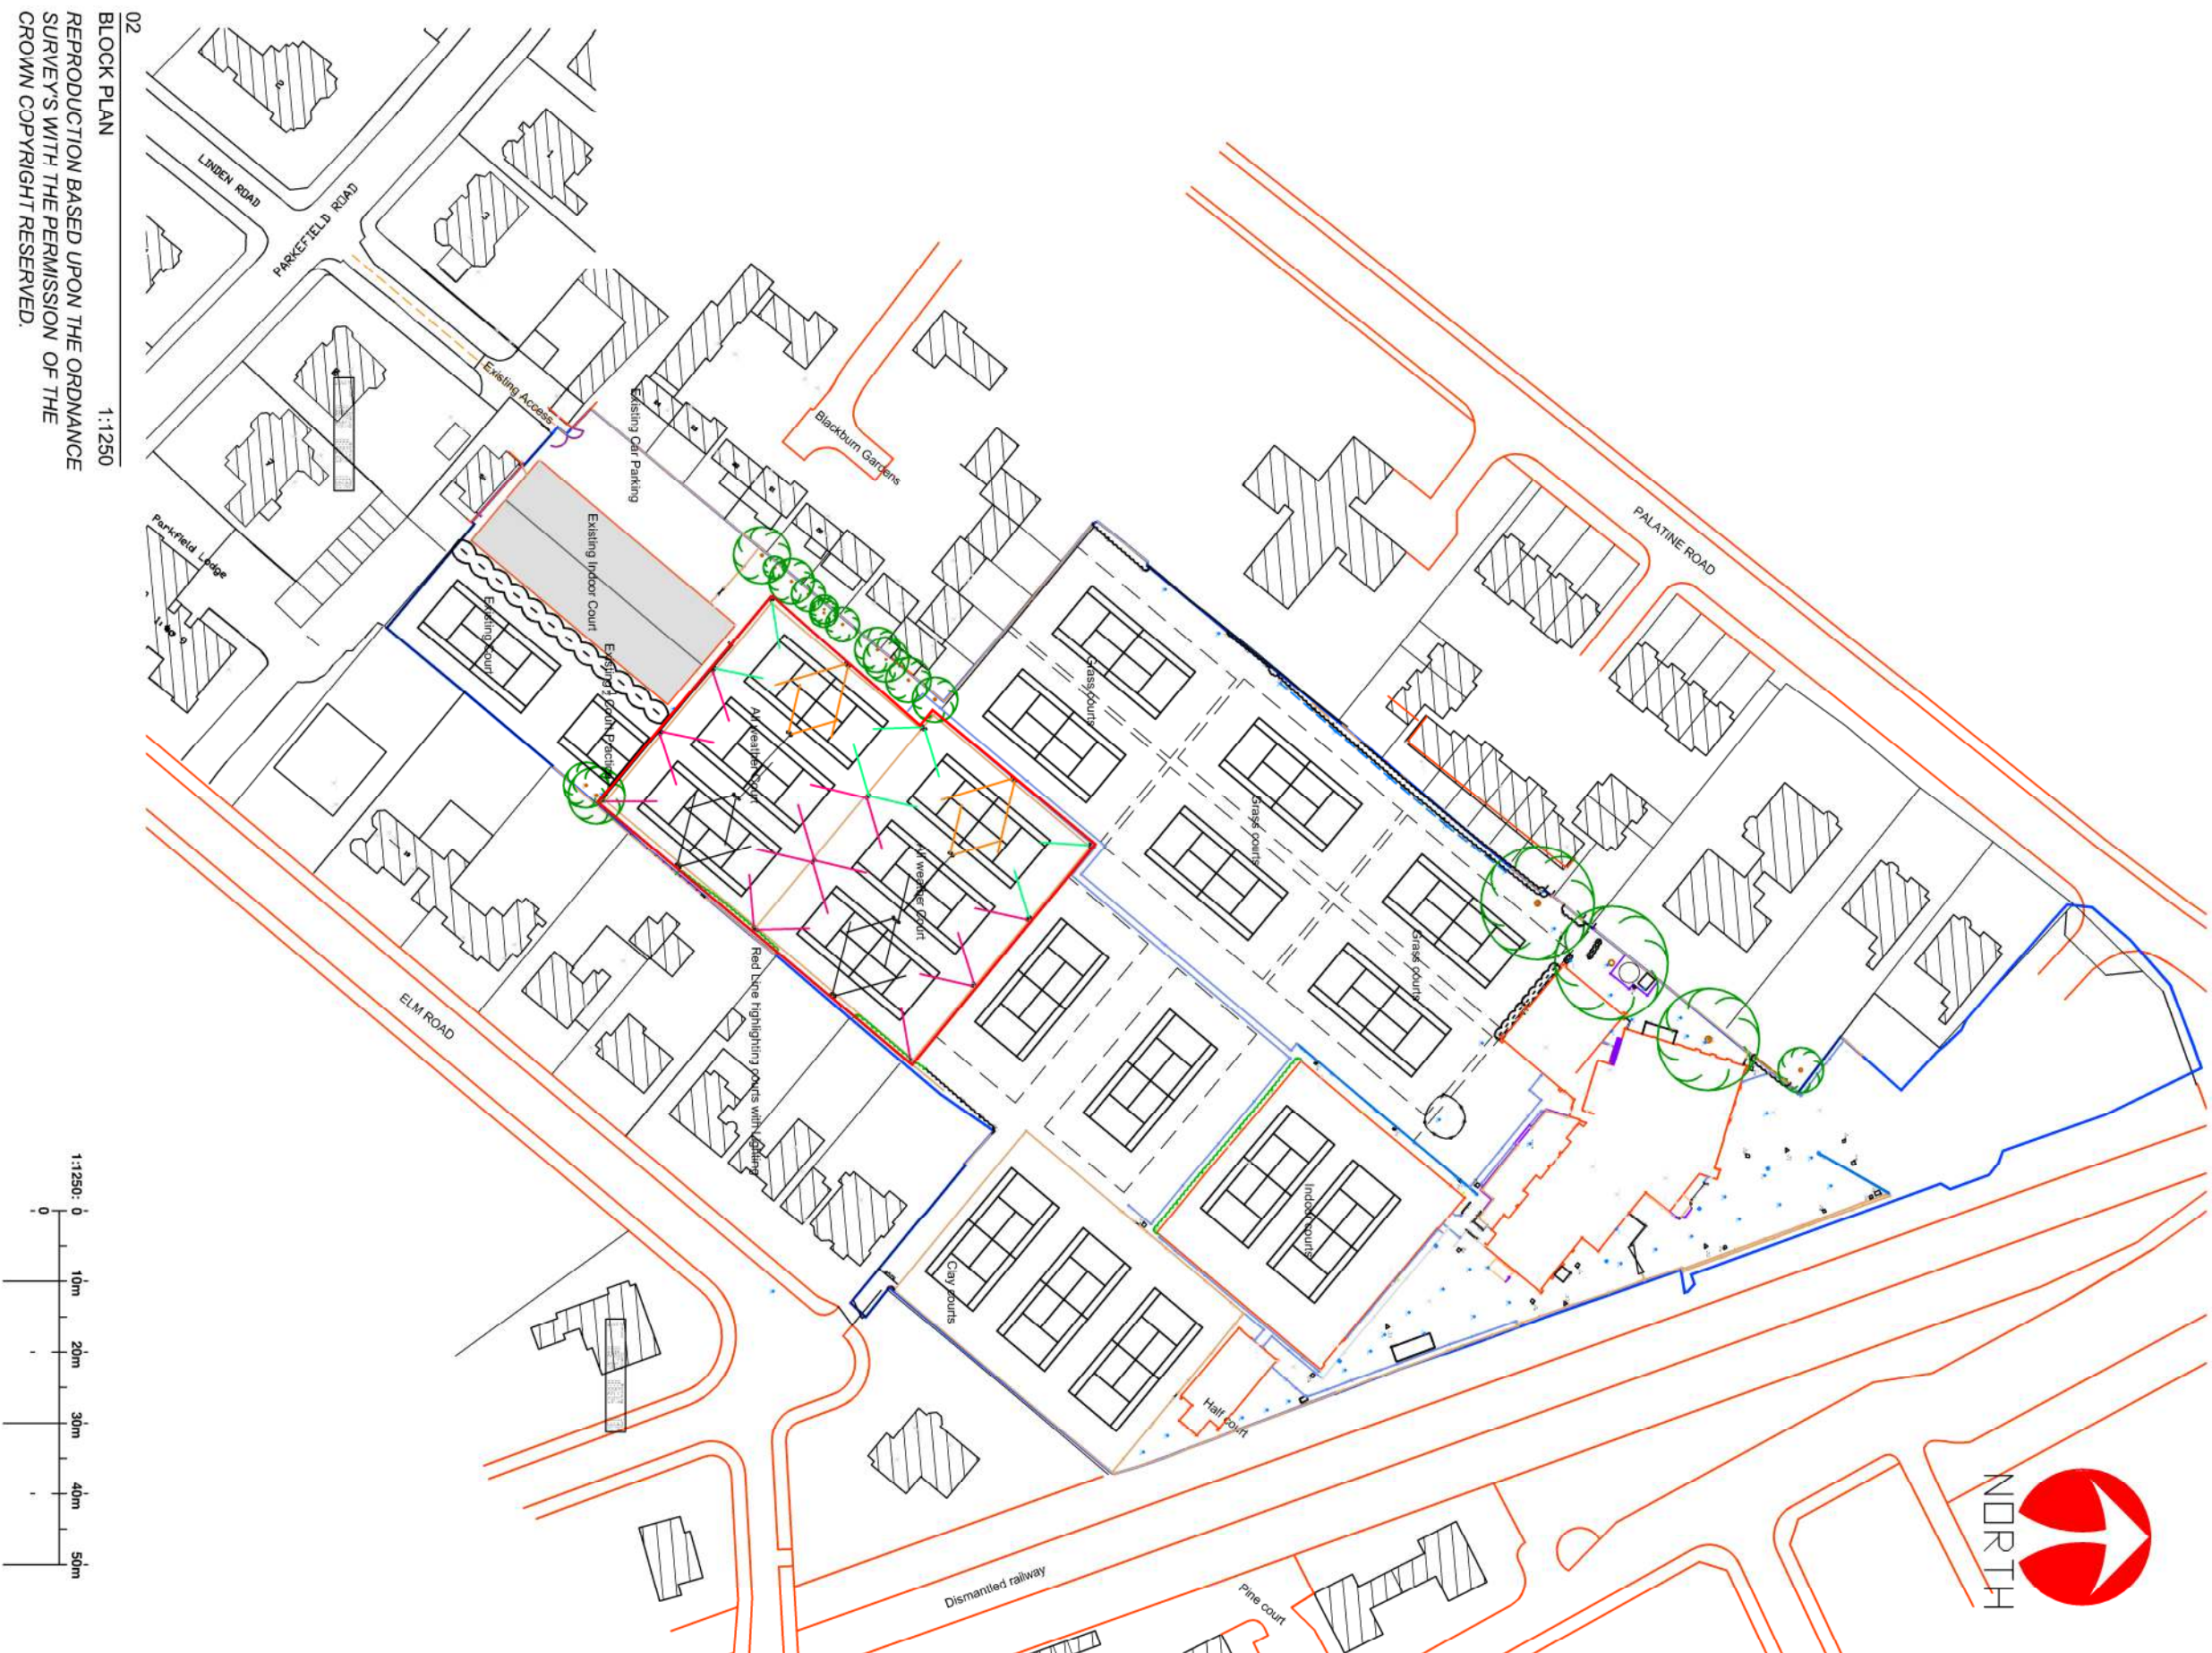

MRH design

MRH design
15 BR-MH-100

Project
The Northern Tennis Club
Palatine Road, West Derby
Liverpool L24 0JH

Client
The Northern Tennis Club

Date
15 BR-MH-100