ACCESS STRATEGY

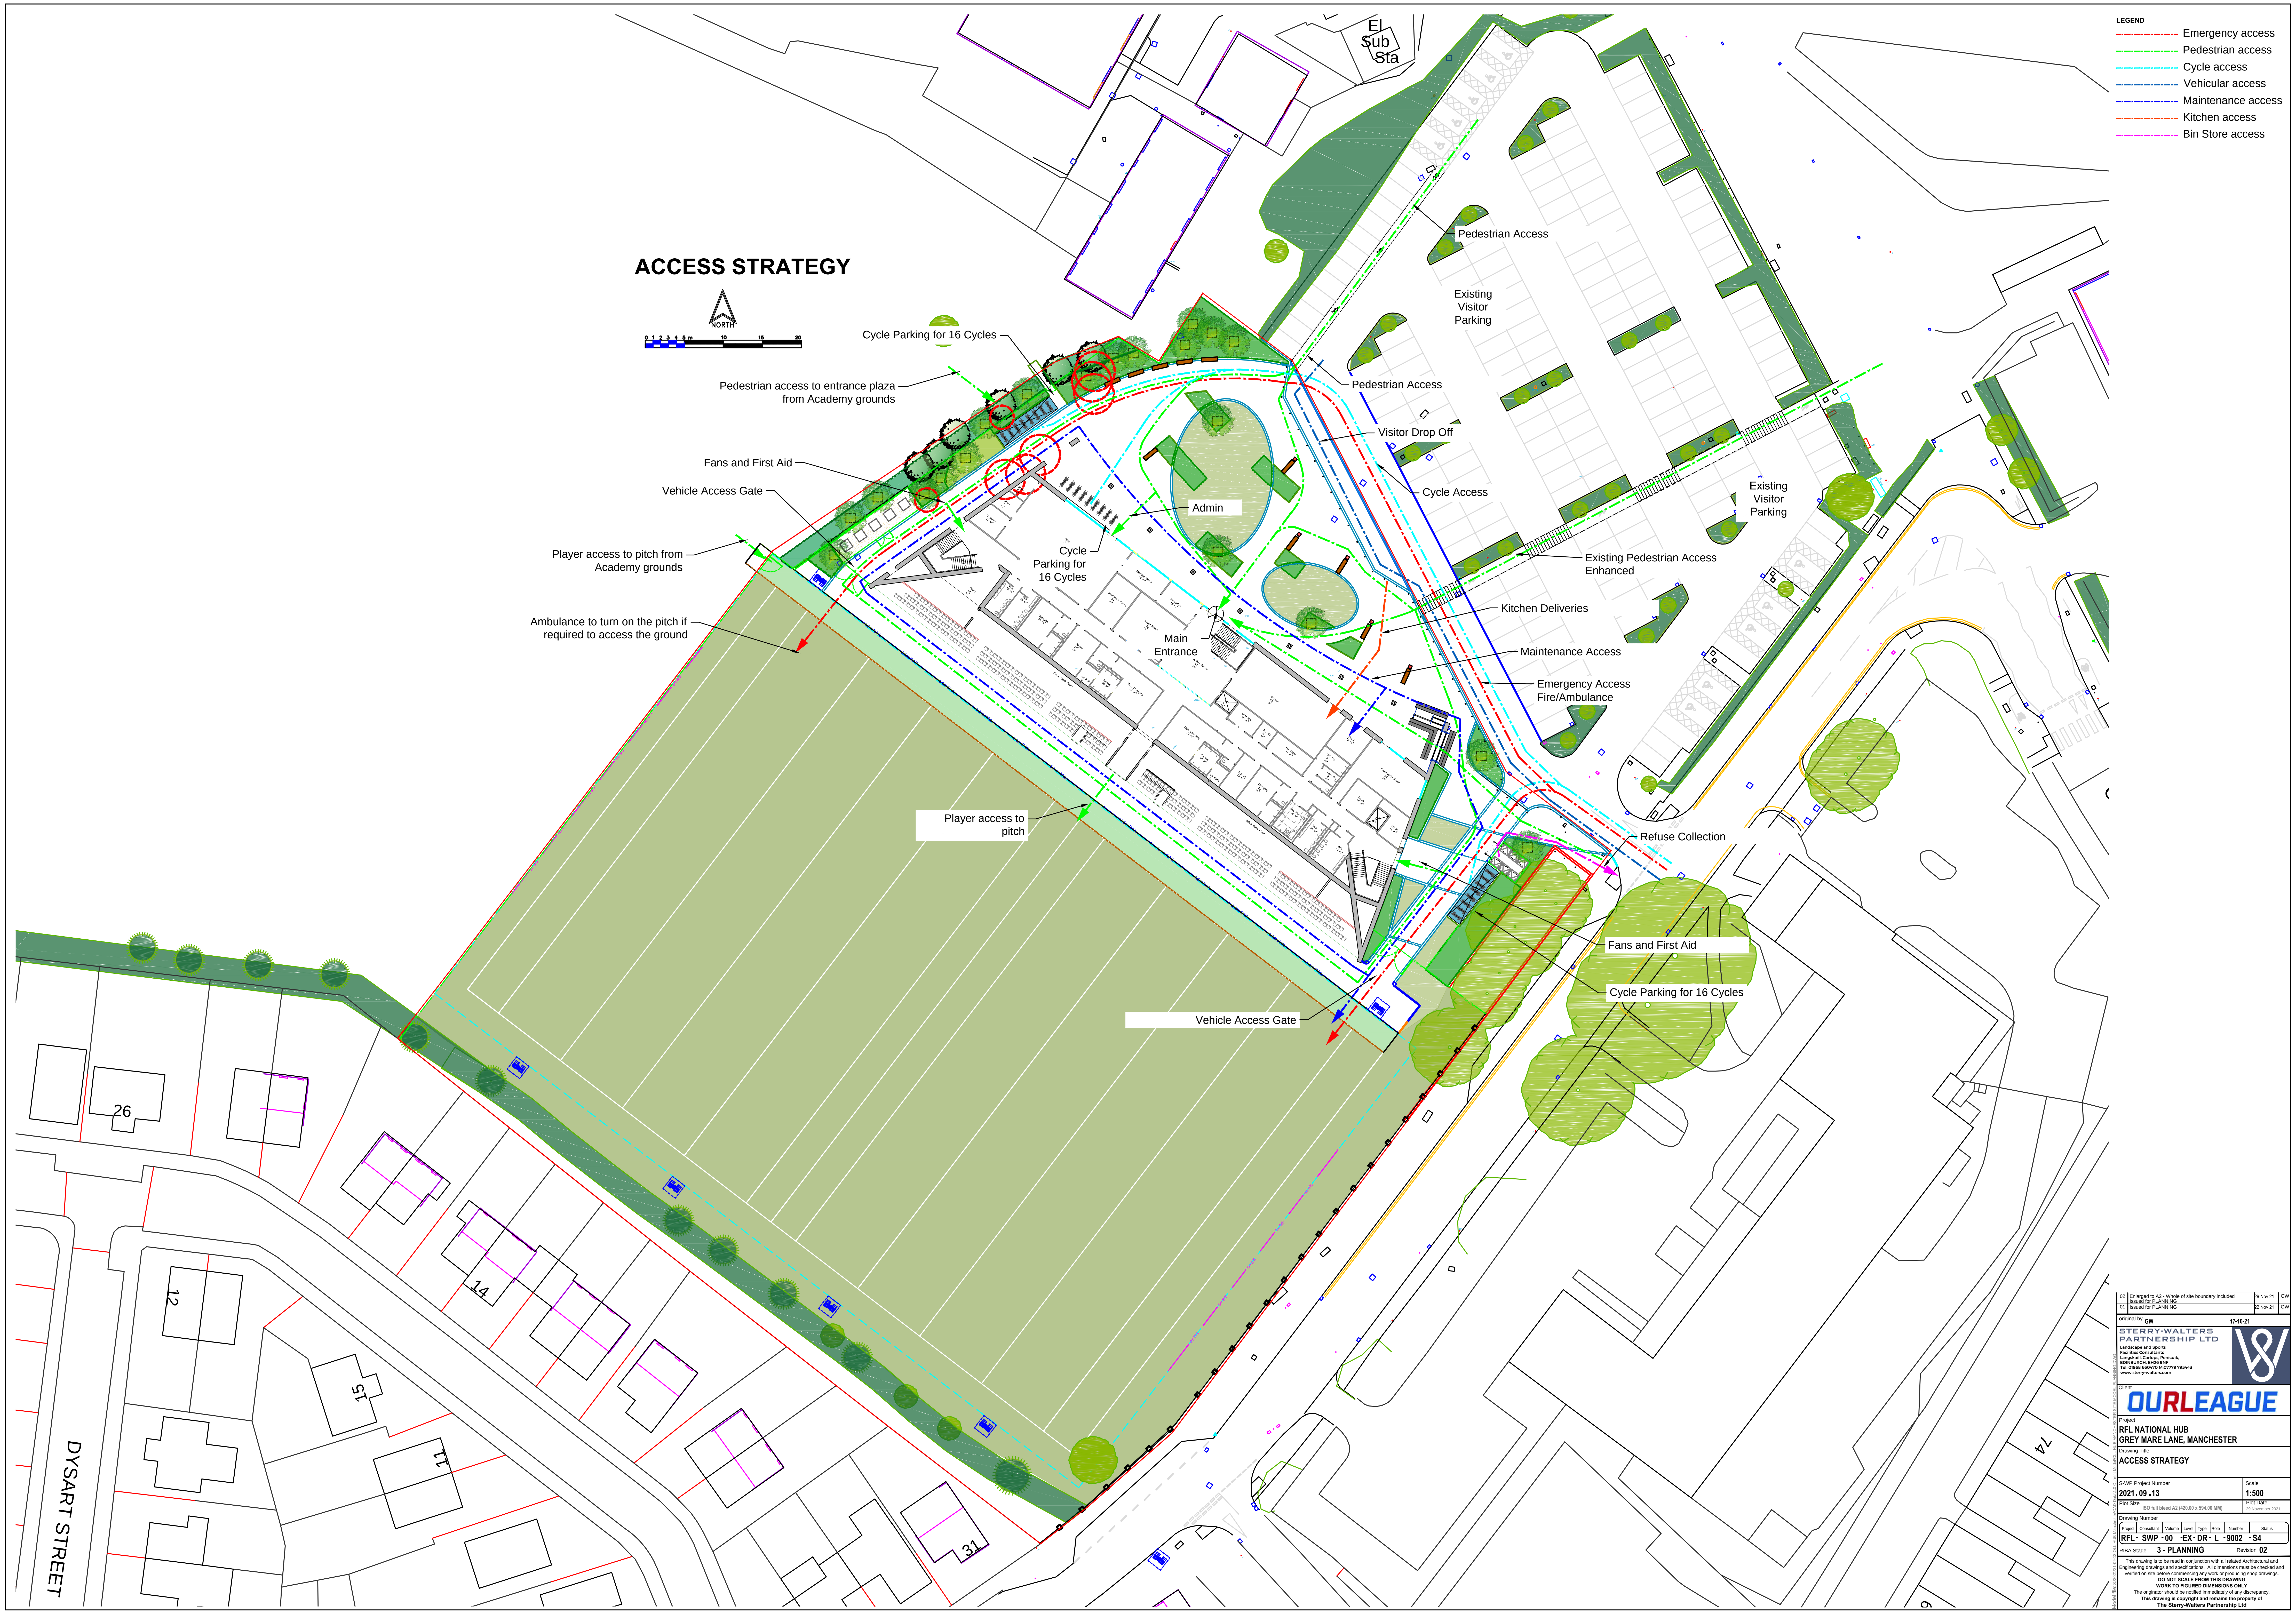

02	Enlarged to A2 - Whole of site boundary included Issued for PLANNING	29 Nov 21	GW
01	Issued for PLANNING	22 Nov 21	GW

original by GW 17-10-21

STERRY-WALTERS PARTNERSHIP LTD

Landscape and Sports
Facilities Consultants
Langskaill, Carlops, Penicuik,
EDINBURGH, EH26 9NF
Tel: 01968 660470 M:07779 795443
www.sterry-walters.com

Client
OURLEAGUE

Project
RFL NATIONAL HUB
GREY MARE LANE, MANCHESTER

Drawing Title
ACCESS STRATEGY

S-WP Project Number: 2021.09.13
Scale: 1:500
Plot Size: ISO full bleed A2 (420.00 x 594.00 MM)
Plot Date: 29 November 2021

Drawing Number

Project	Consultant	Volume	Level	Type	Role	Number	Status
RFL	SWP	00	EX	DR	L	9002	S4

RIBA Stage 3 - PLANNING
Revision 02

This drawing is to be read in conjunction with all related Architectural and Engineering drawings and specifications. All dimensions must be checked and verified on site before commencing any work or producing shop drawings.

DO NOT SCALE FROM THIS DRAWING
WORK TO FIGURED DIMENSIONS ONLY

The originator should be notified immediately of any discrepancy.

This drawing is copyright and remains the property of The Sterry-Walters Partnership Ltd

Model file: S:\2021\21-09-13 OLL HUB Manchester\CAD Data\1.0 Current Model\OLL HUB MANCHESTER SITE MODEL PLANNING.DWG