


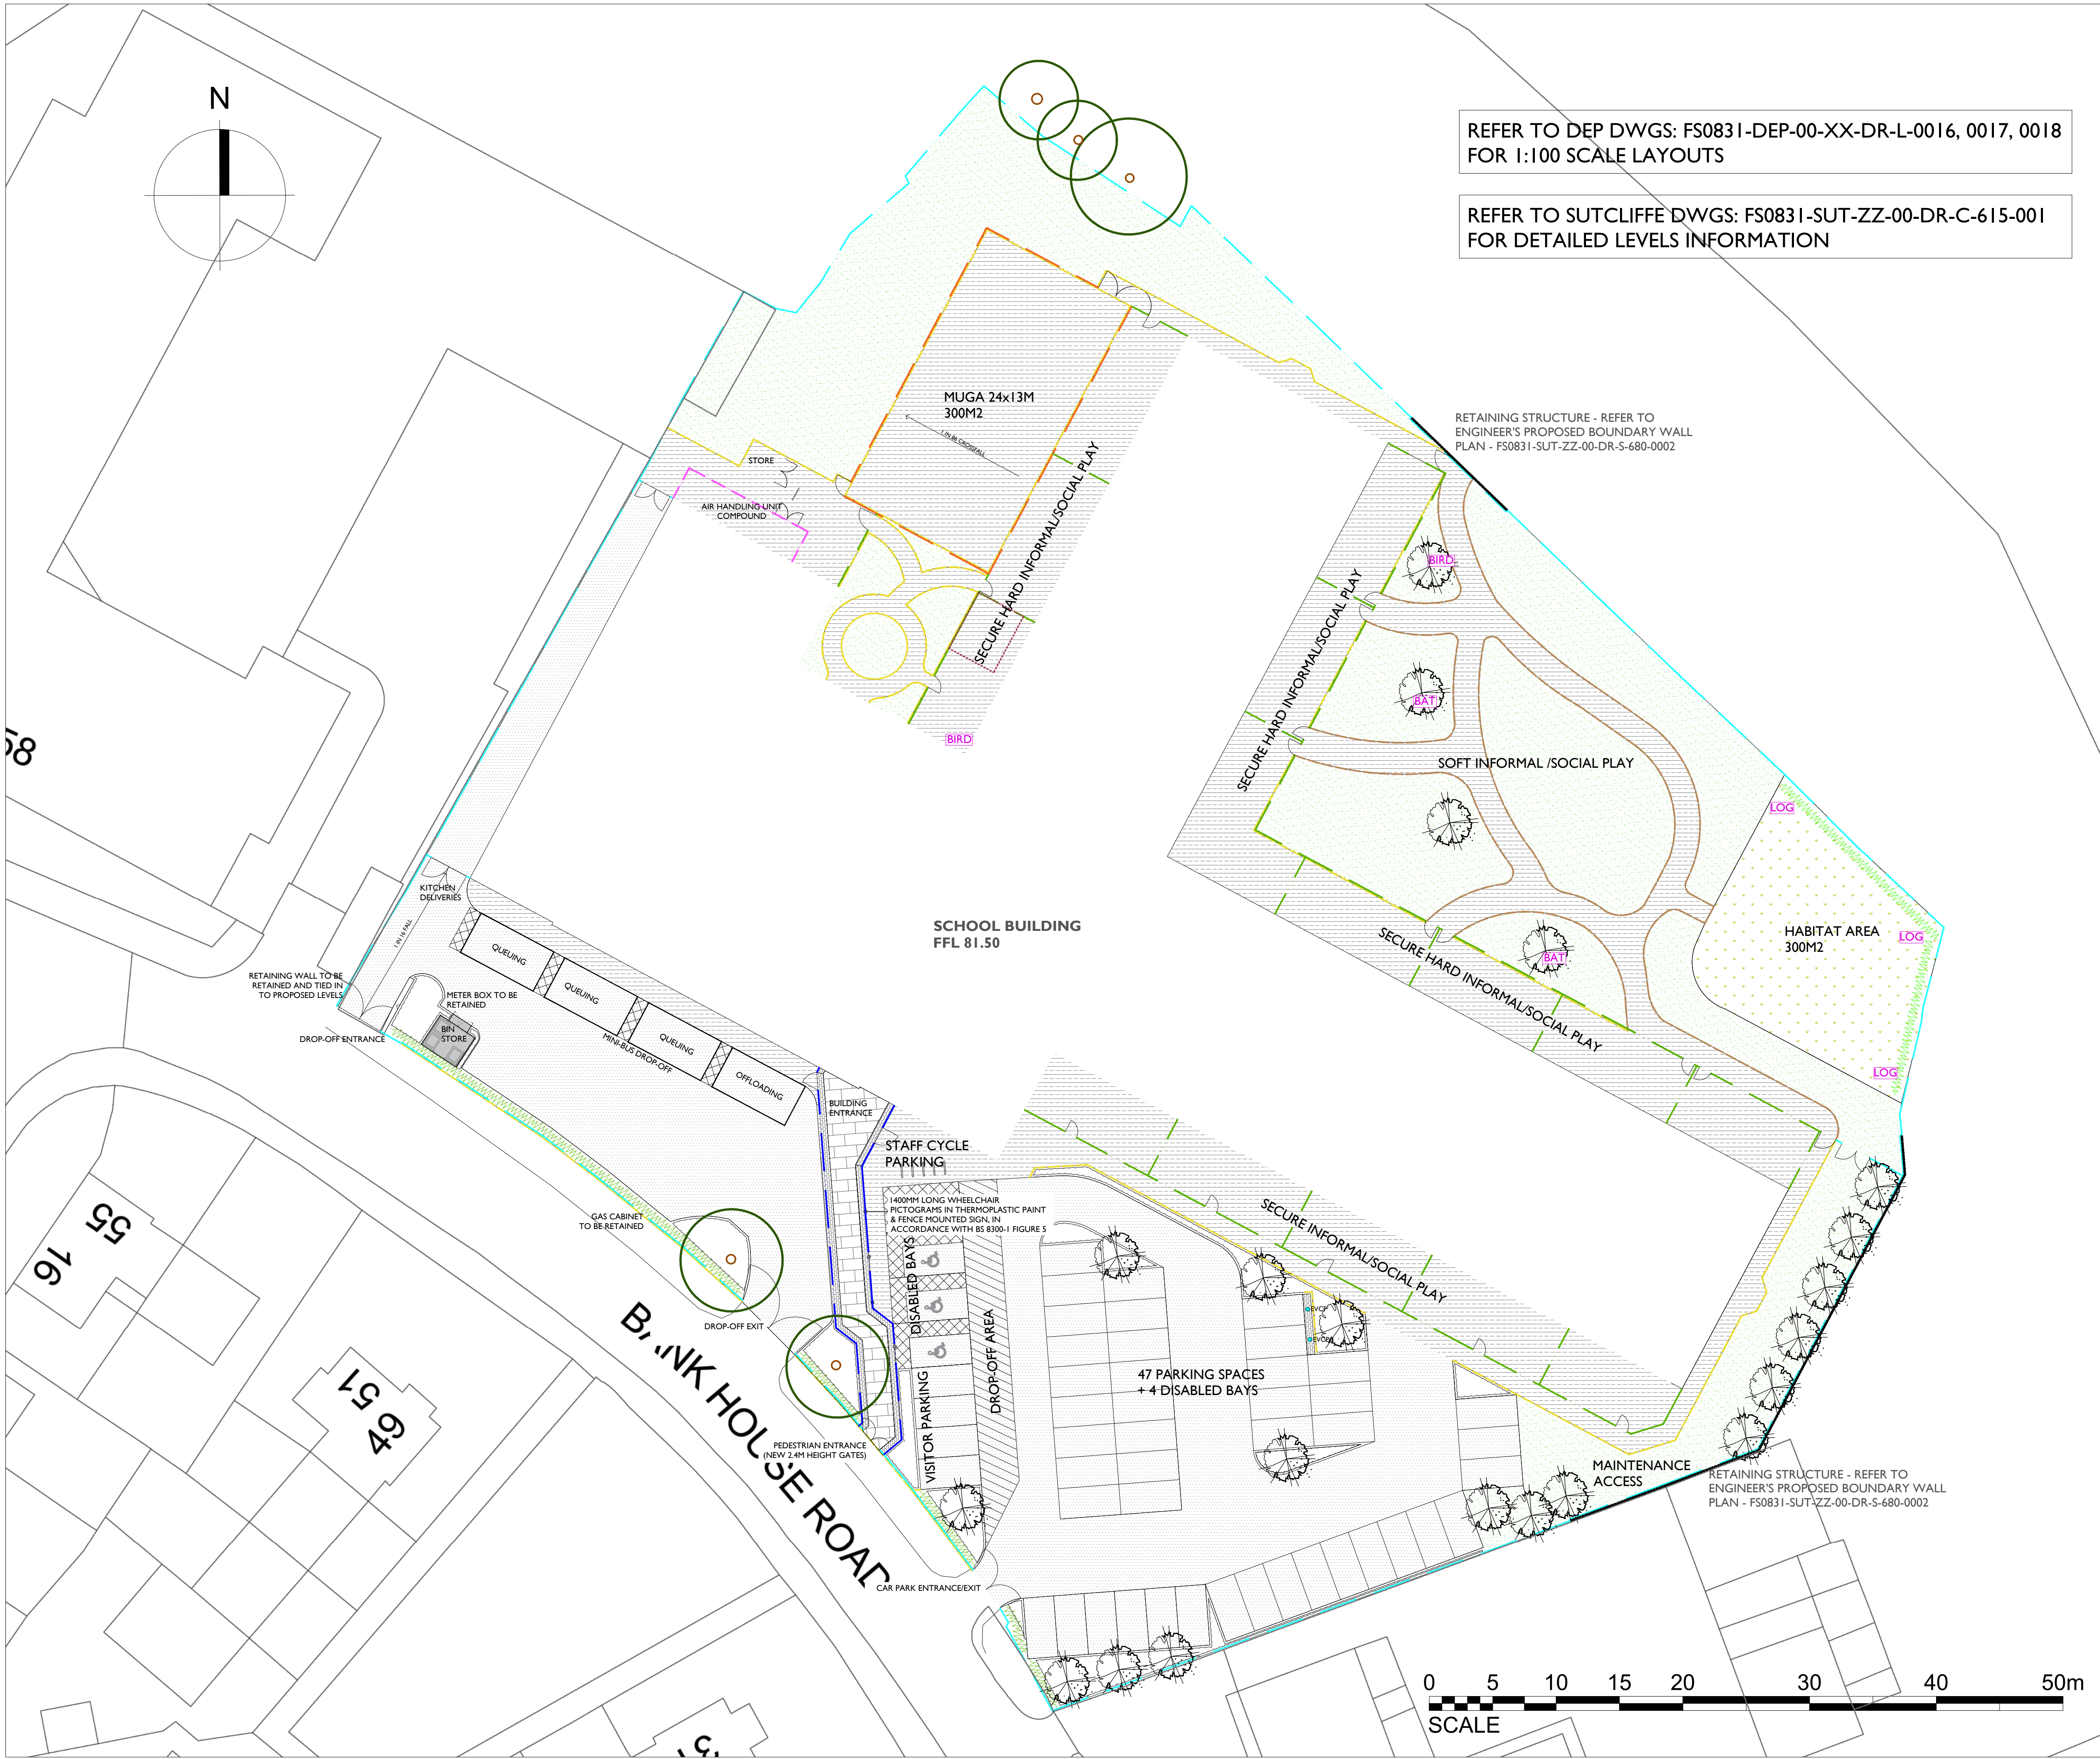

ECOLOGY ENHANCEMENT MEASURES

KEY

BAT Bat Boxes - 2 x Schwegler 2F-DFP box or similar to be installed on trees as shown. To be fixed between 3 and 5m height, on south, southeast or southwest aspect. Available from NHBS www.nhbs.com or similar

BIRD Bird Boxes - 2 x Schwegler 1B nest box or similar to be installed on trees or building as shown. To be fixed between 3 and 5m height, on north or northeast aspect. Available from NHBS www.nhbs.com or similar

Exact positions of these boxes are subject to advice from the Ecologist.

Additional ecological enhancement measures which have been incorporated within the design include:

Log piles (3 x) in Habitat Area, using timber from felled trees on site.

For further information on ecological enhancements refer to Ecologist's Reports.



Schwegler 2F-DFP Bat Box



Schwegler 1B Bird Nest Box



DEP LANDSCAPE ARCHITECTURE LTD

2 COMMERCIAL STREET
MANCHESTER, M15 4RQ
T: 0161 2419878
E: info@dep.co.uk
W: www.dep.co.uk

Client
Interserve Construction Ltd

Project
Prospect House

Description
Habitat Enhancement Plan

FS0831-DEP-00-XX-DR-L-0032

Status

CONSTRUCTION

Scale
1:250@A1

Drawn

TR

Job number

Drawing number

Date

Revision

(4264)

0032

10/06/21 C01

Copyright DEP Landscape Architecture Ltd

All levels and dimensions to be checked on site by contractor prior to commencement. Any variations to be reported to the client. This drawing is to be read in conjunction with all others relating to the project and all information derived accordingly; any anomalies to be reported to the client. Do not scale from this drawing. Use figured dimensions only. Work shown on this drawings to be carried out in accordance with current British Standards and Codes of Practice.

© Copyright to DEP Landscape Architecture Limited. The information shown on this drawing shall not be reproduced or copied in any form without prior written consent from DEP Landscape Architecture Limited.