


6891 Lane close
6802 Possible.
7801 Possible
7901 Junction.

Mantles located on site

Sewer to be CCTV surveyed
with pan + tilt

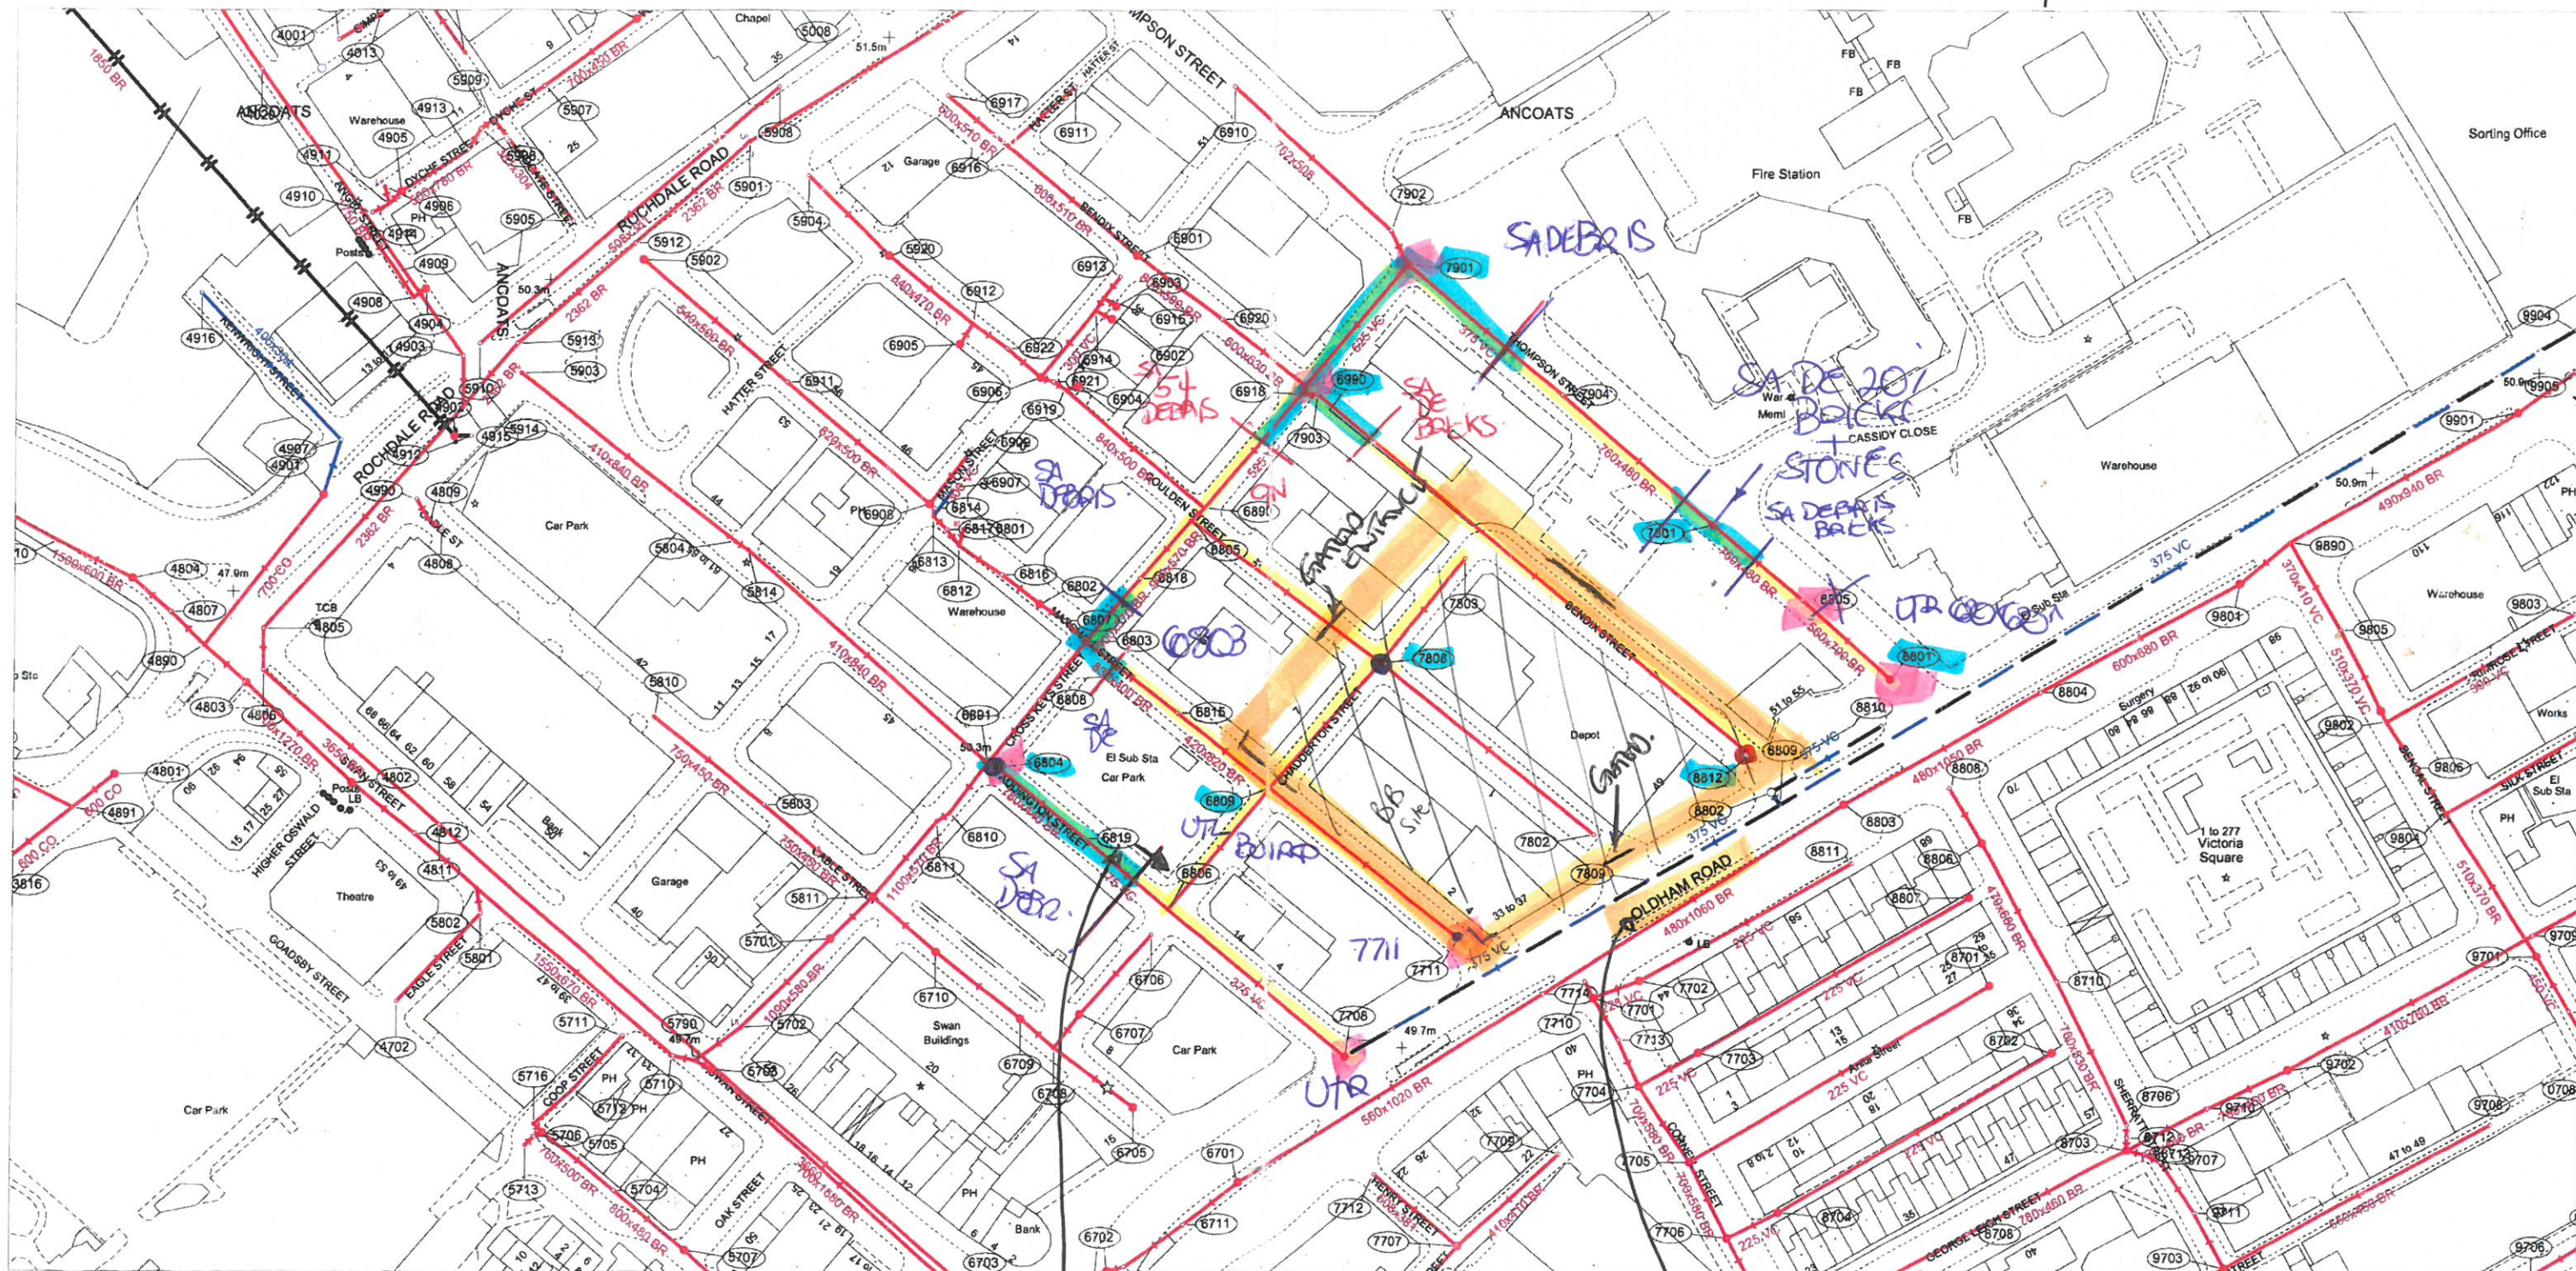

ONE WAY ST

no way. READ