
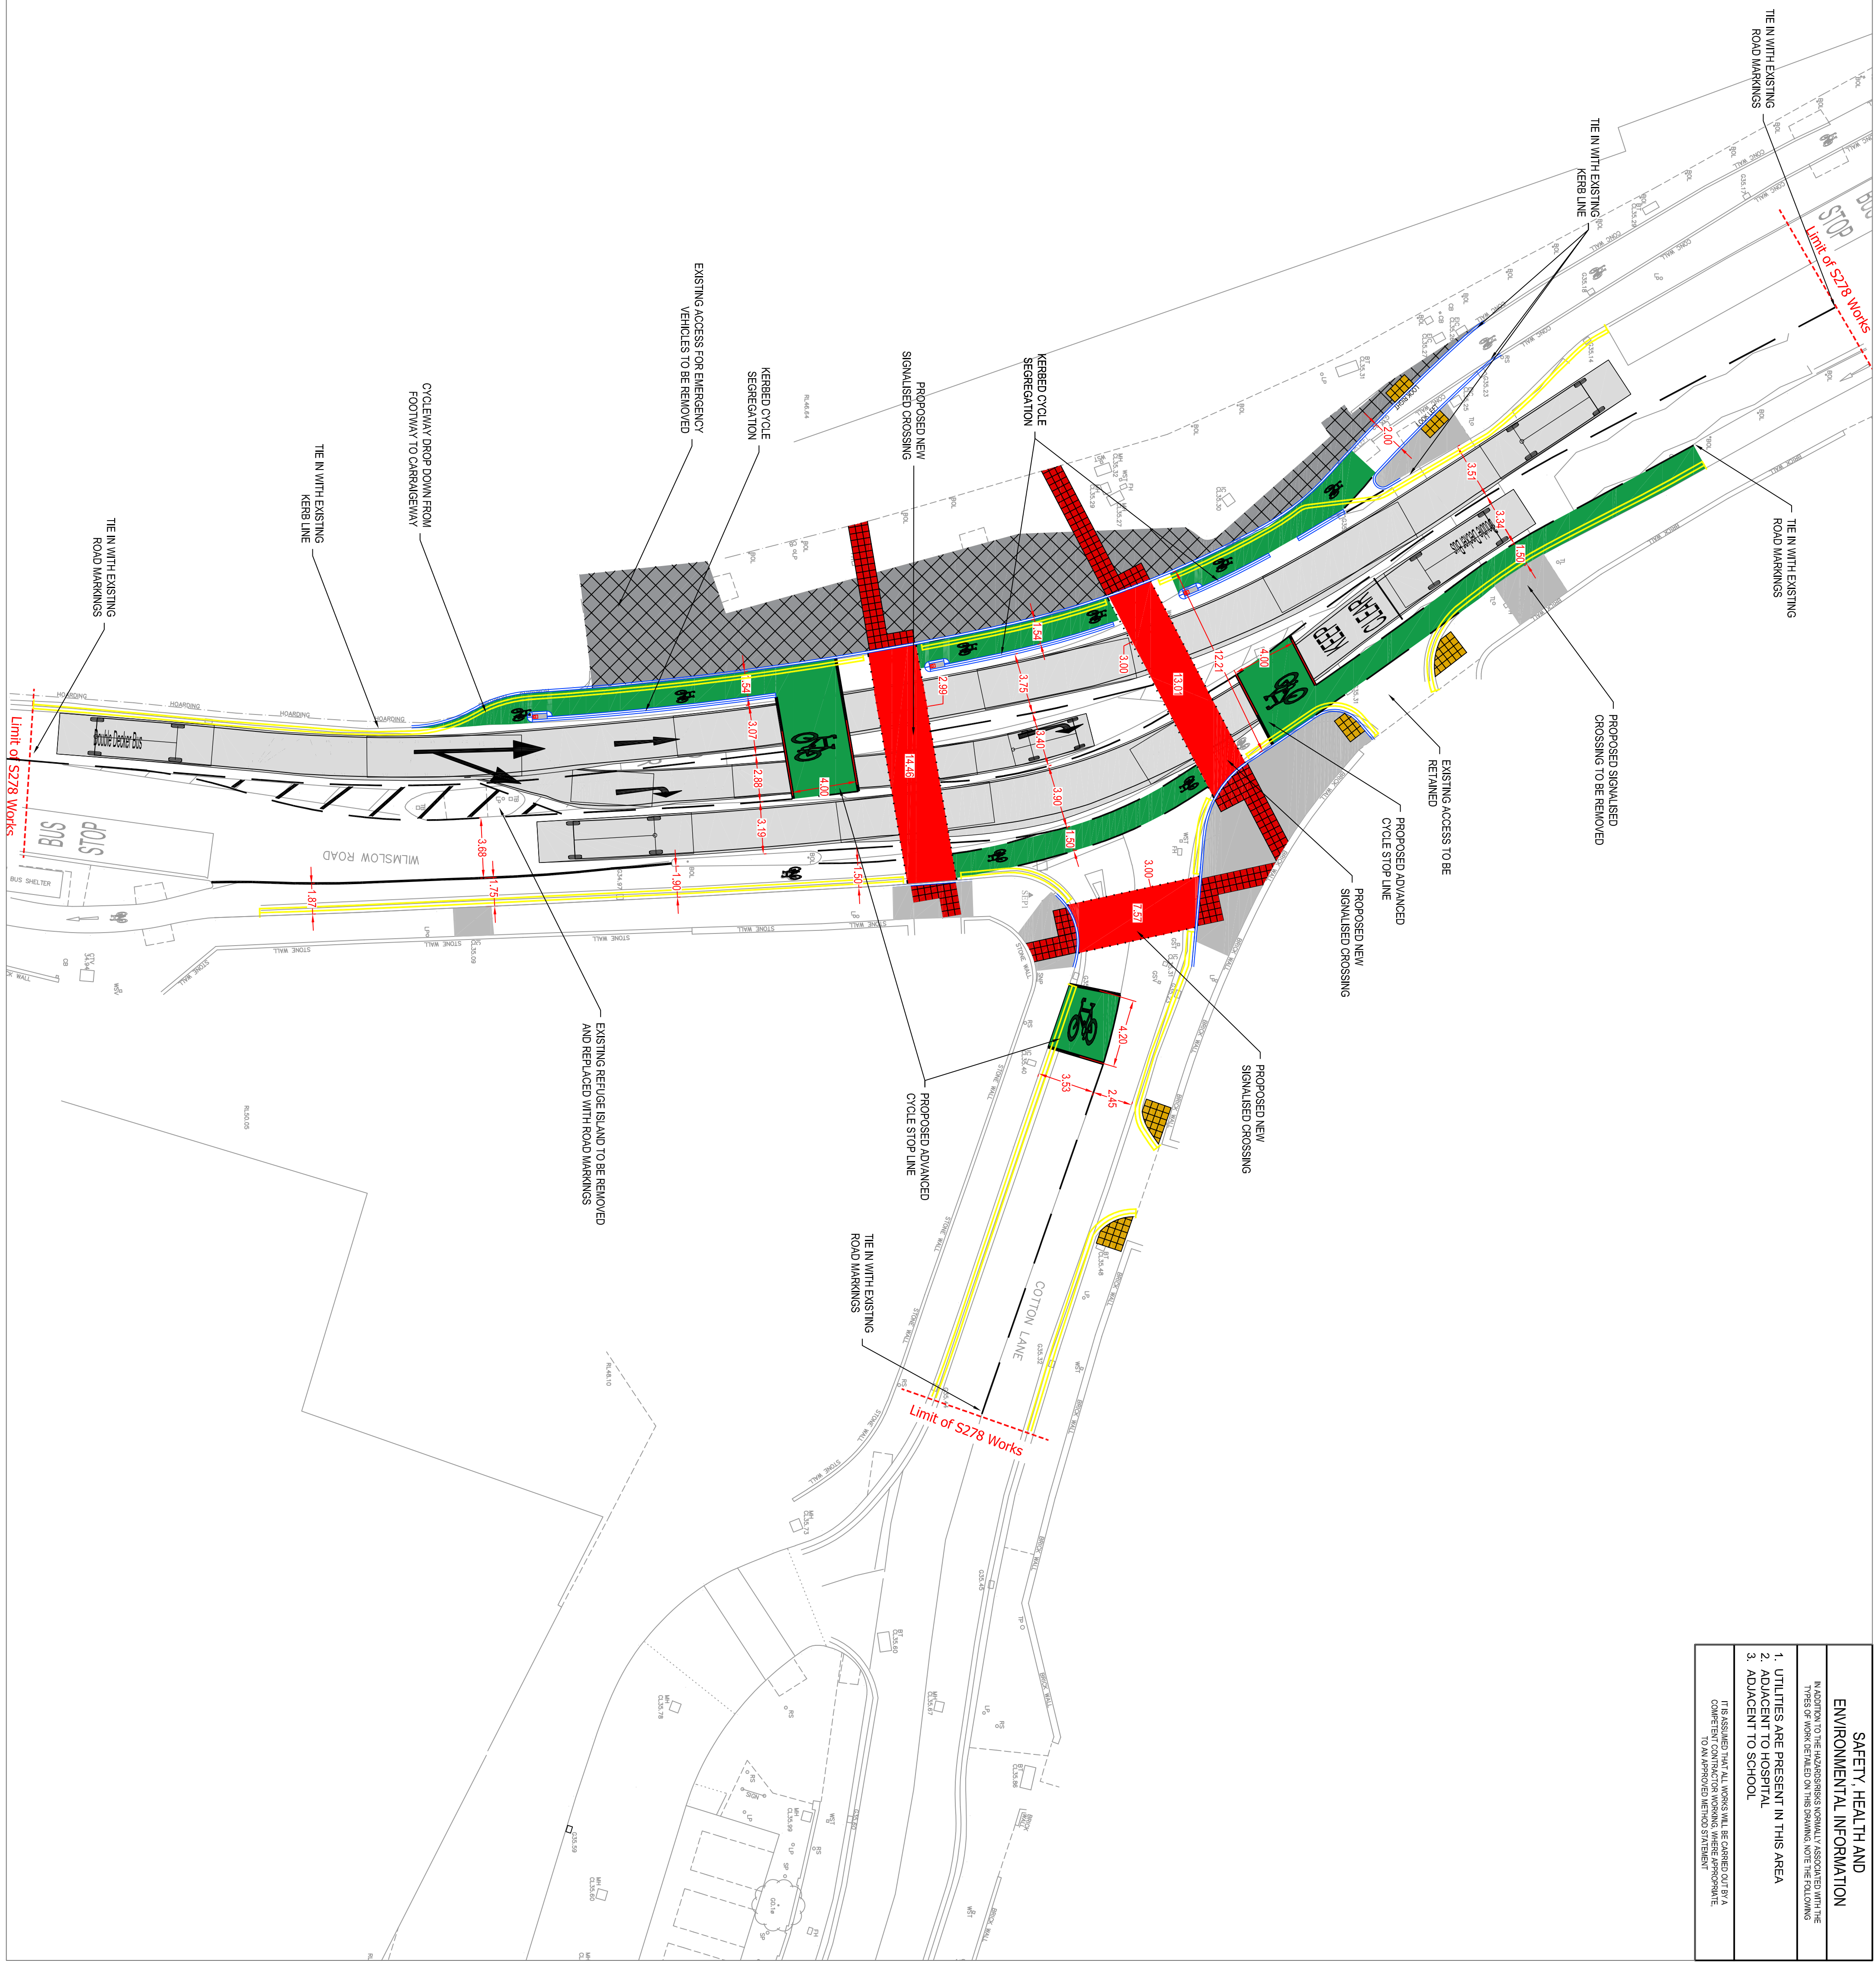


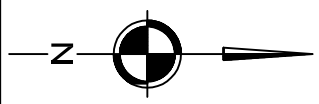


SAFETY, HEALTH AND ENVIRONMENTAL INFORMATION IN ADDITION TO THE INFORMATION NORMALLY ASSOCIATED WITH THE TYPES OF WORK OF FINE ON THE DRAWING, NOTED BELOW FOLLOWING	1. UTILITIES ARE PRESENT IN THIS AREA 2. ADJACENT TO HOSPITAL 3. ADJACENT TO SCHOOL
IT IS ASSUMED THAT ALL WORKS WILL BE CARRIED OUT BY A COMPETENT CONTRACTOR WORKING UNDER APPROPRIATE, TO AN APPROVED METHOD STATEMENT	

1. ALL DIMENSIONS ARE IN METRES UNLESS NOTED OTHERWISE.
2. ALL LEVELS ARE IN METRES RELATED TO ORDINANCE DATUM NEWLYN (OD) UNLESS NOTED OTHERWISE.
3. ALL COORDINATES ARE IN METRES RELATED TO ORDINANCE SURVEY NATIONAL GRID.
4. ALL MATERIALS & WORKMANSHIP WILL BE AS DEFINED IN THE SPECIFICATION UNLESS NOTED OTHERWISE.
5. THIS DRAWING IS TO BE READ IN CONJUNCTION WITH ALL DRAWINGS AND DOCUMENTATION ASSOCIATED WITH THE PROJECT.
6. THIS DRAWING HAS BEEN BASED UPON SURVEYORS INFORMATION SUPPLIED BY A THIRD PARTY AND SGP SHALL NOT BE LIABLE FOR ANY INACCURACY OR DEFICIENCIES ARISING FROM IT.
7. ALL LEVELS, DIMENSIONS AND LOCATIONS ARE TO BE CHECKED BY THE MAIN CONTRACTOR PRIOR TO COMMENCEMENT OF ANY WORK ON SITE.
8. ALL WORKS TO BE CARRIED OUT IN ACCORDANCE WITH LOCAL AUTHORITY ADAPTABLE RESIDENTIAL ROAD SPECIFICATION AND STANDARD DETAILS.

	PROPOSED FOOTWAY RESURFACING
	PROPOSED FOOTWAY CONSTRUCTION
	PROPOSED RED TEXTURE/FLX
	PROPOSED GREEN TEXTURE/FLX
	PROPOSED KERB LINE
	PROPOSED BUFF TACTILE PAVING
	PROPOSED RED TACTILE PAVING
	PROPOSED START OF CYCLEWAY / CARRAGEWAY SEGREGATION, INCLUDING BOLLARD WITH CYCLE SIGN
	PROPOSED BACK TO BACK KERB LINE FOR CYCLEWAY SEGREGATION

DRAFT

REVISIONS			
REV	DESCRIPTION	DATE	BY
-	ISSUED FOLLOWING UTC COMMENTS	11.10.21	JL
A	REMOVED FOLLOWING MOC MEETING	28.10.21	JL

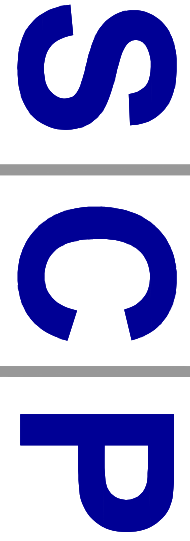

Transportation Planning : Infrastructure Design
Columyn Chambers, 19 York Street, Manchester, M2 3BA, Tel 0161 832 4400,
www.scptransport.co.uk, Email info@scptransport.co.uk

www.septranport.co.uk. Email info@septranport.co.uk

Name: _____

VINCI CONSTRUCTION UK LTD

Project Title:

THE CHRISTIES HOSPITAL S278 WORKS

Drawing Table

OPTION 6

Date:	11.10.2021	Drawn By:	JL
Scale:	1:200 @ A1	Checked:	JAB
Status:	PLANNING	Approved:	UNAPPROVED

SCP-210142-0000-003

SCP-210142-0000-003