



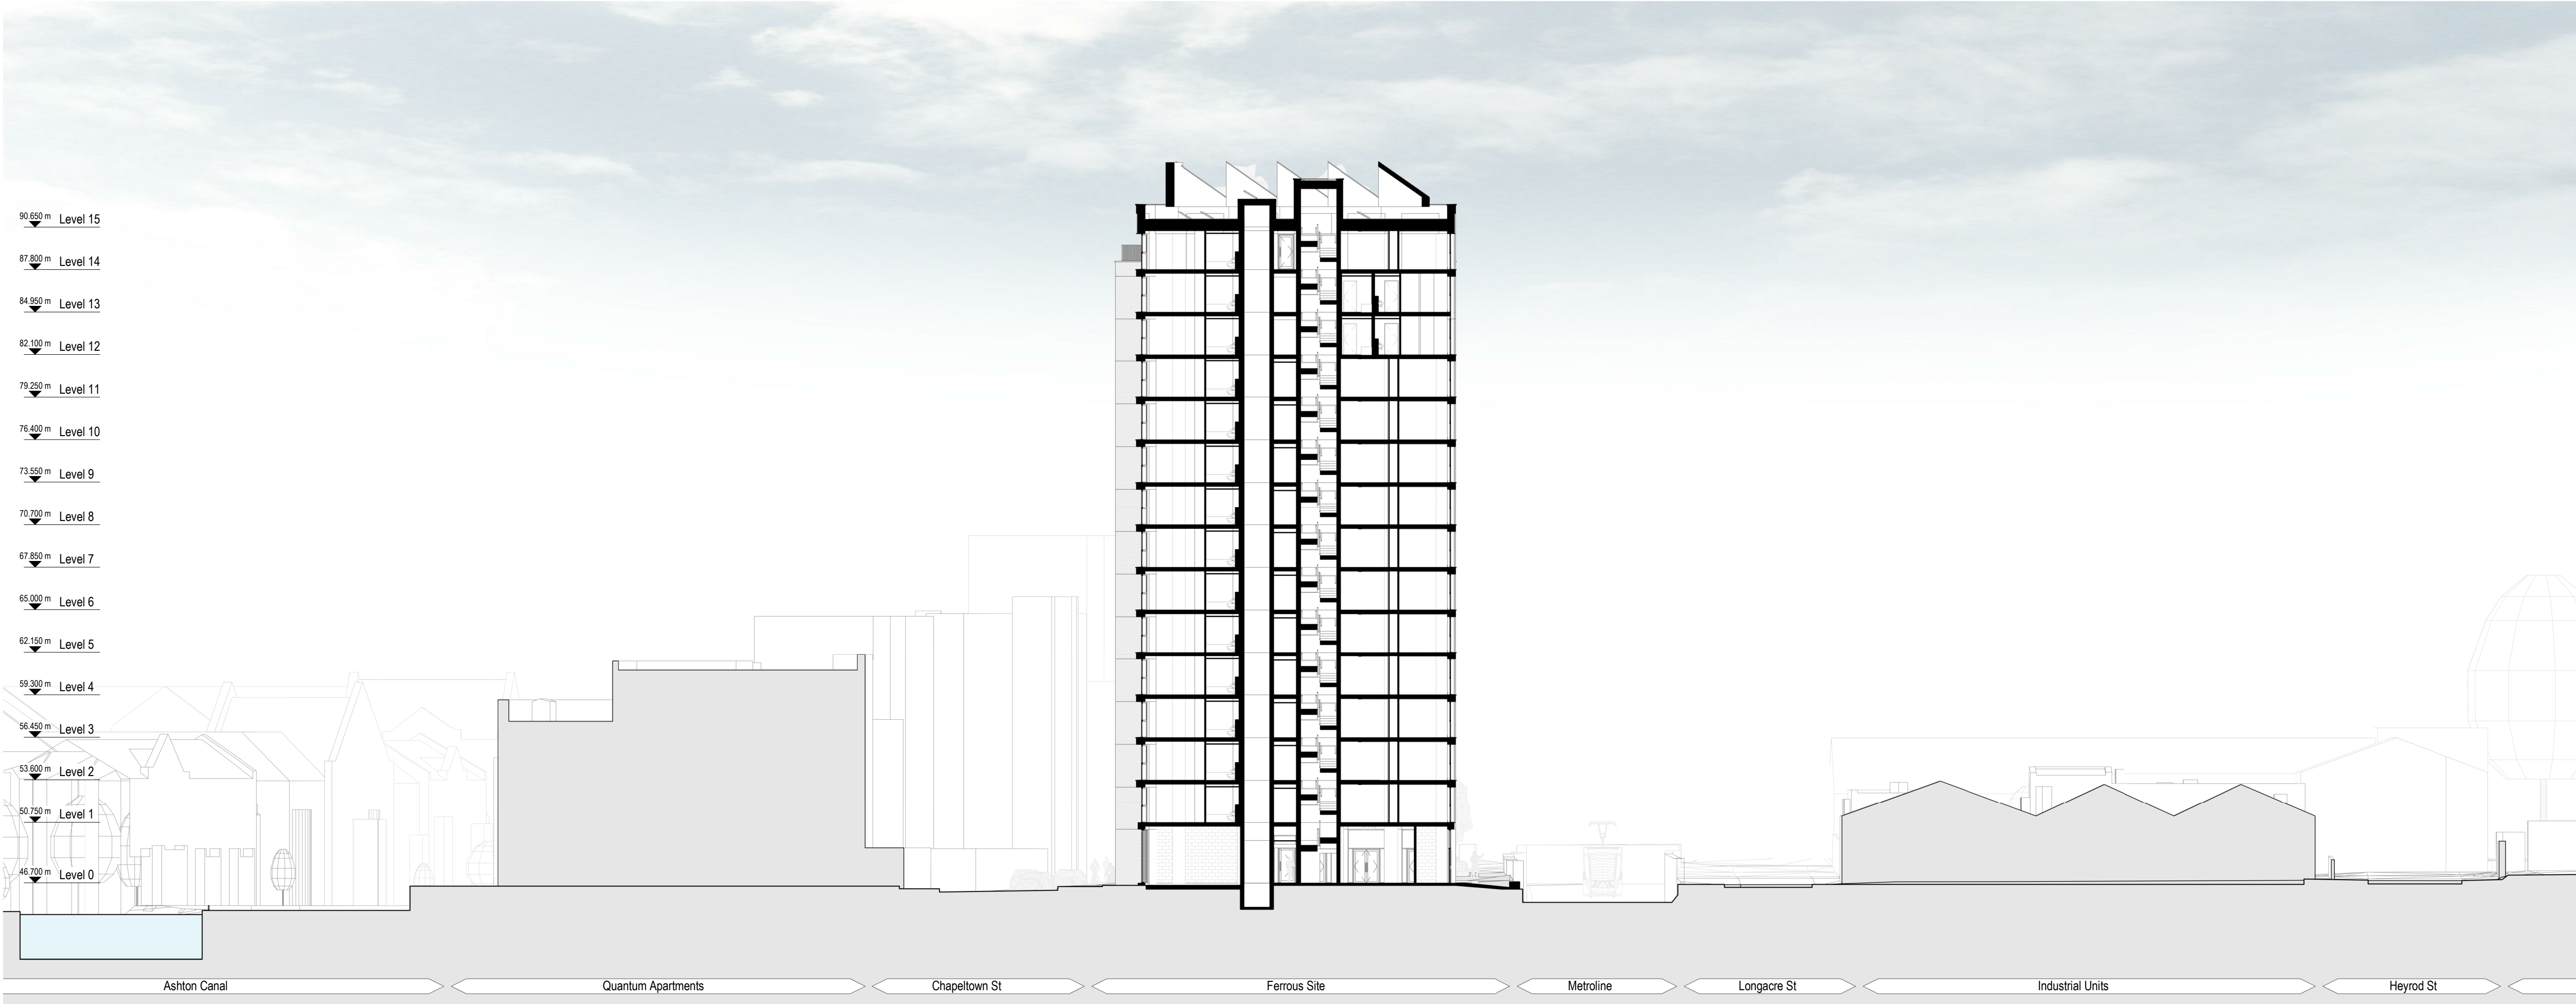

01 GA Site Section - 01
1:250




02 GA Site Section - 02
1:250

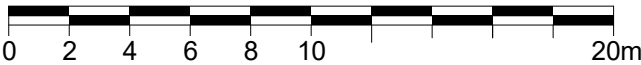

BUILDING DESIGN PARTNERSHIP SHALL HAVE NO RESPONSIBILITY FOR ANY USE MADE OF THIS DOCUMENT OTHER THAN FOR THAT WHICH IT WAS PREPARED AND ISSUED.
ALL DIMENSIONS SHOULD BE CHECKED ON SITE.
DO NOT SCALE FROM THIS DRAWING
ANY DRAWING ERRORS OR DIVERGENCIES SHOULD BE BROUGHT TO THE ATTENTION OF BUILDING DESIGN PARTNERSHIP AT THE ADDRESS SHOWN BELOW.
DRAWINGS SHALL BE READ IN CONJUNCTION WITH THE FOLLOWING BEFORE WORK COMMENCES:
• THE CDM DESIGN ISSUES REGISTER
• THE BDP RISK SERIES OF DRAWINGS
• THE PROJECT CDM RISK REGISTER

P04	Planning Issue	JSMB	01.11.21
P03	Planning Draft Issue	JSMB	25.10.21
REVISION	DESCRIPTION	DESIGN CHECKED	DATE

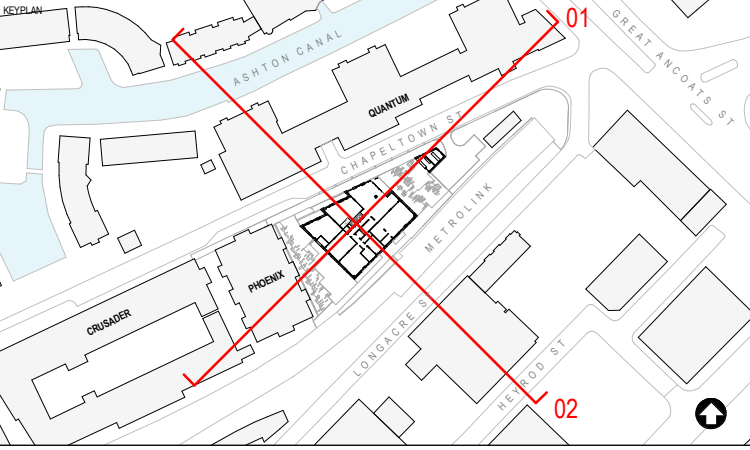

CLIENT

CAPITAL&CENTRIC

BDP.

11 Ducie Street
PO Box 85
Piccadilly Basin
Manchester
M60 3JA
United Kingdom
T +44 (0)161 828 2200
www.bdp.com

PROJECT TITLE	Ferrous
BDP JOB NUMBER	P3001911
DRAWING TITLE	GA Section - Site Section 01, 02
SCALE	@ A1 As indicated
DATE FIRST ISSUED	16.08.21
DRAWING NO.	BDP-FRS-XX-XX-DR-A-202001
REVISION	P04