


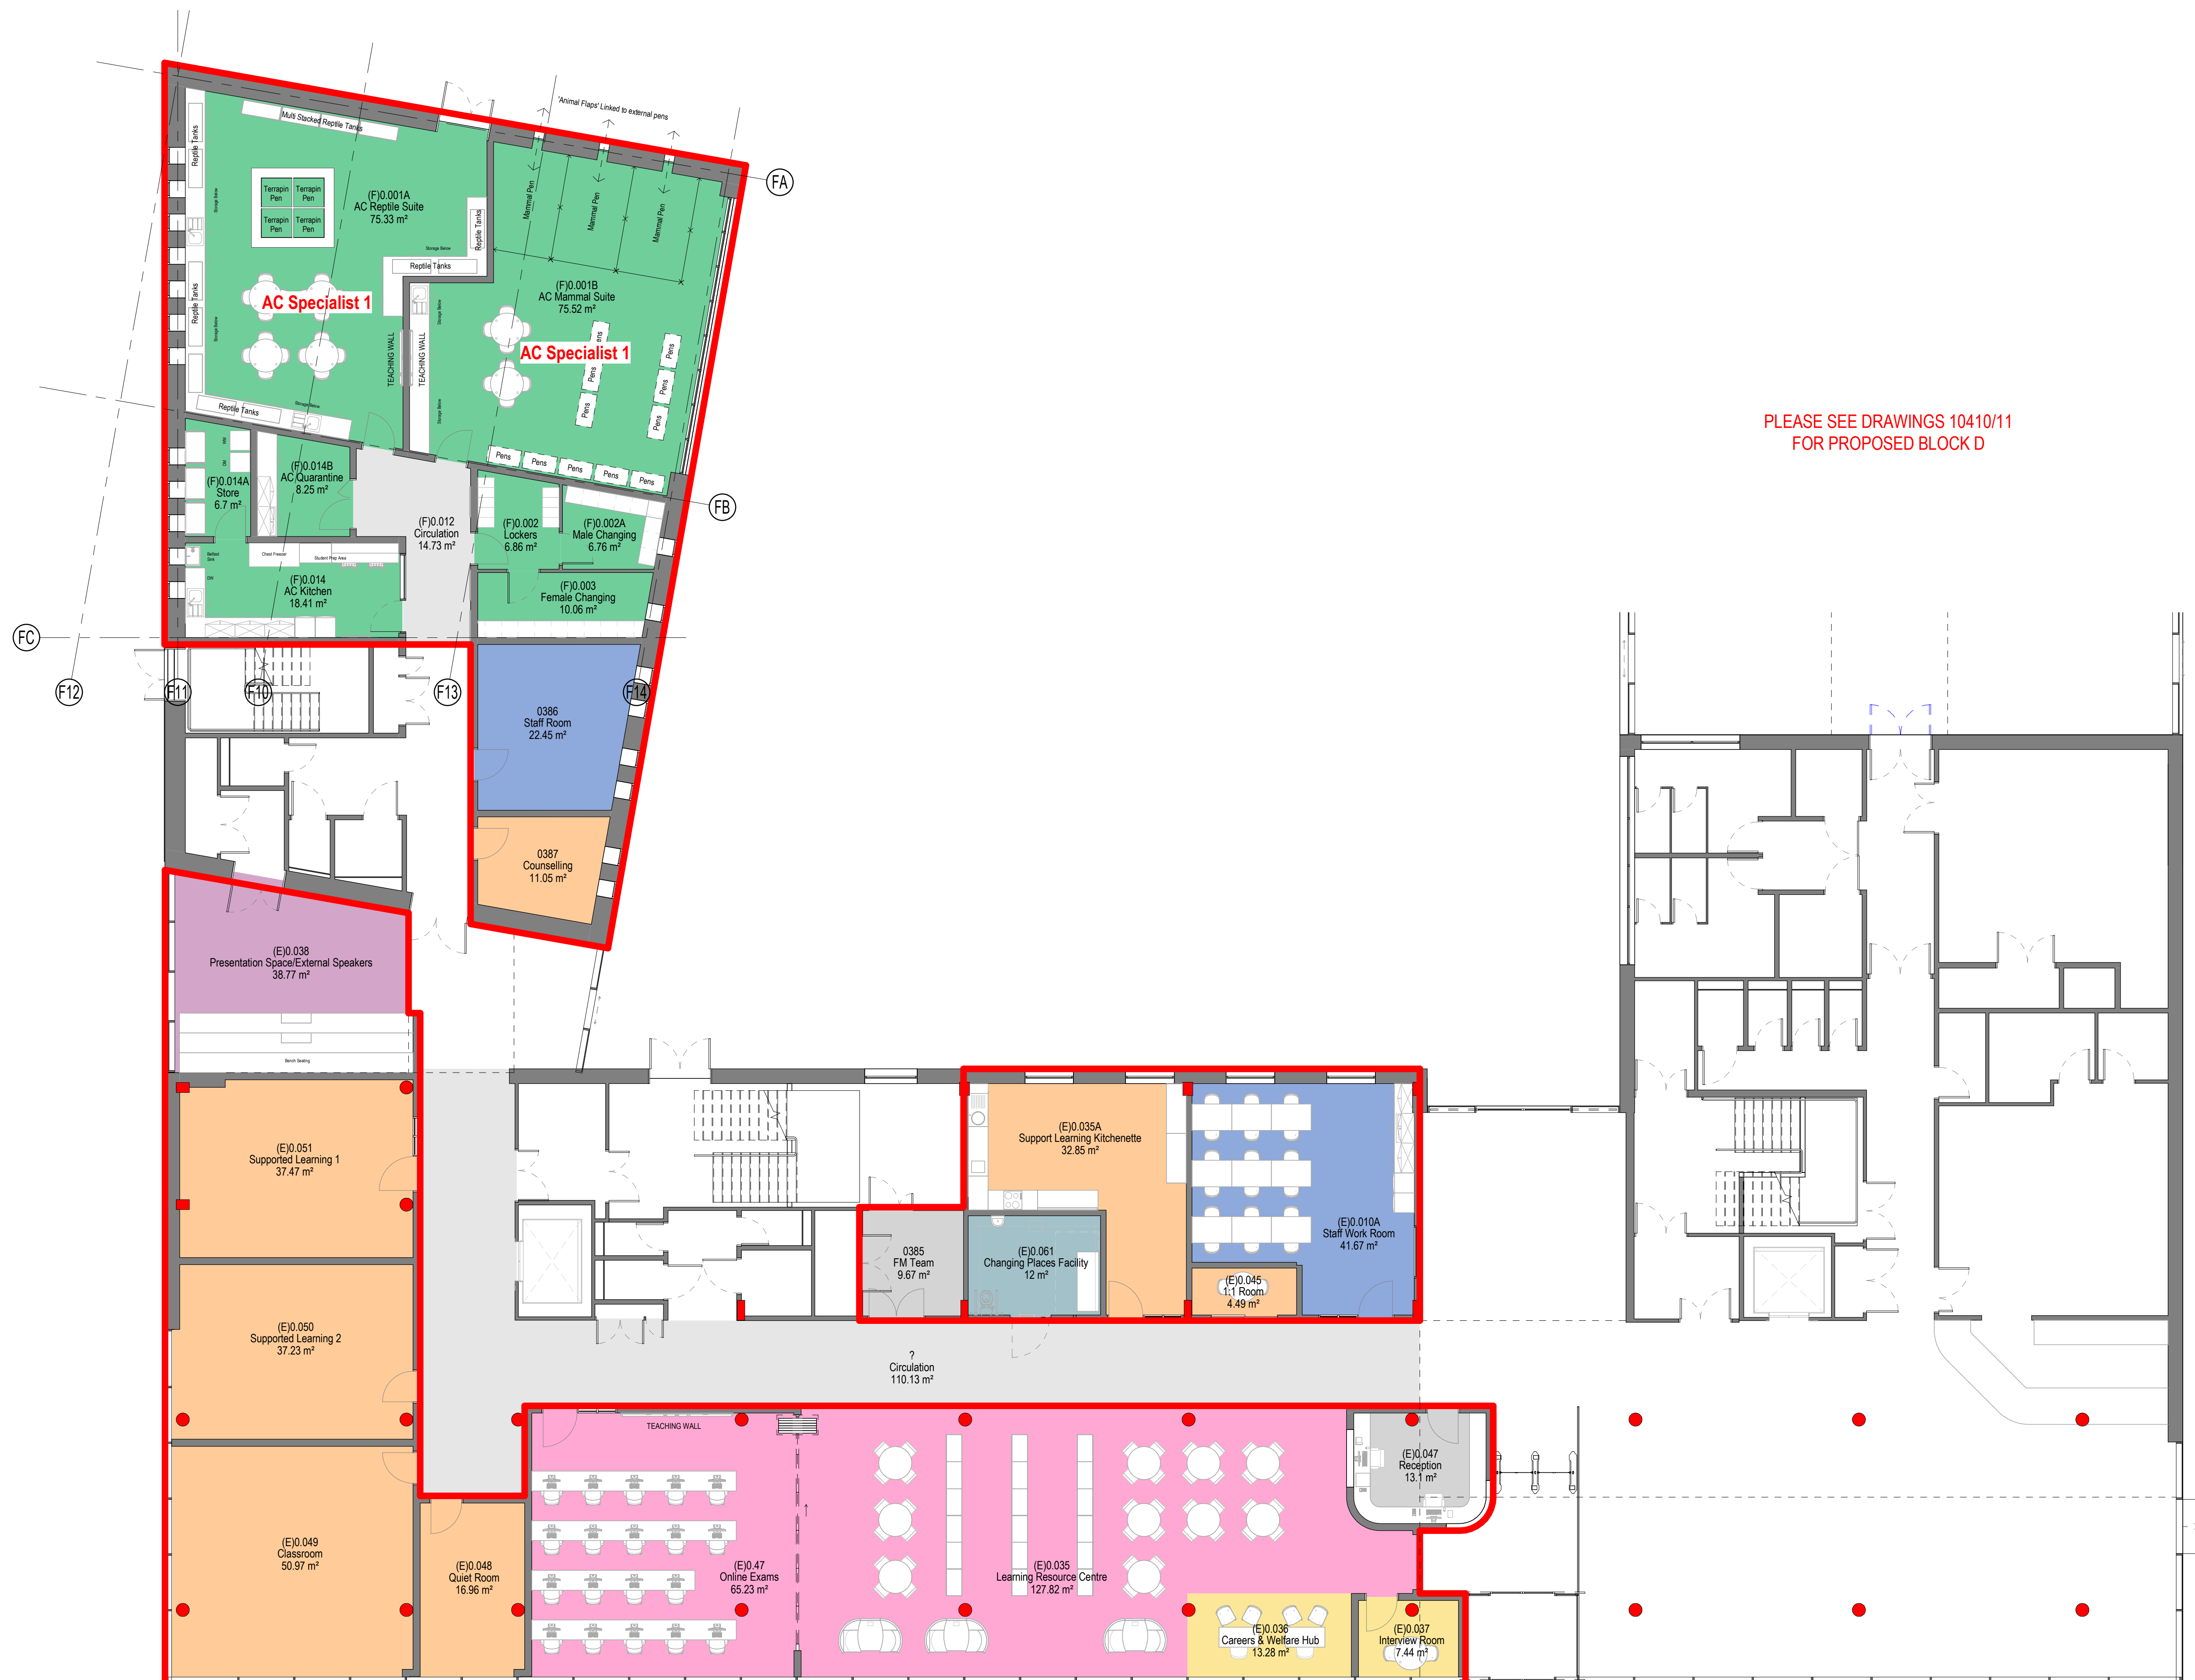

PLEASE SEE DRAWINGS 10410/11
FOR PROPOSED BLOCK D

- Admin
- Animal Care
- Basic Teaching
- Careers & Welfare Hub
- Circulation
- FM Team
- Learning Resource
- Presentation Space
- Sanitary
- Staff Room/Workspace
- Supported Learning
- Left Alone

Works - Section 1

Works - Section 2

elliswilliams

Project Number: 2627
Project Name: Wythenshawe College

Drawing Status: Stage 3
Drawing Number: **2627- EWA- 01- 00- DR- A- 10400**
Drawing Name: Level 00 - (E/F) GA
Date: 00.00.18 Rev: P2
Drawn By: Author Scale: 1 : 100

Wellfield Chester Road Preston Brook WA7 3BA
T: 01928 752200 E: info@ewa.co.uk W: ewa.co.uk

