
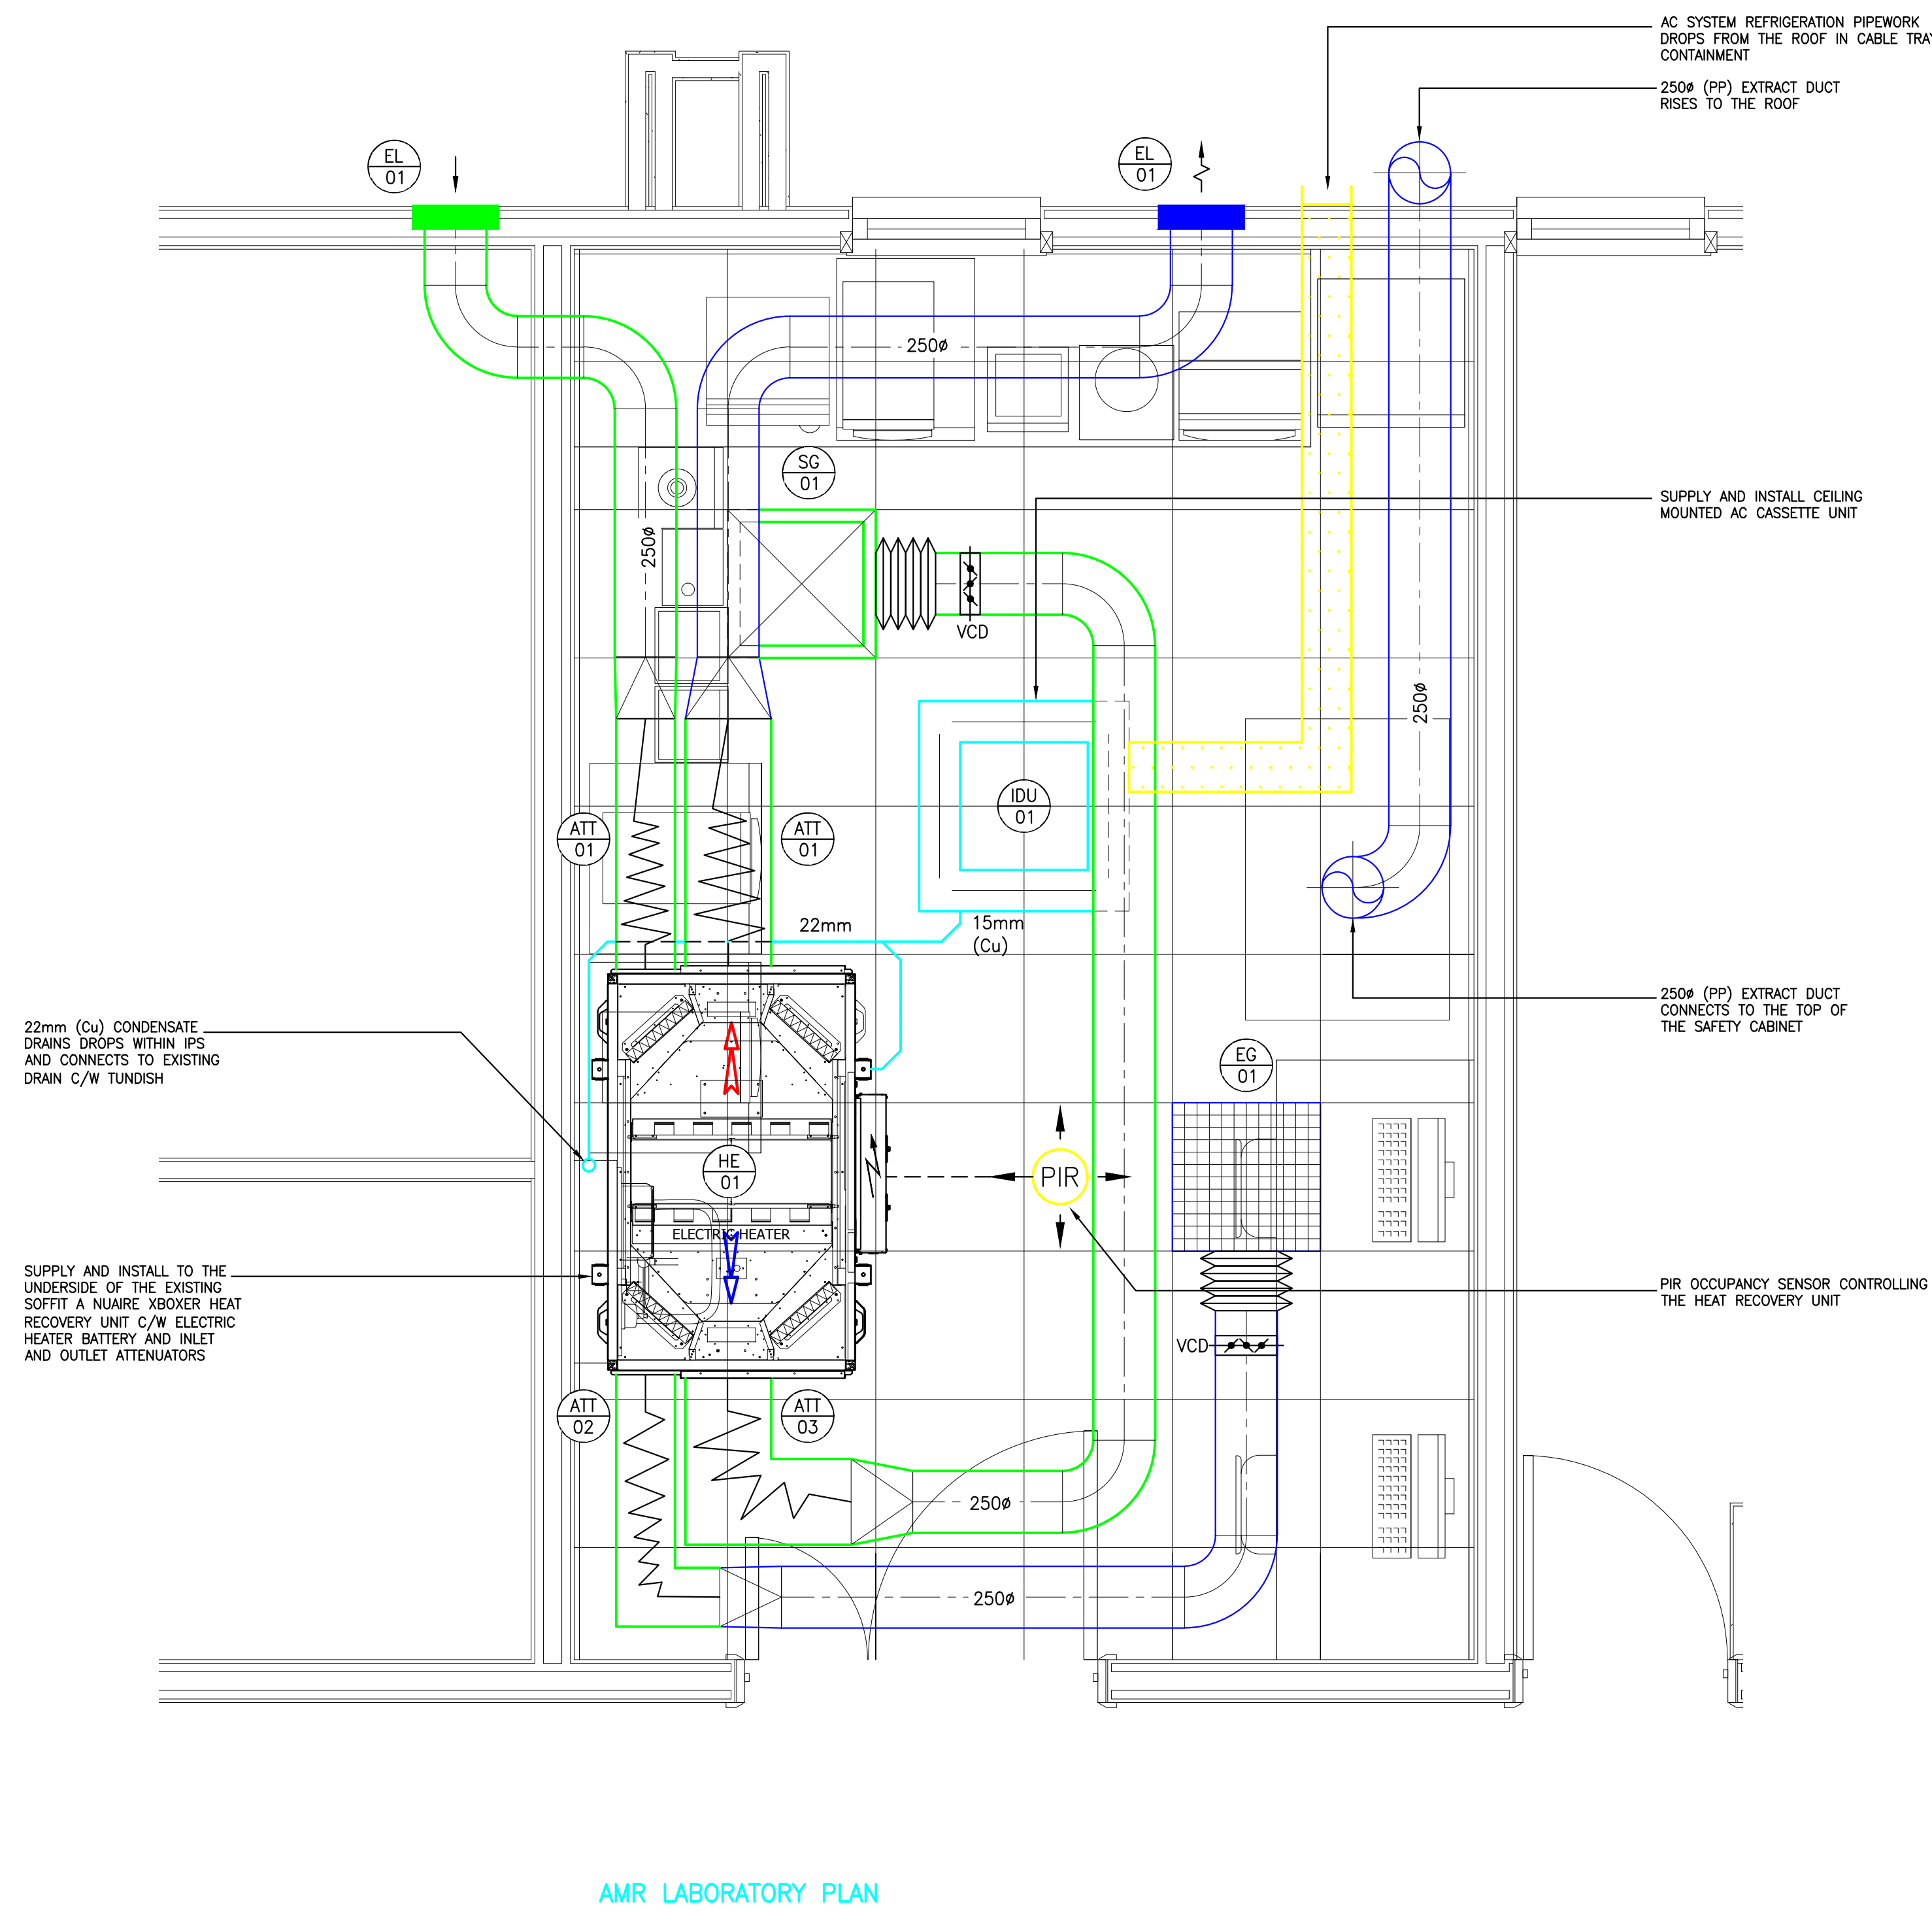
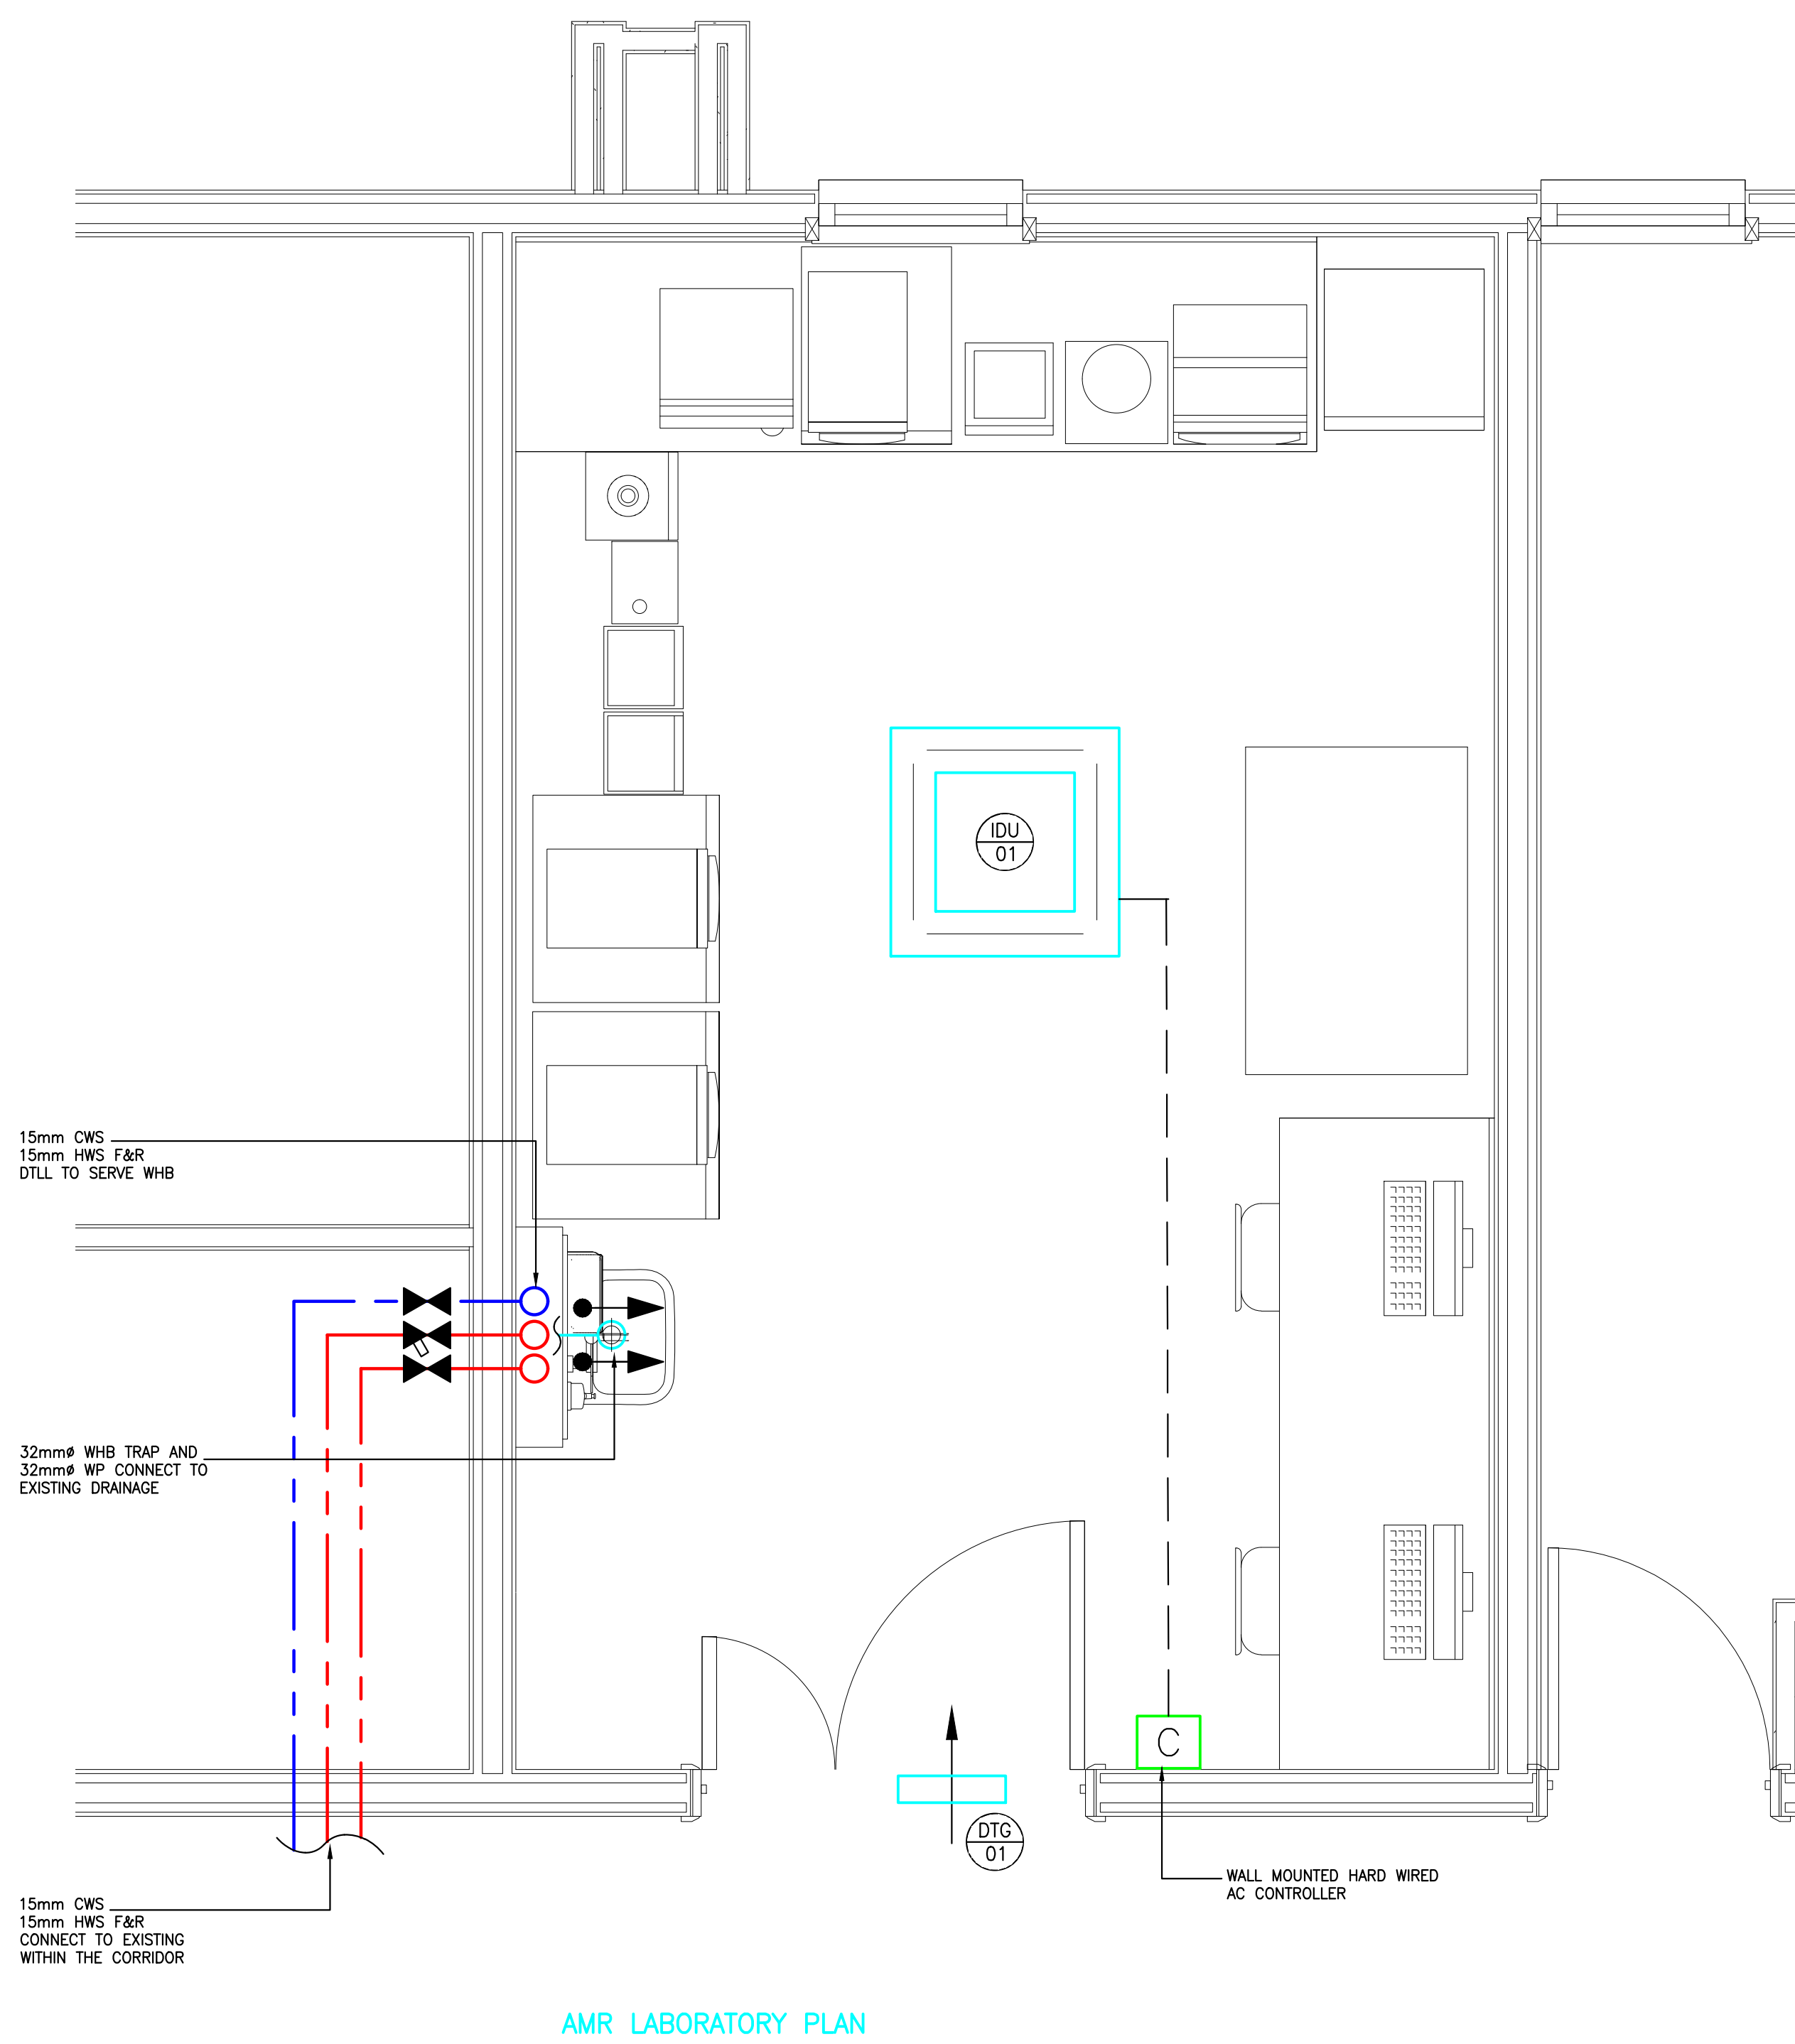


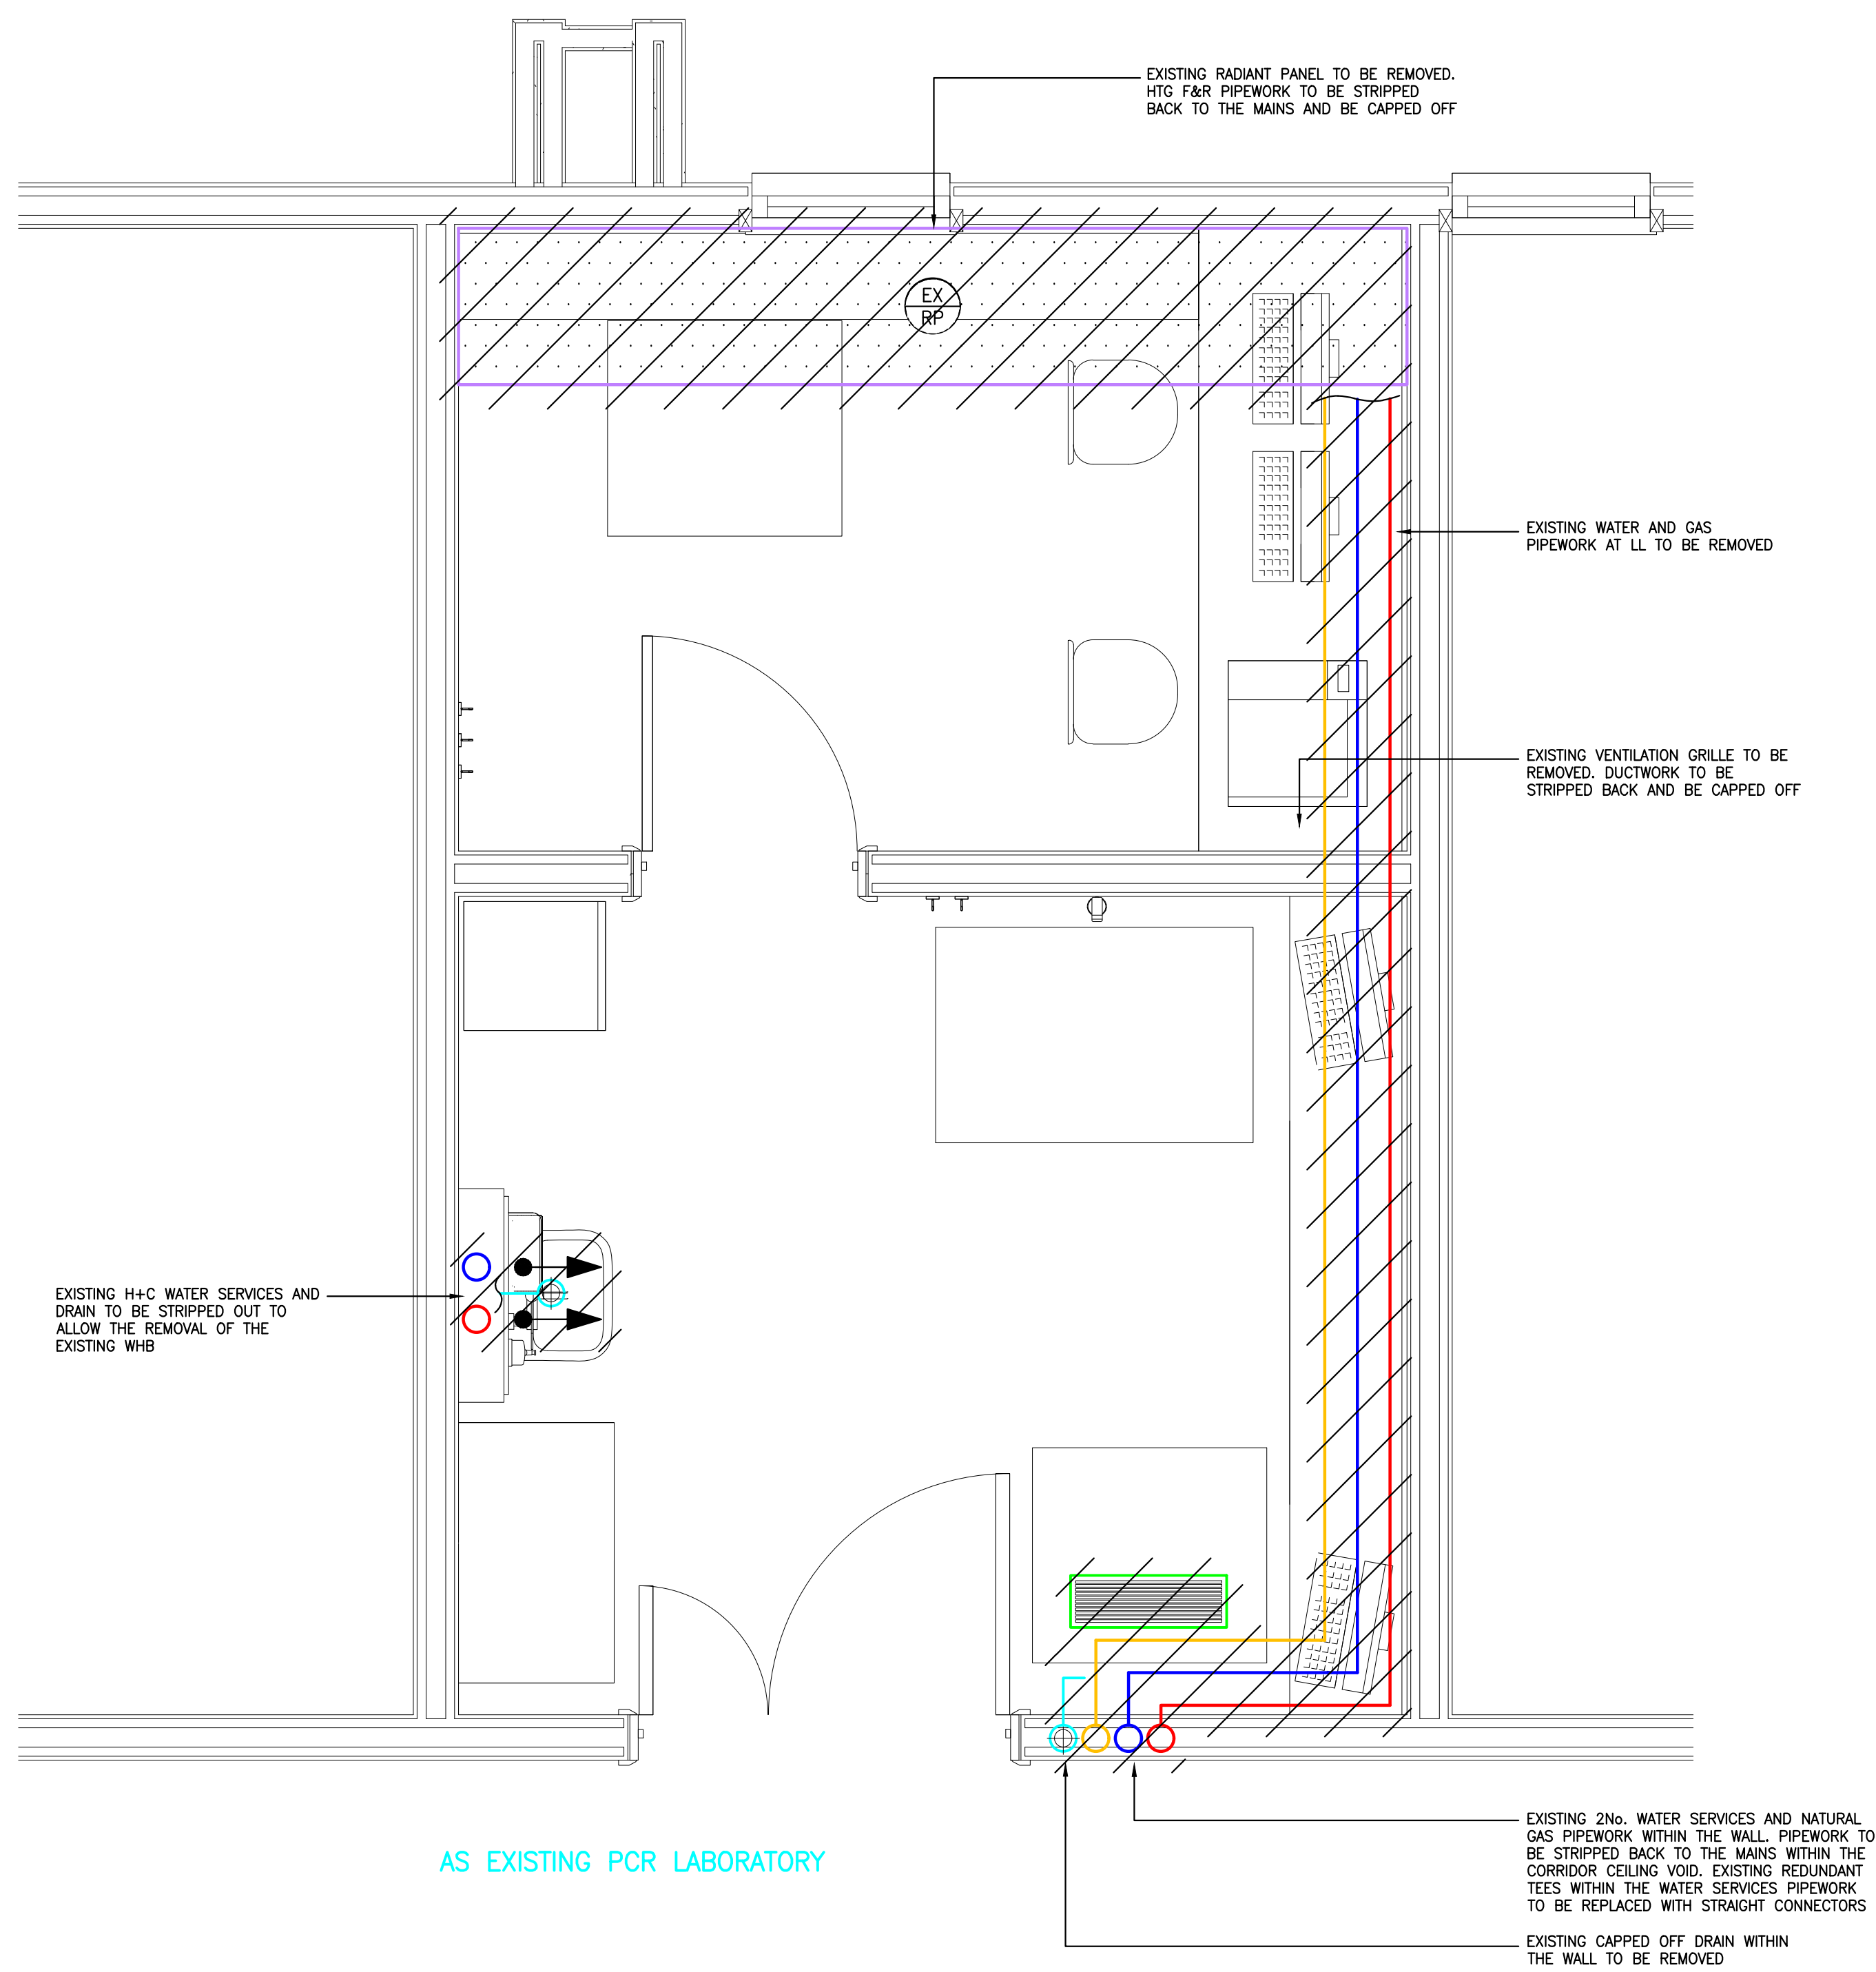

CDM RESIDUAL RISK INFORMATION (HASB04)	
IN ADDITION TO THE HAZARDS/RISKS NORMALLY ASSOCIATED WITH THE TYPES OF WORK DETAILED ON THIS DRAWING, NOTE THE FOLLOWING:	
CONSTRUCTION:-	POSSIBLE ASBESTOS - DUE DILIGENCE TO BE CARRIED OUT ON SITE FOR ANY SUSPECT MATERIALS AND IF FOUND SHOULD BE REPORTED.
MAINTENANCE/CLEANING:-	POSSIBLE ASBESTOS - DUE DILIGENCE TO BE CARRIED OUT ON SITE FOR ANY SUSPECT MATERIALS AND IF FOUND SHOULD BE REPORTED.
DEMOLITION/RECOMMISSIONING:-	POSSIBLE ASBESTOS - DUE DILIGENCE TO BE CARRIED OUT ON SITE FOR ANY SUSPECT MATERIALS AND IF FOUND SHOULD BE REPORTED.
IT IS ASSUMED THAT ALL WORKS WILL BE CARRIED OUT BY A COMPETENT CONTRACTOR WORKING, WHERE APPROPRIATE, TO AN APPROVED METHOD STATEMENT.	

NOTES

1.00 THIS DRAWING MUST BE READ IN CONJUNCTION WITH THE SPECIFICATION OF WORKS & ALL OTHER REINWORTH ASSOCIATES DRAWINGS, TOGETHER WITH THE RELEVANT MAIN CONTRACT DOCUMENTATION.

REV	DATE	NOTE	ENG
P1	28.10.21	ISSUED FOR STAGE 3	RAS

ISSUE STAGE: STAGE 3

REDWORTH ASSOCIATES CONSULTING ENGINEERS

15 Waterhouse Street, Great Horton, Bradford, West Yorkshire, BD7 4AX. Tel: 01274 977171

The Incubator Building, 48 Grafton Street, Manchester, M13 9XX. Tel: 0161 606 7379

E-Mail: admin@redworthassociates.co.uk
Web: www.redworthassociates.co.uk

CLIENT: EQUANS

PROJECT: MANCHESTER ROYAL INFIRMARY AMR LABORATORY VE-20-050

DRAWING TITLE: MECHANICAL SERVICES SECOND FLOOR AS EXISTING AND AS PROPOSED LAYOUT

DESIGNED / DRAWN BY:	SUBMITTED:	CHECKED:	APPROVED:
RAS/AMR	SO	WN	RAS
REDWORTH PROJECT NUMBER:	SCALE:		
3763	1:20 A0		
DRAWING NUMBER:	REVISION:	REVISION DATE:	
2050-RWA-XX-ZZ-DR-M-9402	P1	28.10.21	