


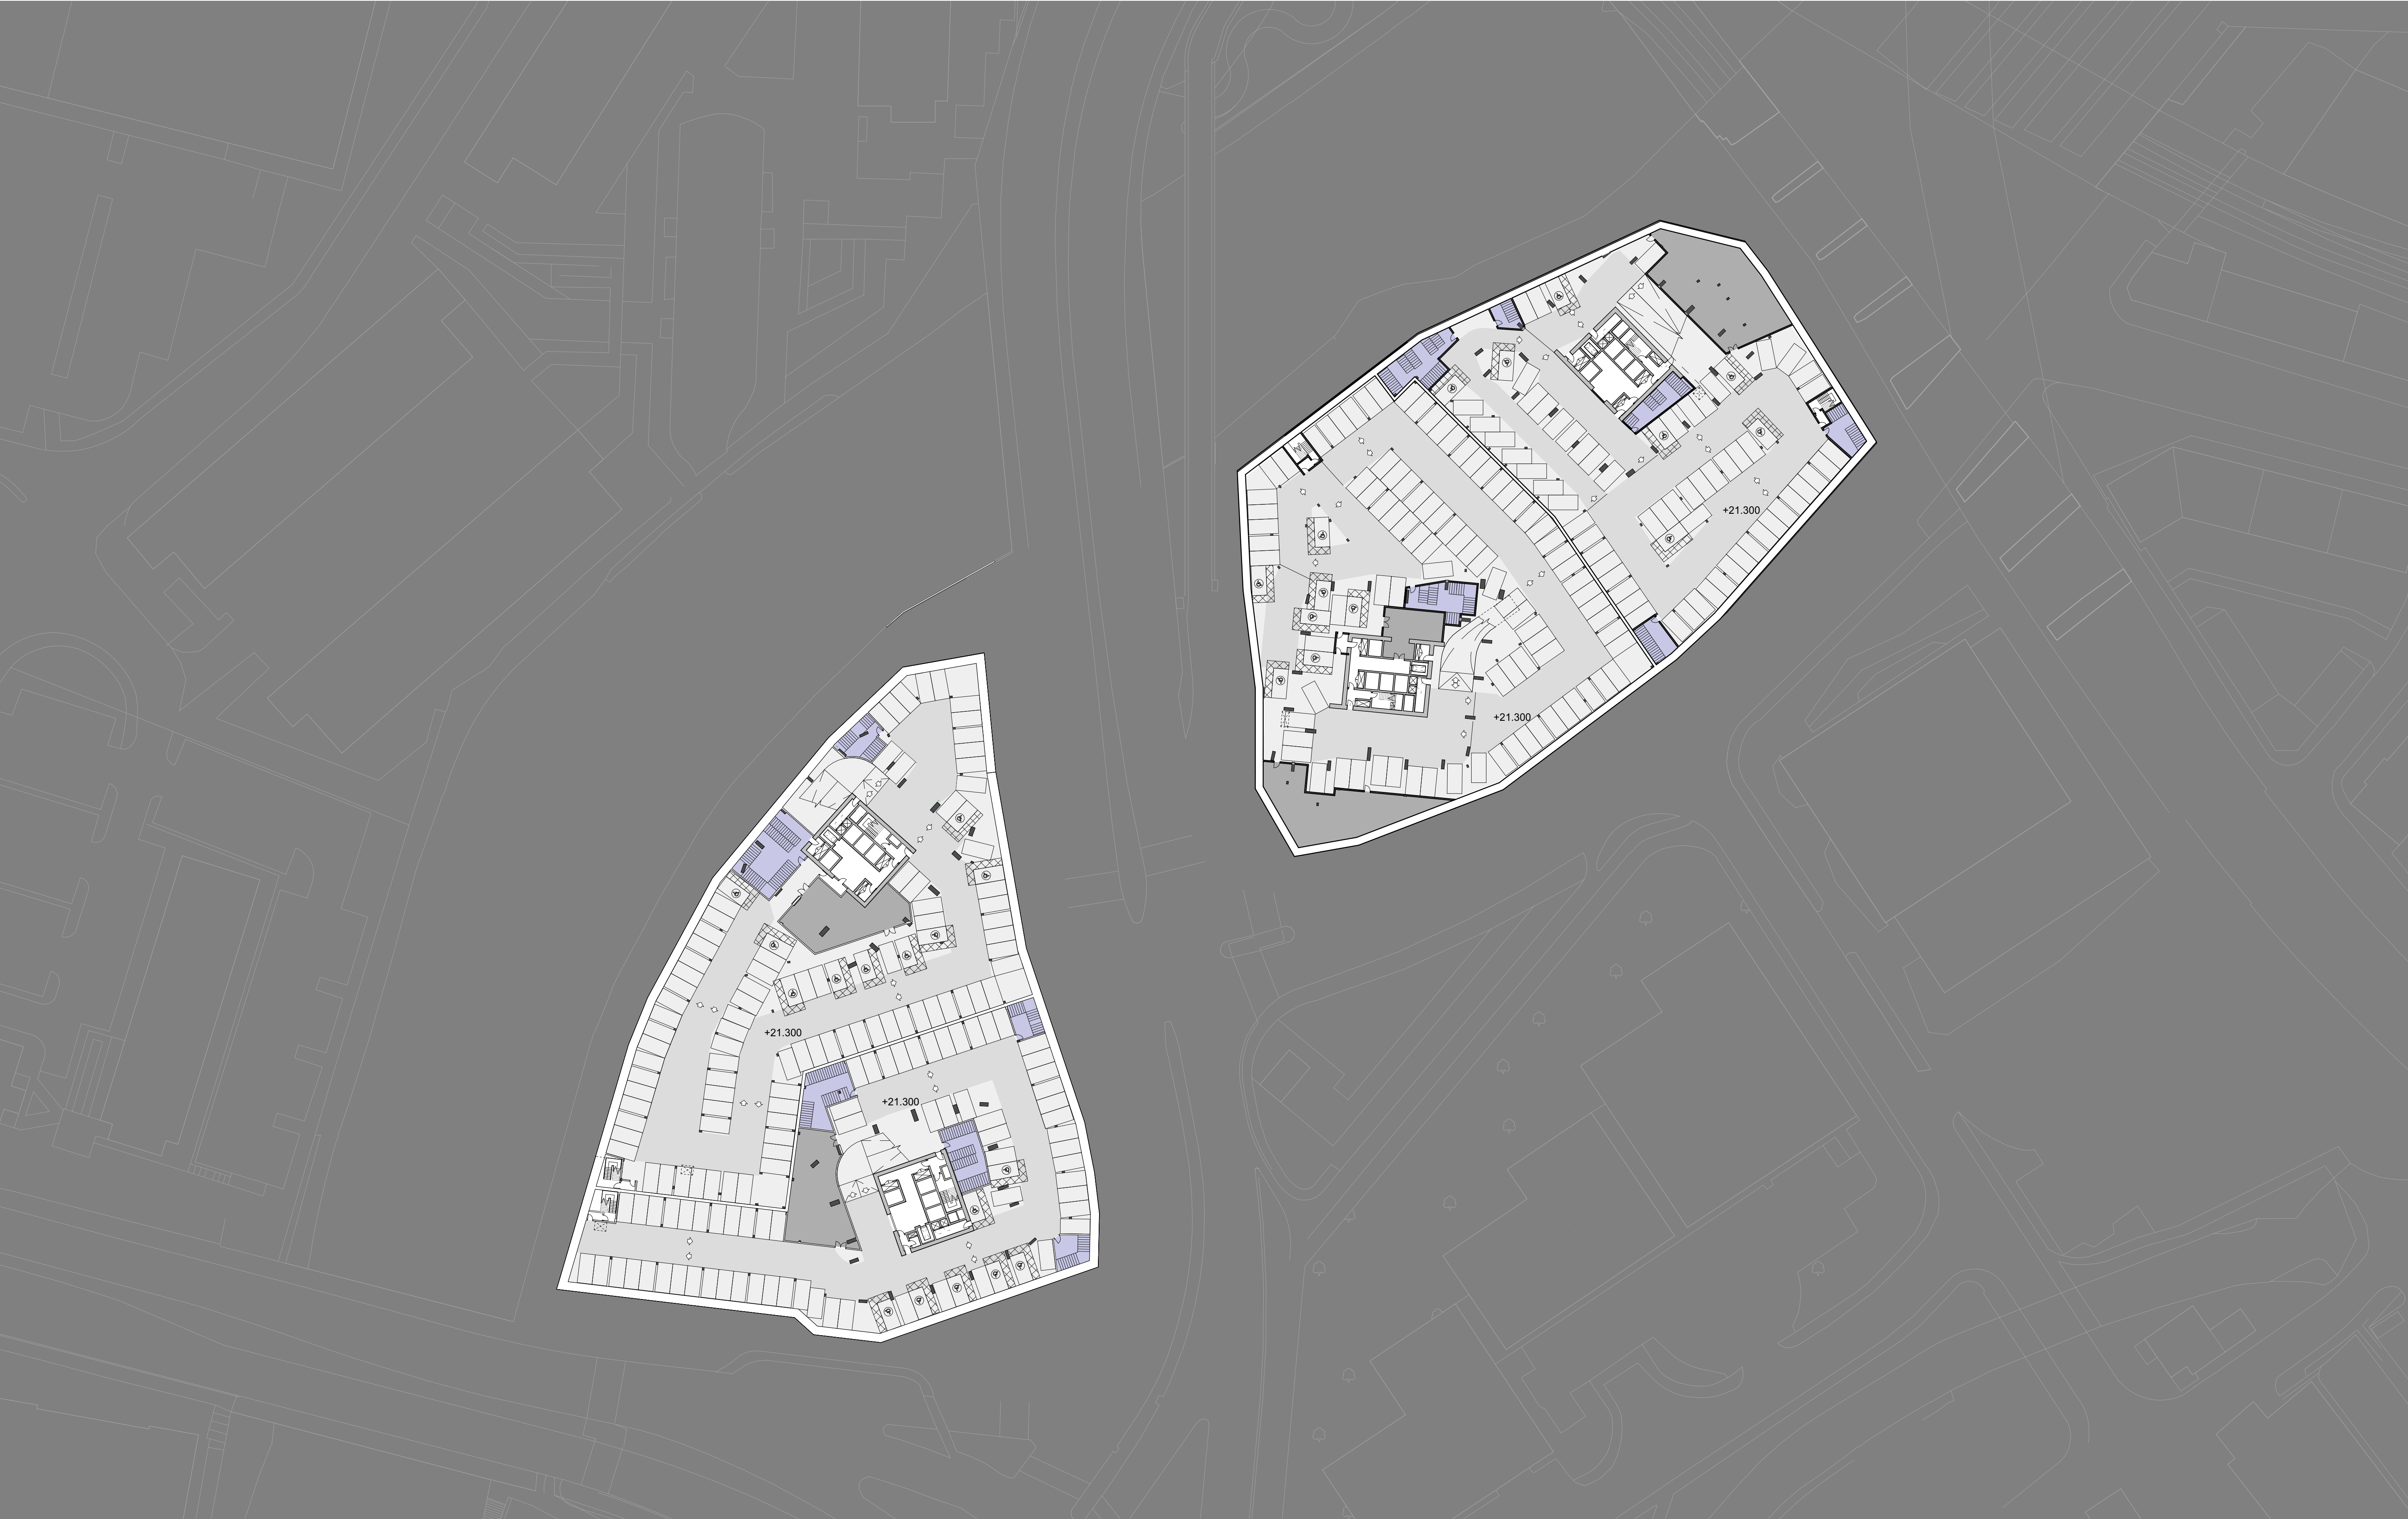

This drawing is copyright.
Do not scale off dimensions.

All dimensions to be checked on
site by contractor.

Contractor to report any dimensional
discrepancies, errors or omissions
prior to commencing on site.

Cycle Store

Plant - Water Tanks

Plant - Commercial

Plant - Smoke Vents

C1- Parking Spaces - 109
Cycle Spaces - 414

C2- Parking Spaces - 152
Cycle Spaces - 521

D1- Parking Spaces - 154
Cycle Spaces - 532

D2- Parking Spaces - 141
Cycle Spaces - 483

D1

D2

C1

C2

NORTH

Rev	Date	Description
P01	2021-10-29	Planning Issue

TRINITY ISLANDS

Project Title

Trinity Islands
Trinity Way
Manchester

Status

Planning Issue

Drawing Title

Z1 Site Wide
Basement Level 02 Plan

Project No

10364

Scale

1 : 500@ A1

Revision

P01

10364-Z1-SHP-G100-PL-B2-B5D801

Manchester
+44 (0)161 835 2345

London
+44 (0)20 7549 4000

simpsonhaugh

© SimpsonHaugh and Partners 2021