




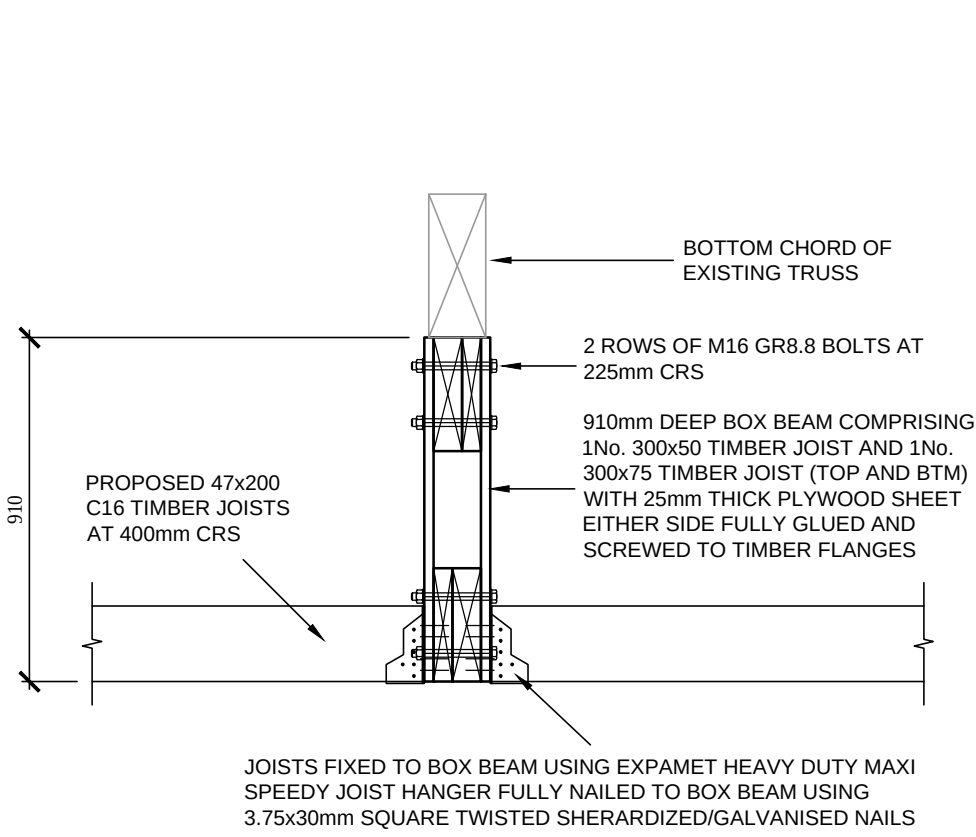


DETAIL 108
TYPICAL SECTION THROUGH BOX BEAM
AT 3RD FLOOR MEZZANINE LEVEL
SCALE 1:20

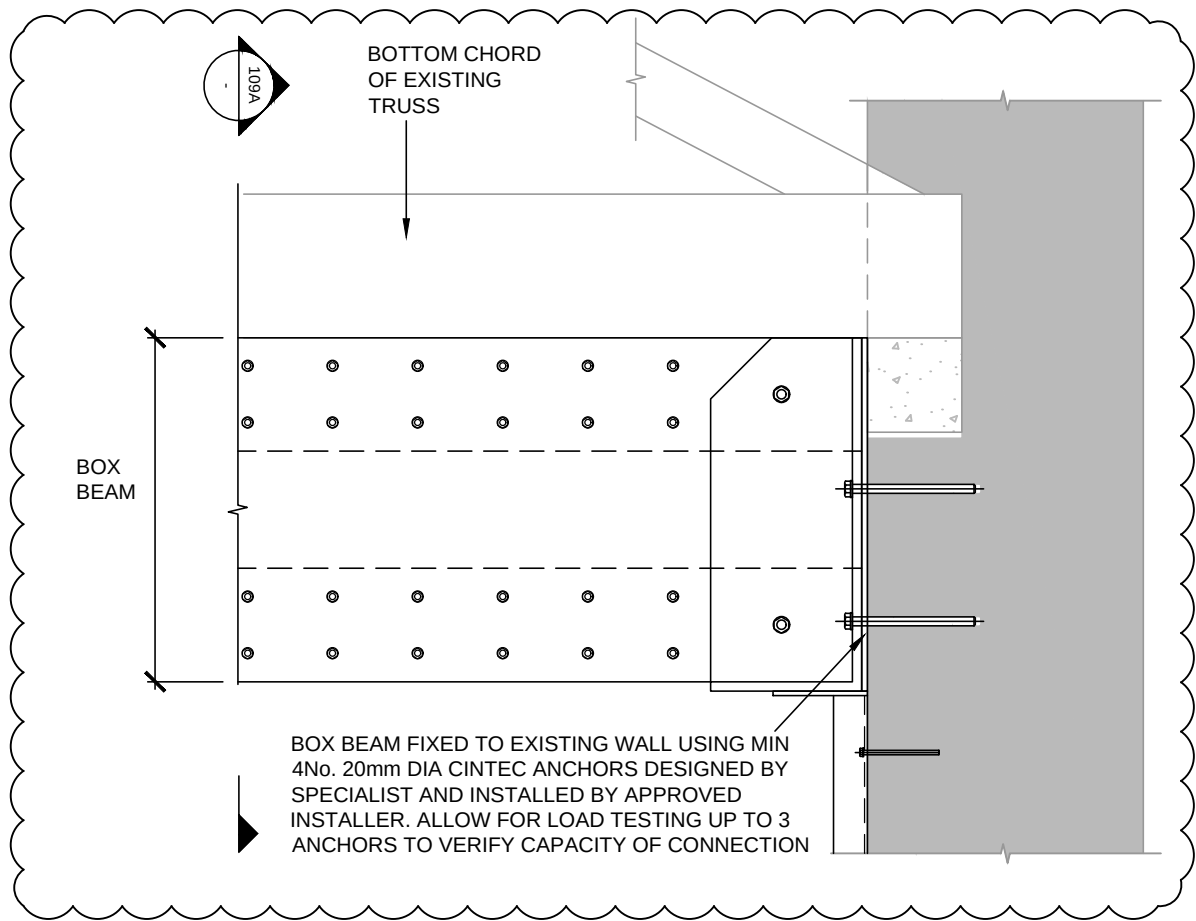


DETAIL 109
TYPICAL EXISTING MASONRY TO BOX BEAM CONNECTION
SCALE 1:20

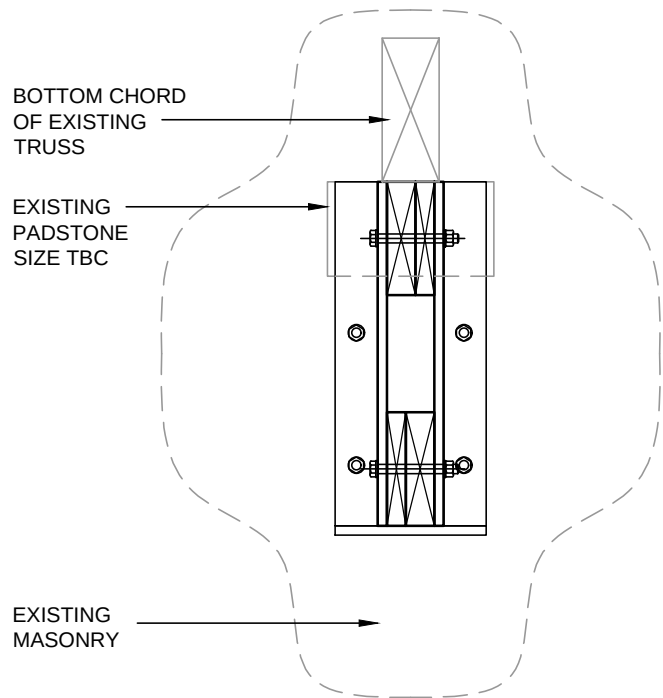


SECTION 109A
SCALE 1:20

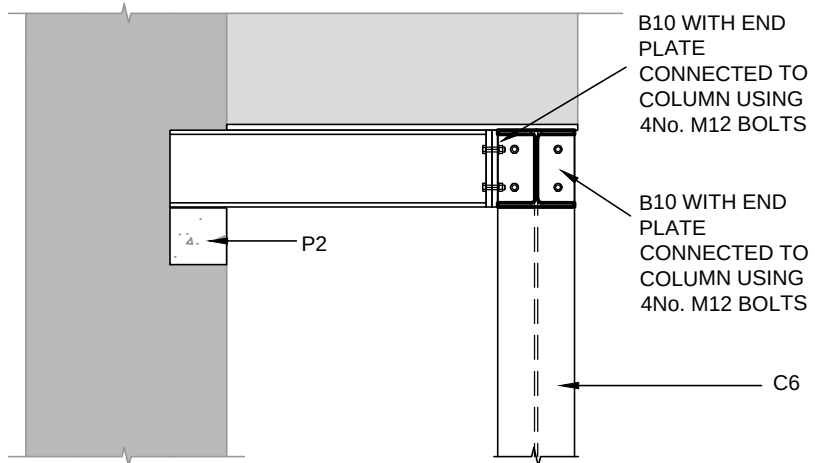


DETAIL 110
SECTION THROUGH CHIMNEY SUPPORT
GRILLAGE STEEL
SCALE 1:20

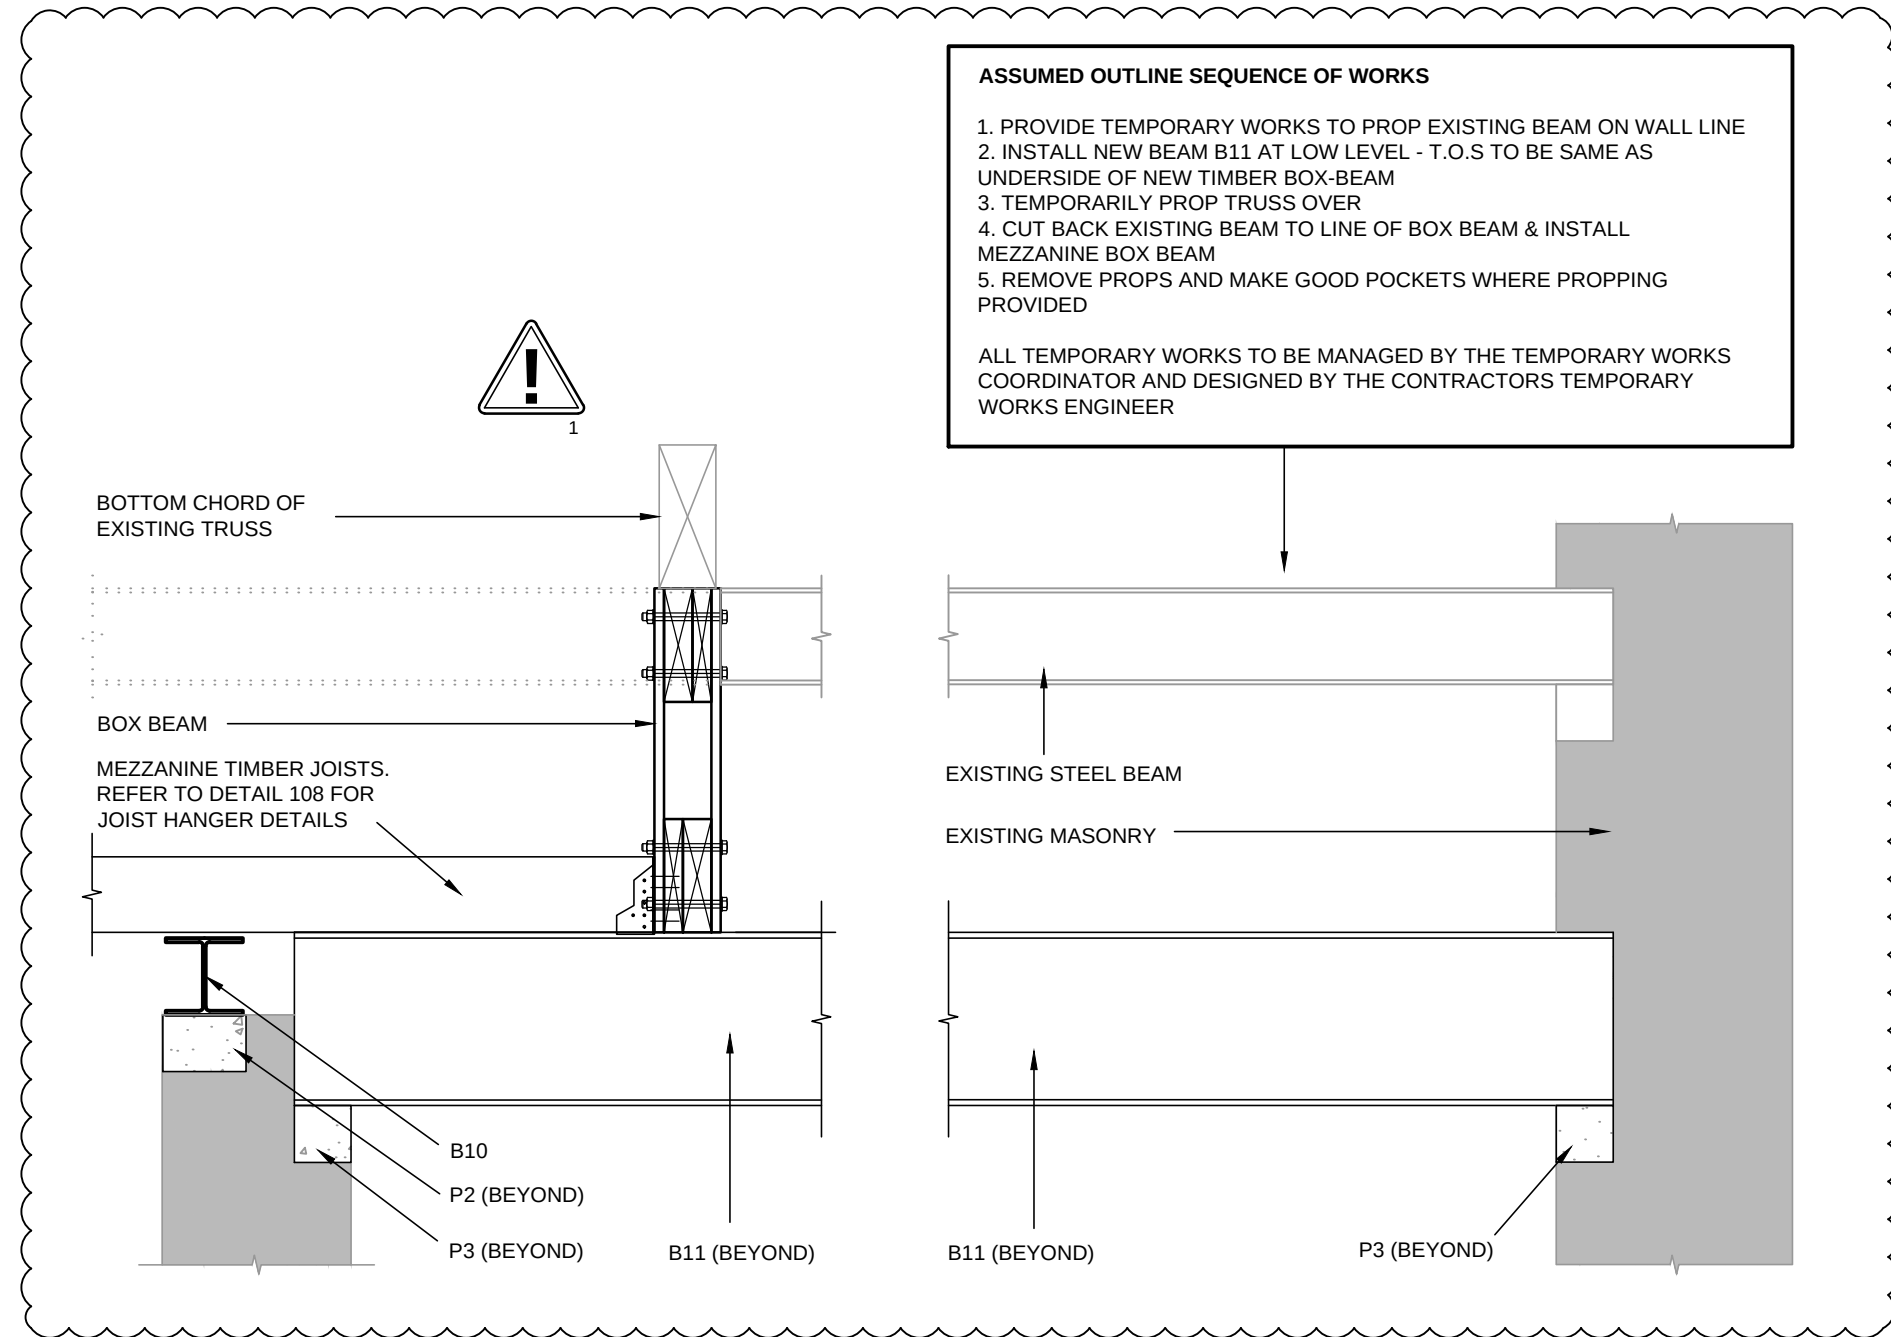


DETAIL 111
SCALE 1:20

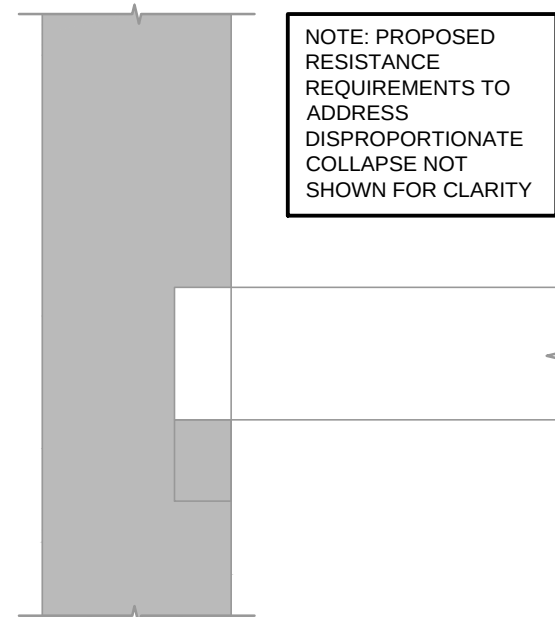

DETAIL 112
SCALE 1:20

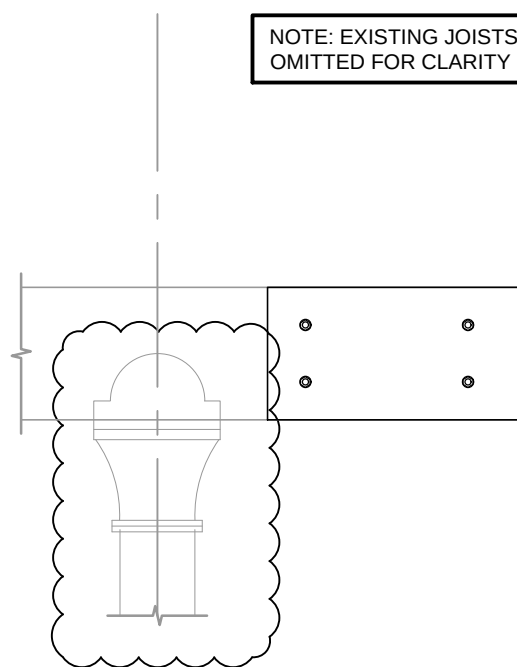


FIRE DAMAGED TIMBER TO BE REMOVED AND SECTION BUILT BACK UP AS ORIGINAL PRIOR TO PLACEMENT OF FLITCH PLATES TO EACH SIDE

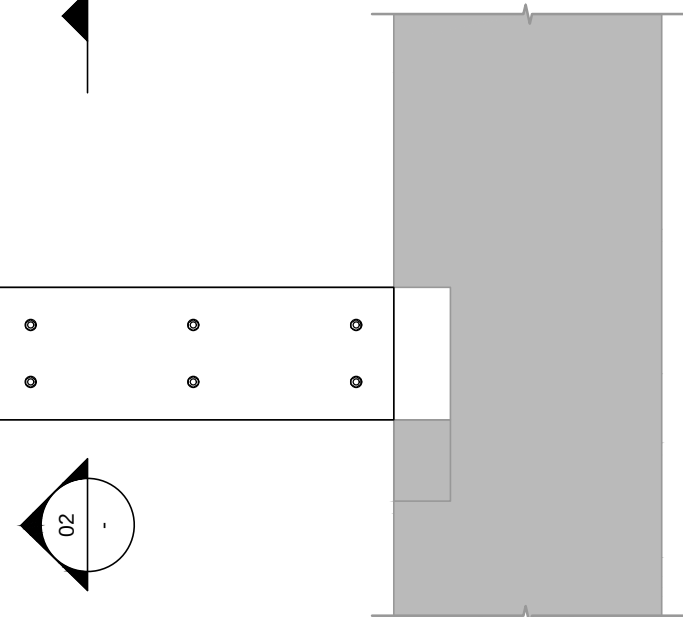


FIRE DAMAGED TIMBER TO BE REMOVED AND SECTION BUILT BACK UP AS ORIGINAL PRIOR TO PLACEMENT OF FLITCH PLATES TO EACH SIDE

2 No. 8mm x 300mm (TBC) S355 CONTINUOUS PLATES


DETAIL 113
SCALE 1:20

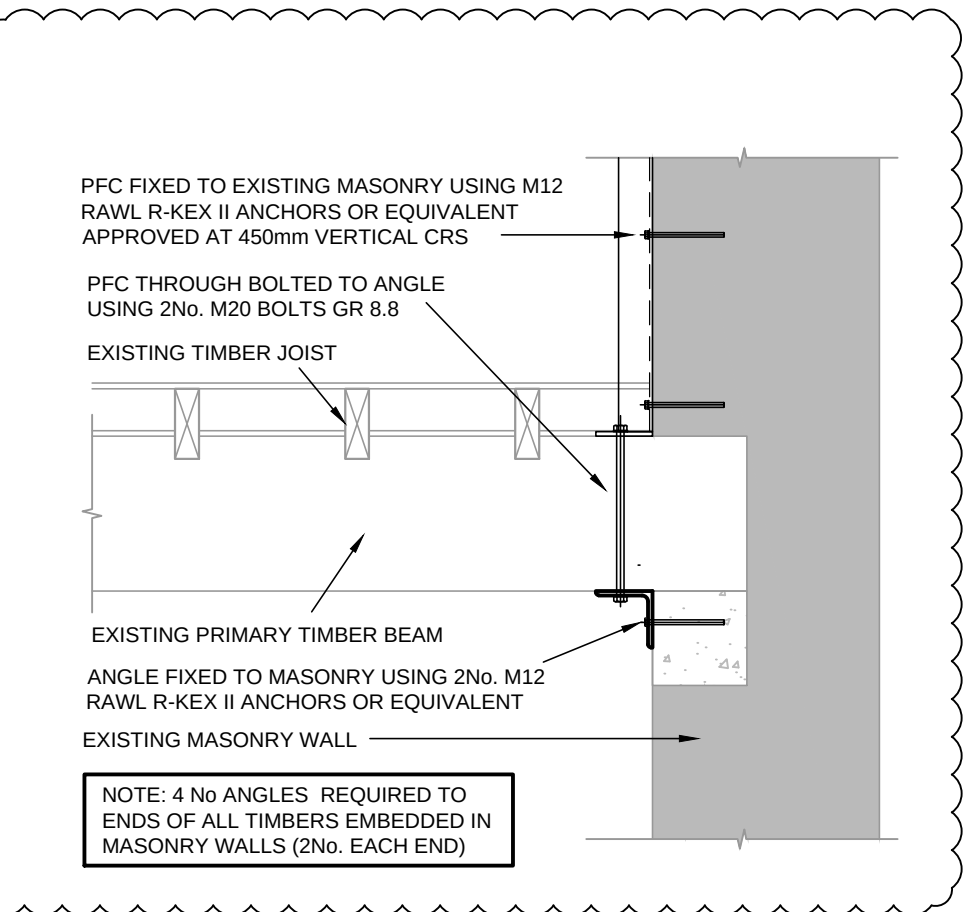


DETAIL 114
TYPICAL PFC TO EXISTING TIMBER BEAM
CONNECTION AT 3RD FLOOR LEVEL
SCALE 1:20

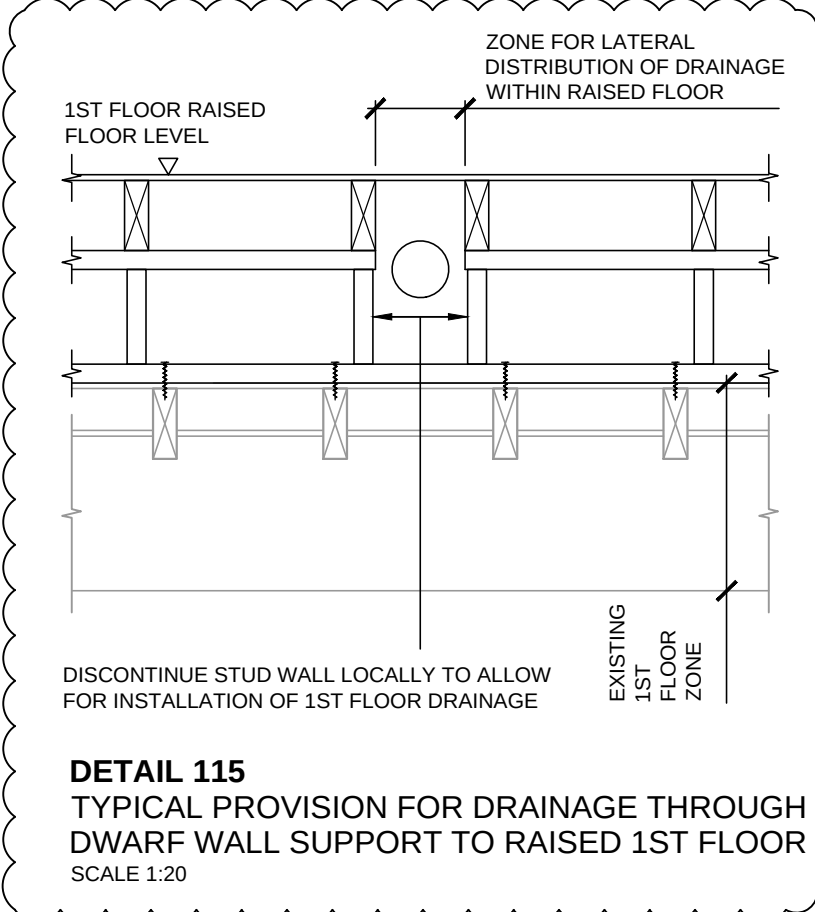


DETAIL 115
TYPICAL PROVISION FOR DRAINAGE THROUGH
DWARF WALL SUPPORT TO RAISED 1ST FLOOR
SCALE 1:20

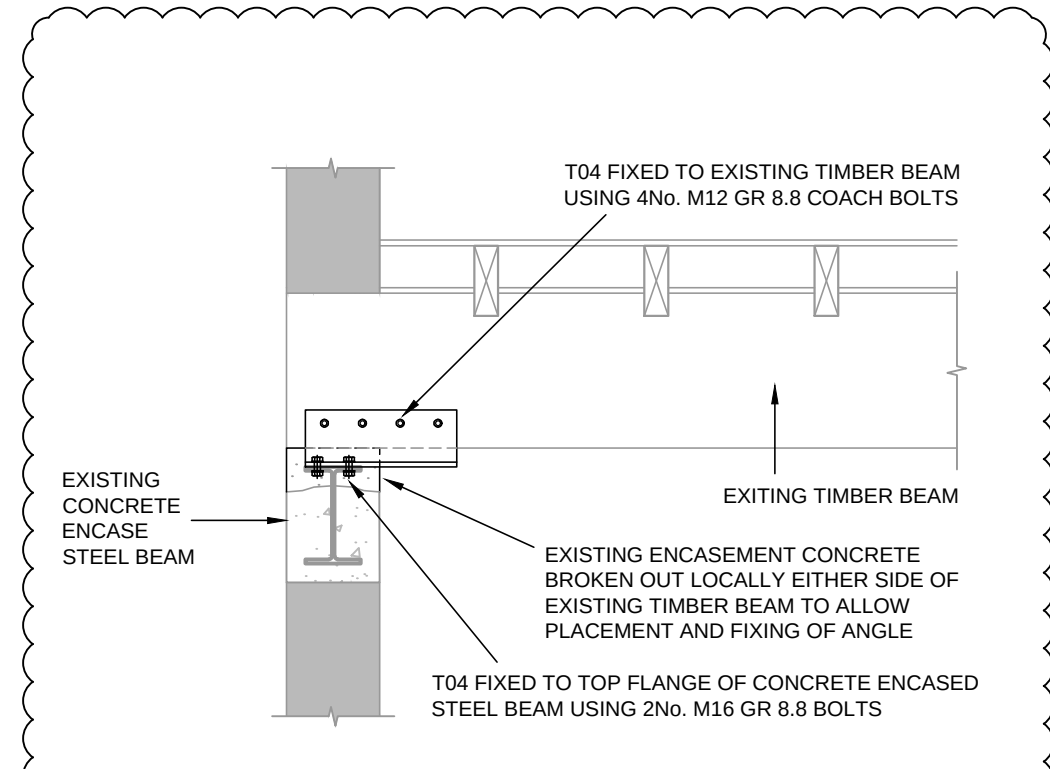

DETAIL 116
TYPICAL T04 DETAIL
SCALE 1:20

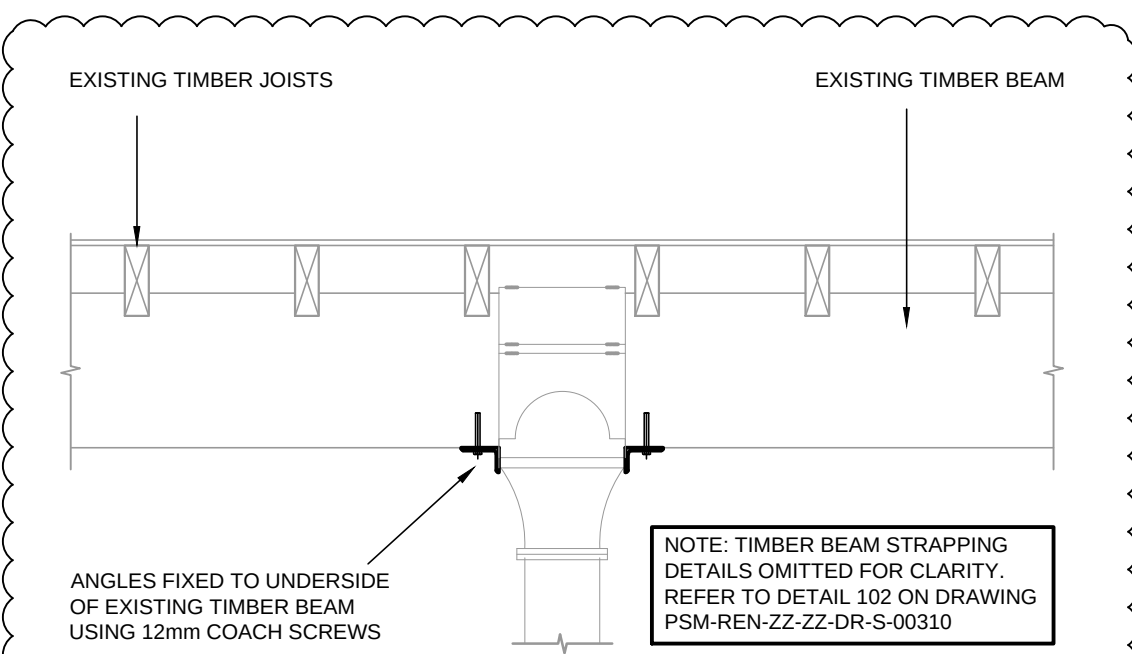


DETAIL 117
SCALE 1:20

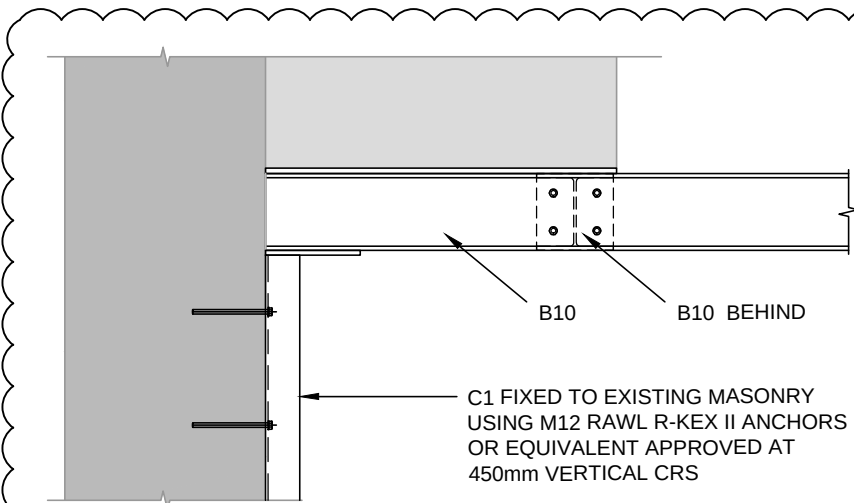

DETAIL 118
SECTION THROUGH CHIMNEY SUPPORT
GRILLAGE STEEL
SCALE 1:20

- NOTES:
- REFER TO DRAWING S-00-010 FOR GENERAL NOTES.
 - DO NOT SCALE FROM THIS DRAWING.
 - THE CONTRACTOR SHOULD MAKE A SUITABLE RISK ALLOWANCE FOR DESIGN DEVELOPMENT AND UNKNOWN RISKS ASSOCIATED WITH A REFURBISHMENT PROJECT OF THIS NATURE.

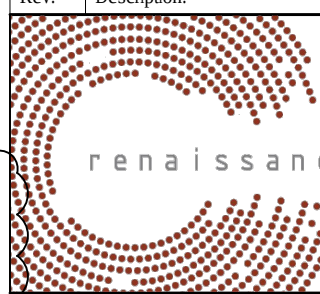T03	UPDATED AS CLOUDED	19.11.21	MOH	NP
T02	UPDATED AS CLOUDED	09.02.21	MOH	NP
T01	TENDER ISSUE	22.12.20	MOH	NP
Rev:	Description:	Date:	By:	Chk:
 Renaissance Associates Ltd Carvers Warehouse 77 Dale Street Manchester M1 2HG				
Project: 47 PETER STREET, MANCHESTER				
Drawing Title: UPPER FLOOR DETAILS (SHEET 2 OF 2)				
Status: STAGE 4				
Size:	Date:	Drawn by:	Designed by:	Checked by:
A1	OCT 20	MOH	NP	HG
Scale:	1:50	Project No:	1809-01	
Project:	Originator:	Volume:	Level:	Type:
				Role:
				Category/Number:
				Rev:
PSM-REN-ZZ-ZZ-DR-S-00315-T03				